


6
117
EXISTING CROSS SECTION THROUGH HILLSIDE
1:100

0 1 2 3 4 5m

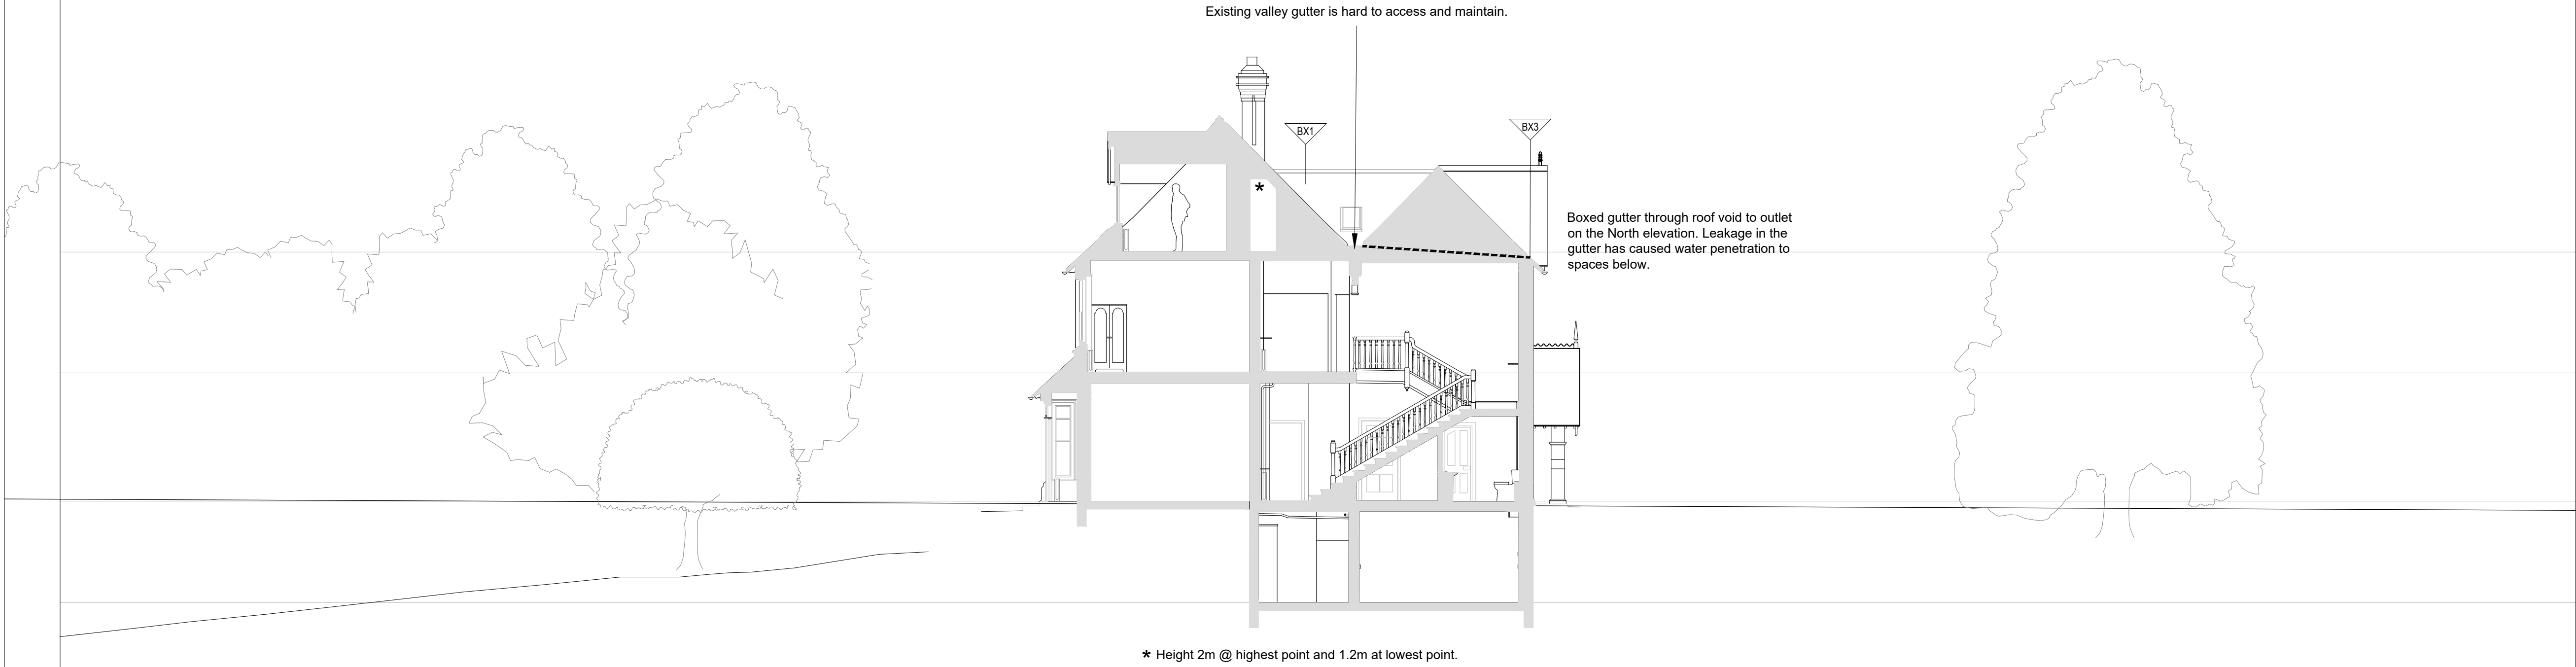

NOTES

EXISTING BUILDING ELEMENT KEY

- BX1 BX1 - Clay tiled roof
- BX2 BX2 - Vertical hung clay roof tiles, including rows of plain hanging tiles and rows of fishtail hanging tiles
- BX3 BX3 - Valley gutter outlet
- BX4 BX4 - Red stock brick
- BX5 BX5 - Mix of single-glazed timber windows, single-glazed Crittal windows and double-glazed uPVC windows
- BX6 BX6 - Painted cement render
- BX7 BX7 - Bitumen flat roof
- BX8 BX8 - Single-ply EPDM roof
- BX9T BX9T - Insulated render in terracota colour
- BX9W BX9W - Insulated render in white
- BX10 BX10 - Double-glazed aluminium windows & doors
- BX11 BX11 - Double-glazed aluminium rooflight

Rev.	Date	By	Notes

Copyright Clay Architecture Ltd

All dimensions are to be verified by the contractor before commencing works

Project
CONVENT OF MERCY, GRAVESEND
HILLSIDE & RYDAL PROPOSED CHANGE OF USE
Client
SISTERS OF MERCY

clayarchitecture

Great Lines Studios, Marlborough Road, Gillingham, Kent ME7 5HB
T: 01634 573 017
www.clayarchitecture.com
E: design@clayarchitects.com

Title	Scale
EXISTING CROSS SECTION THROUGH HILLSIDE	1:100 @ A1 size
Drawing No.	Date
5287/PL/117	03/10/2024
Revision	Drawn
/	GEN
Authorised	