
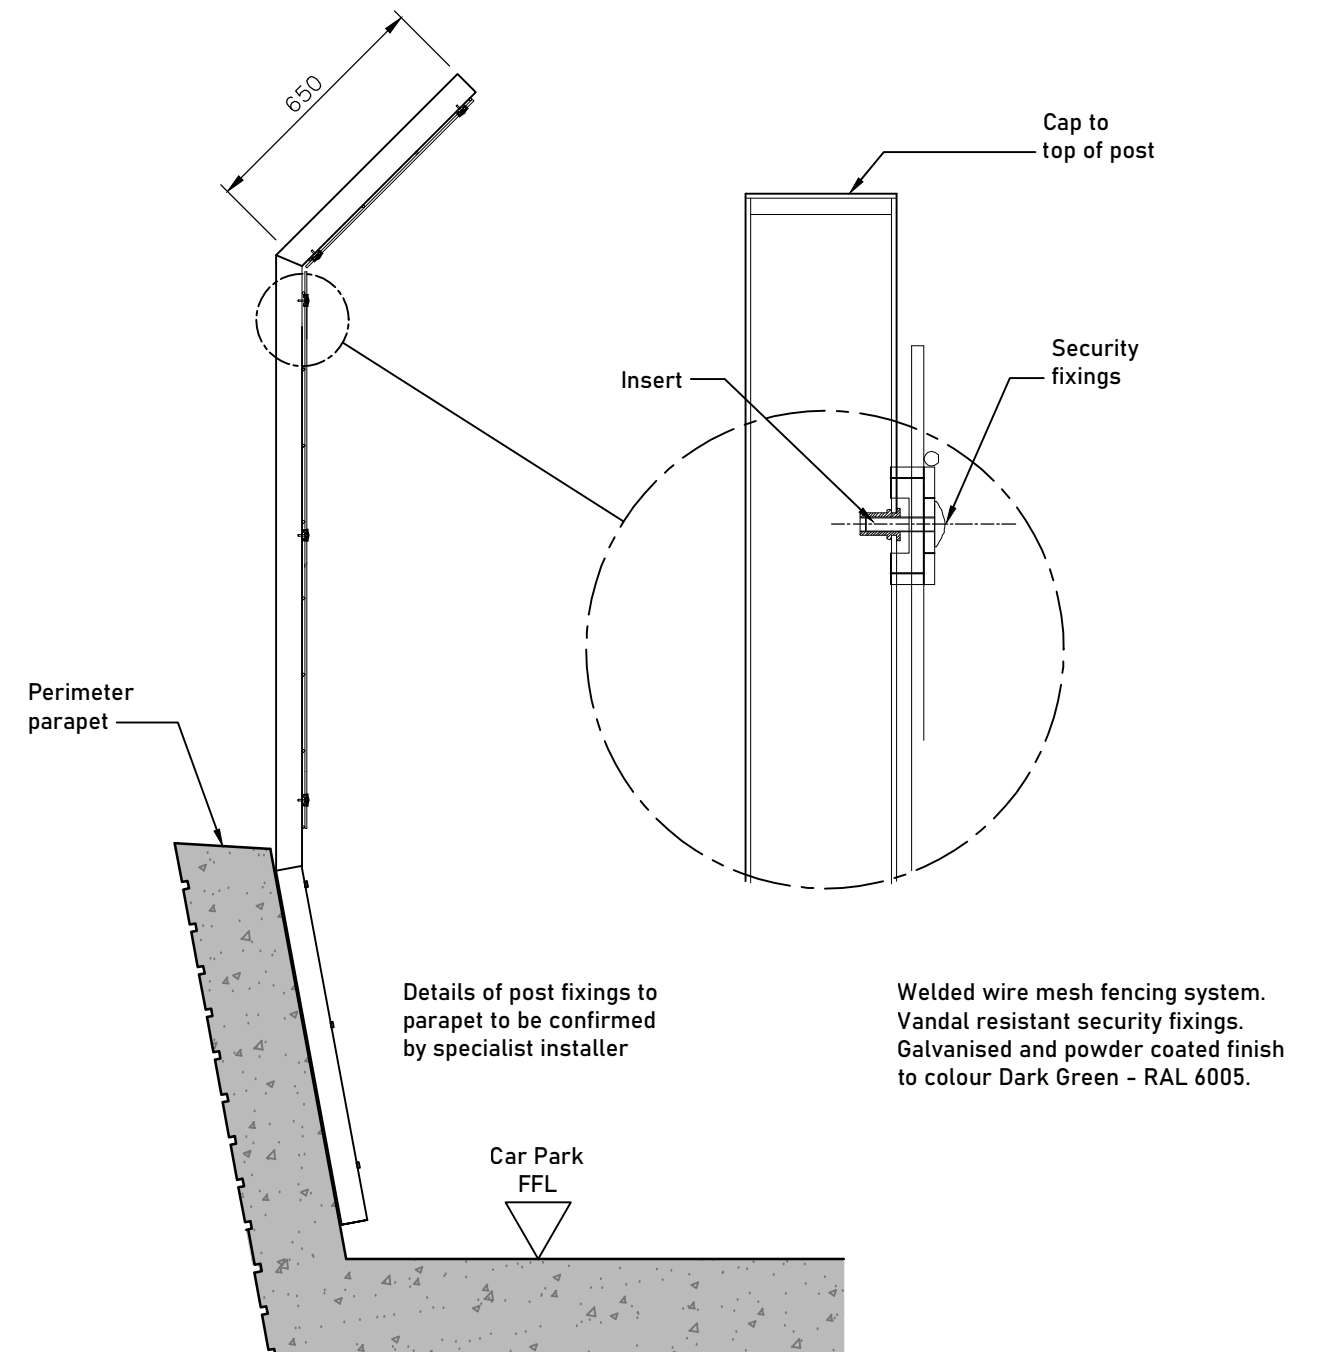
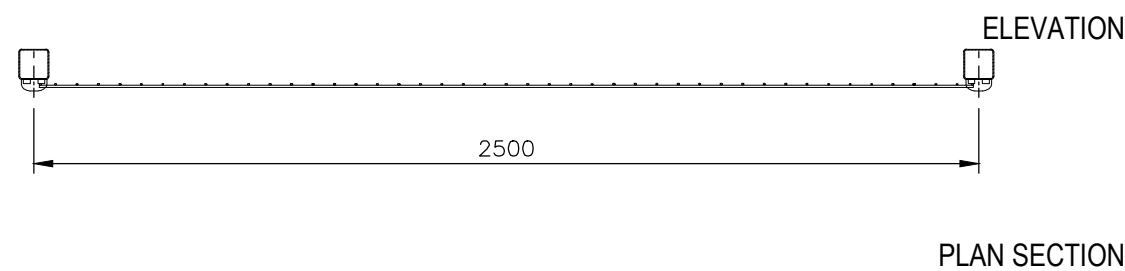


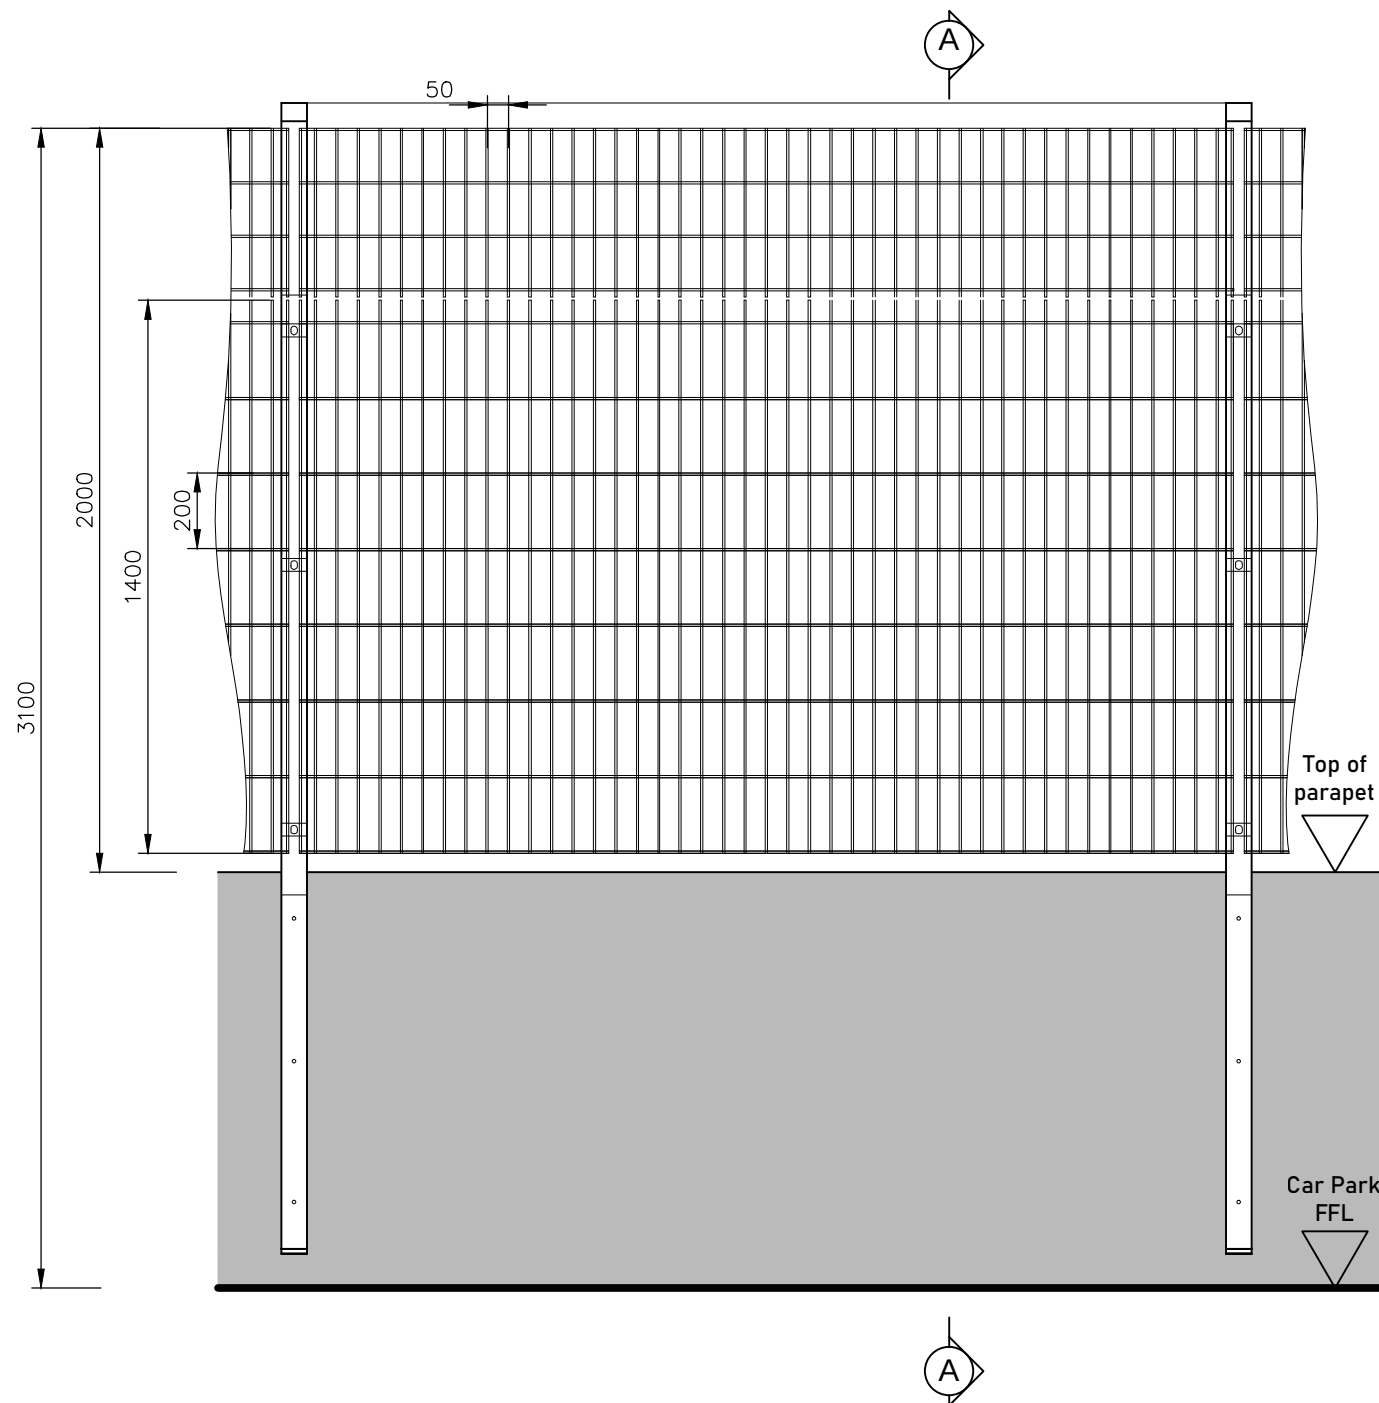

VERTICAL SECTION A - A