


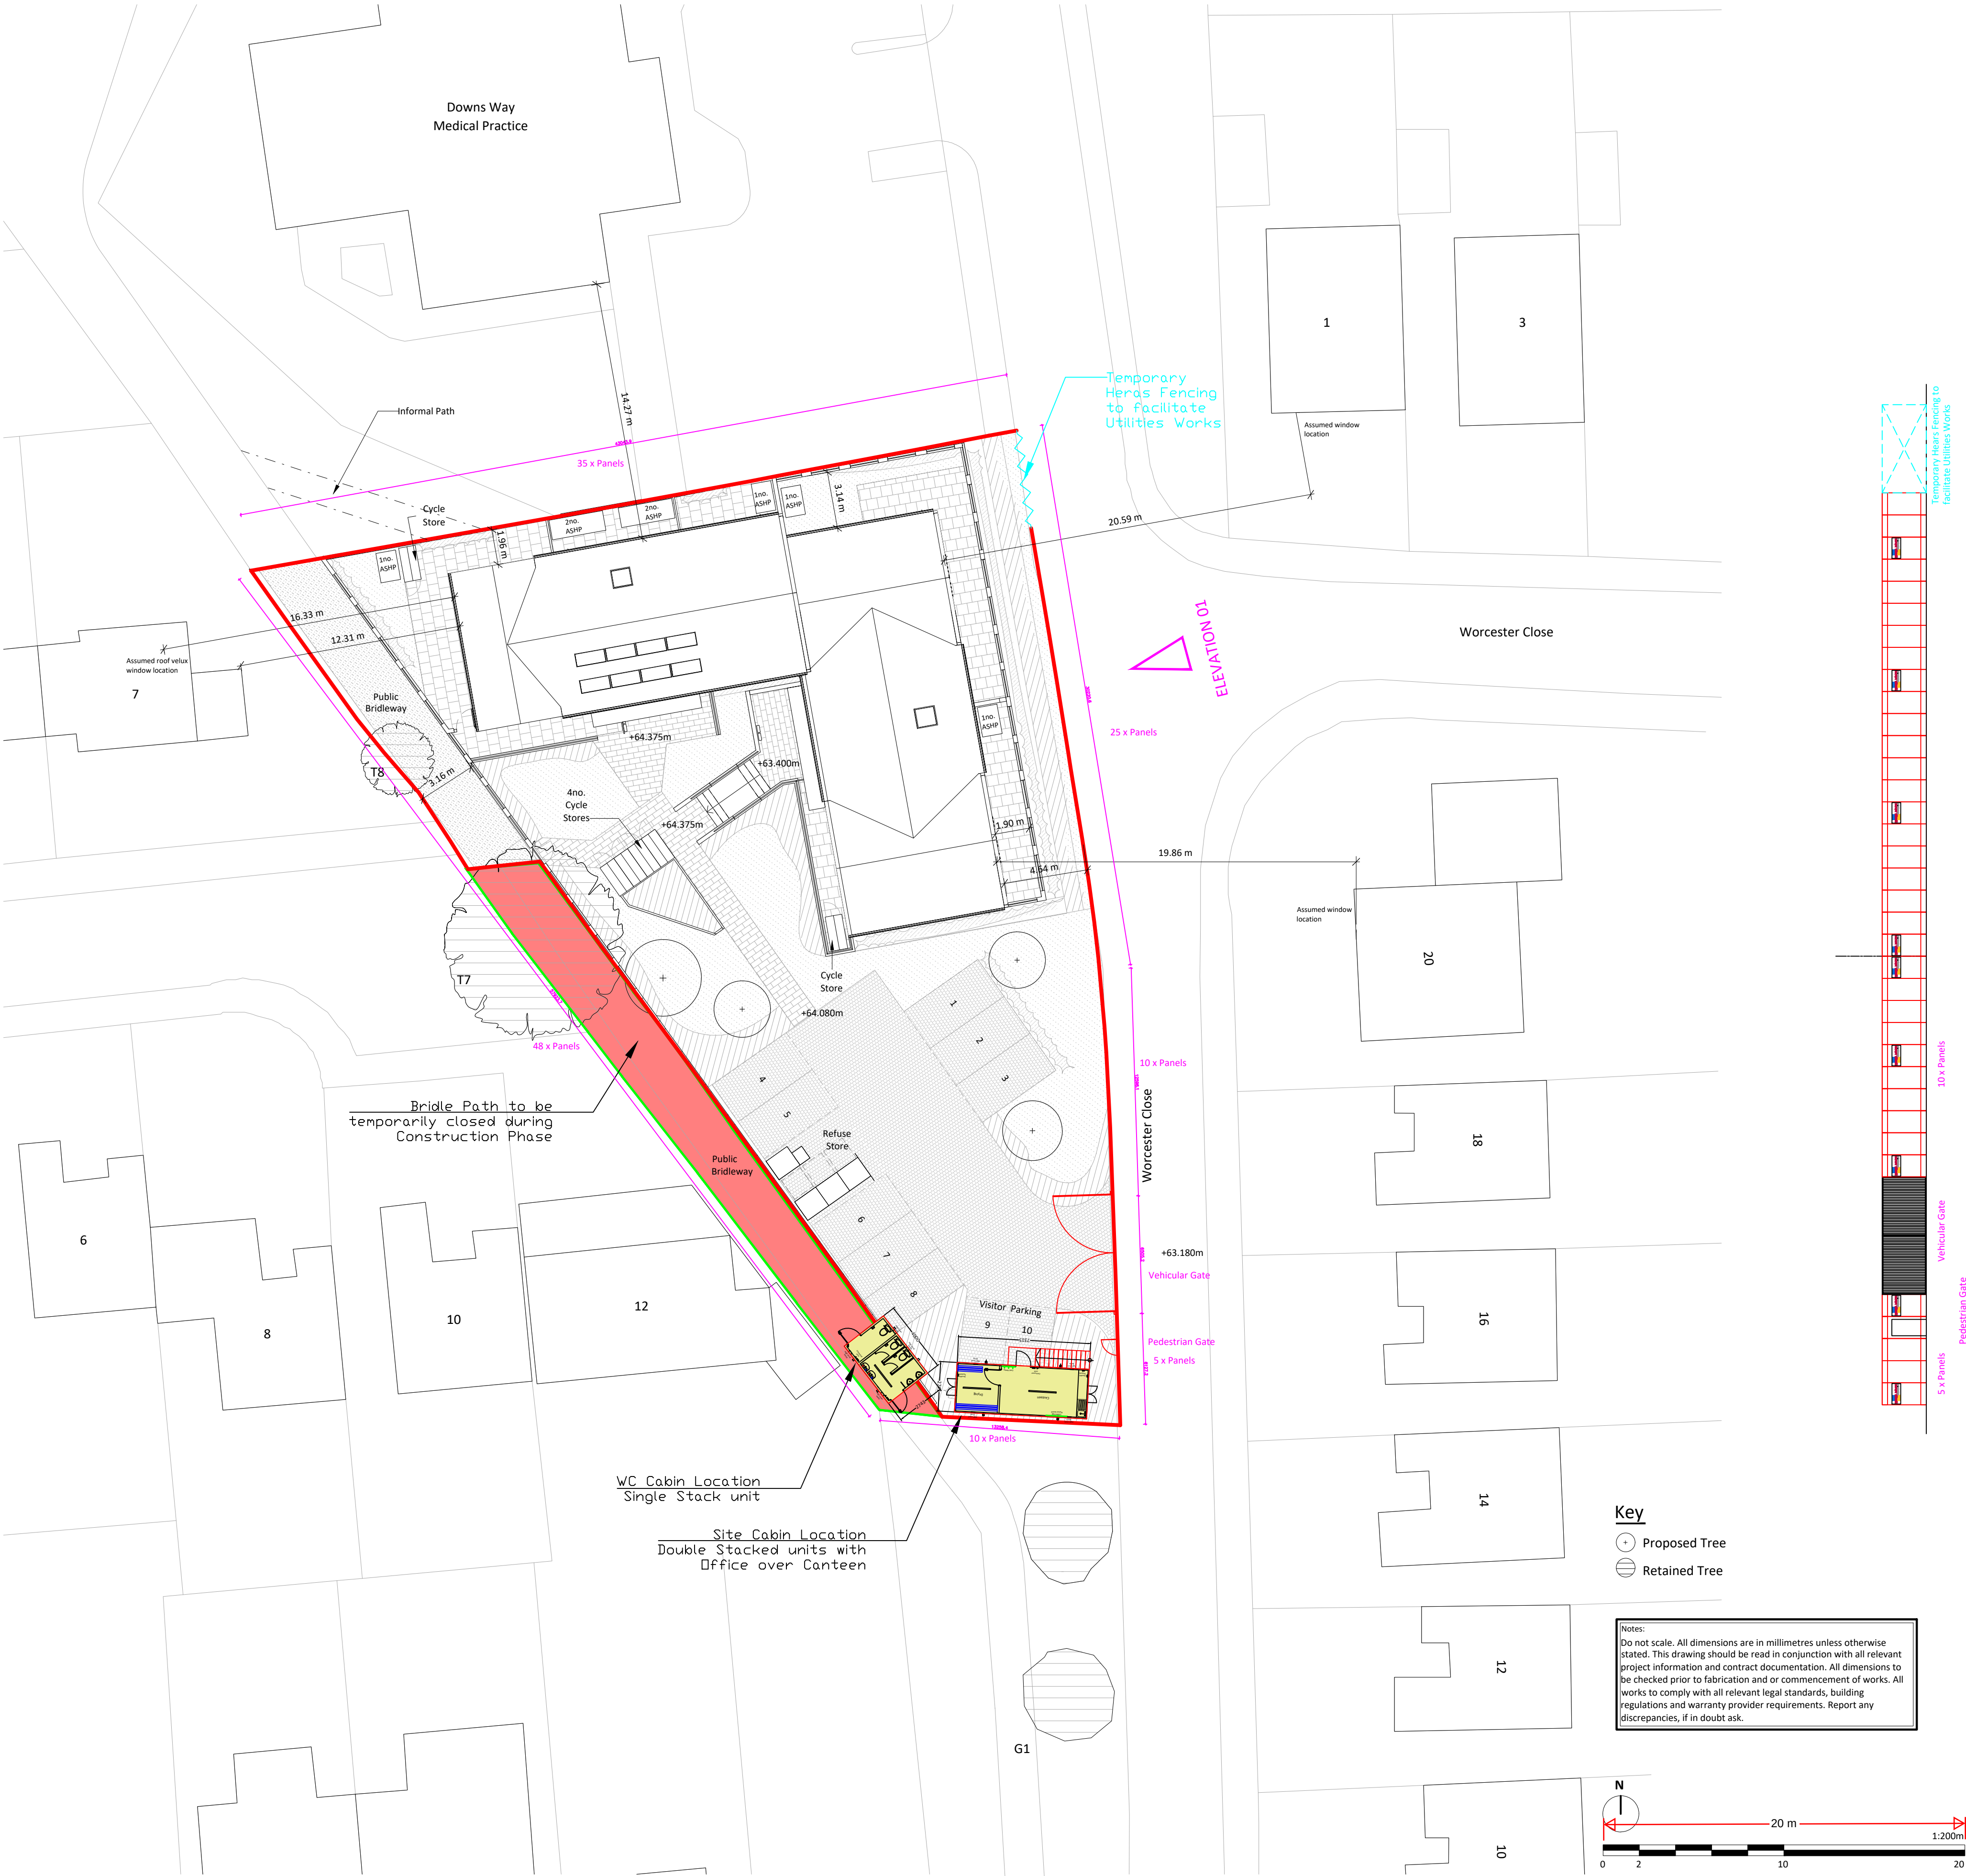

- Notes
- 1 All dimensions are in millimeters.
 - 2 Dimensions are not to be scaled directly from this drawing.
 - 3 All dimensions are to be checked on site and the Architect is to be informed of any discrepancies before construction commences.
 - 4 All references to drawings refer to the current revision of that drawing.
 - 5 Structural and services information shown is indicative only. Refer to Consultants drawings for details and setting out.

P02 Welfare Units Re-located to southern end of site 11.11.24 GA
P01 Drawing issued for comment 30.10.24 GA

A& E Elkins Ltd
Unit 1A Industrial Estate
Juno Way
London SE14 5RW
enquiries@elkinsconstruction.co.uk
www.elkinsconstruction.co.uk

Job title
WORCESTER CLOSE

Drawing title
Site Setup Plans & Elevations

Scale	Sheet size	Drawn by	Date
1/100	A3	SG	15.10.24
Project	Originator	Vol / zone	Level
E33156-24-EC-ZZ-01-DR-A-GA-0100			
Status	Revision		
Sketch	P02		