


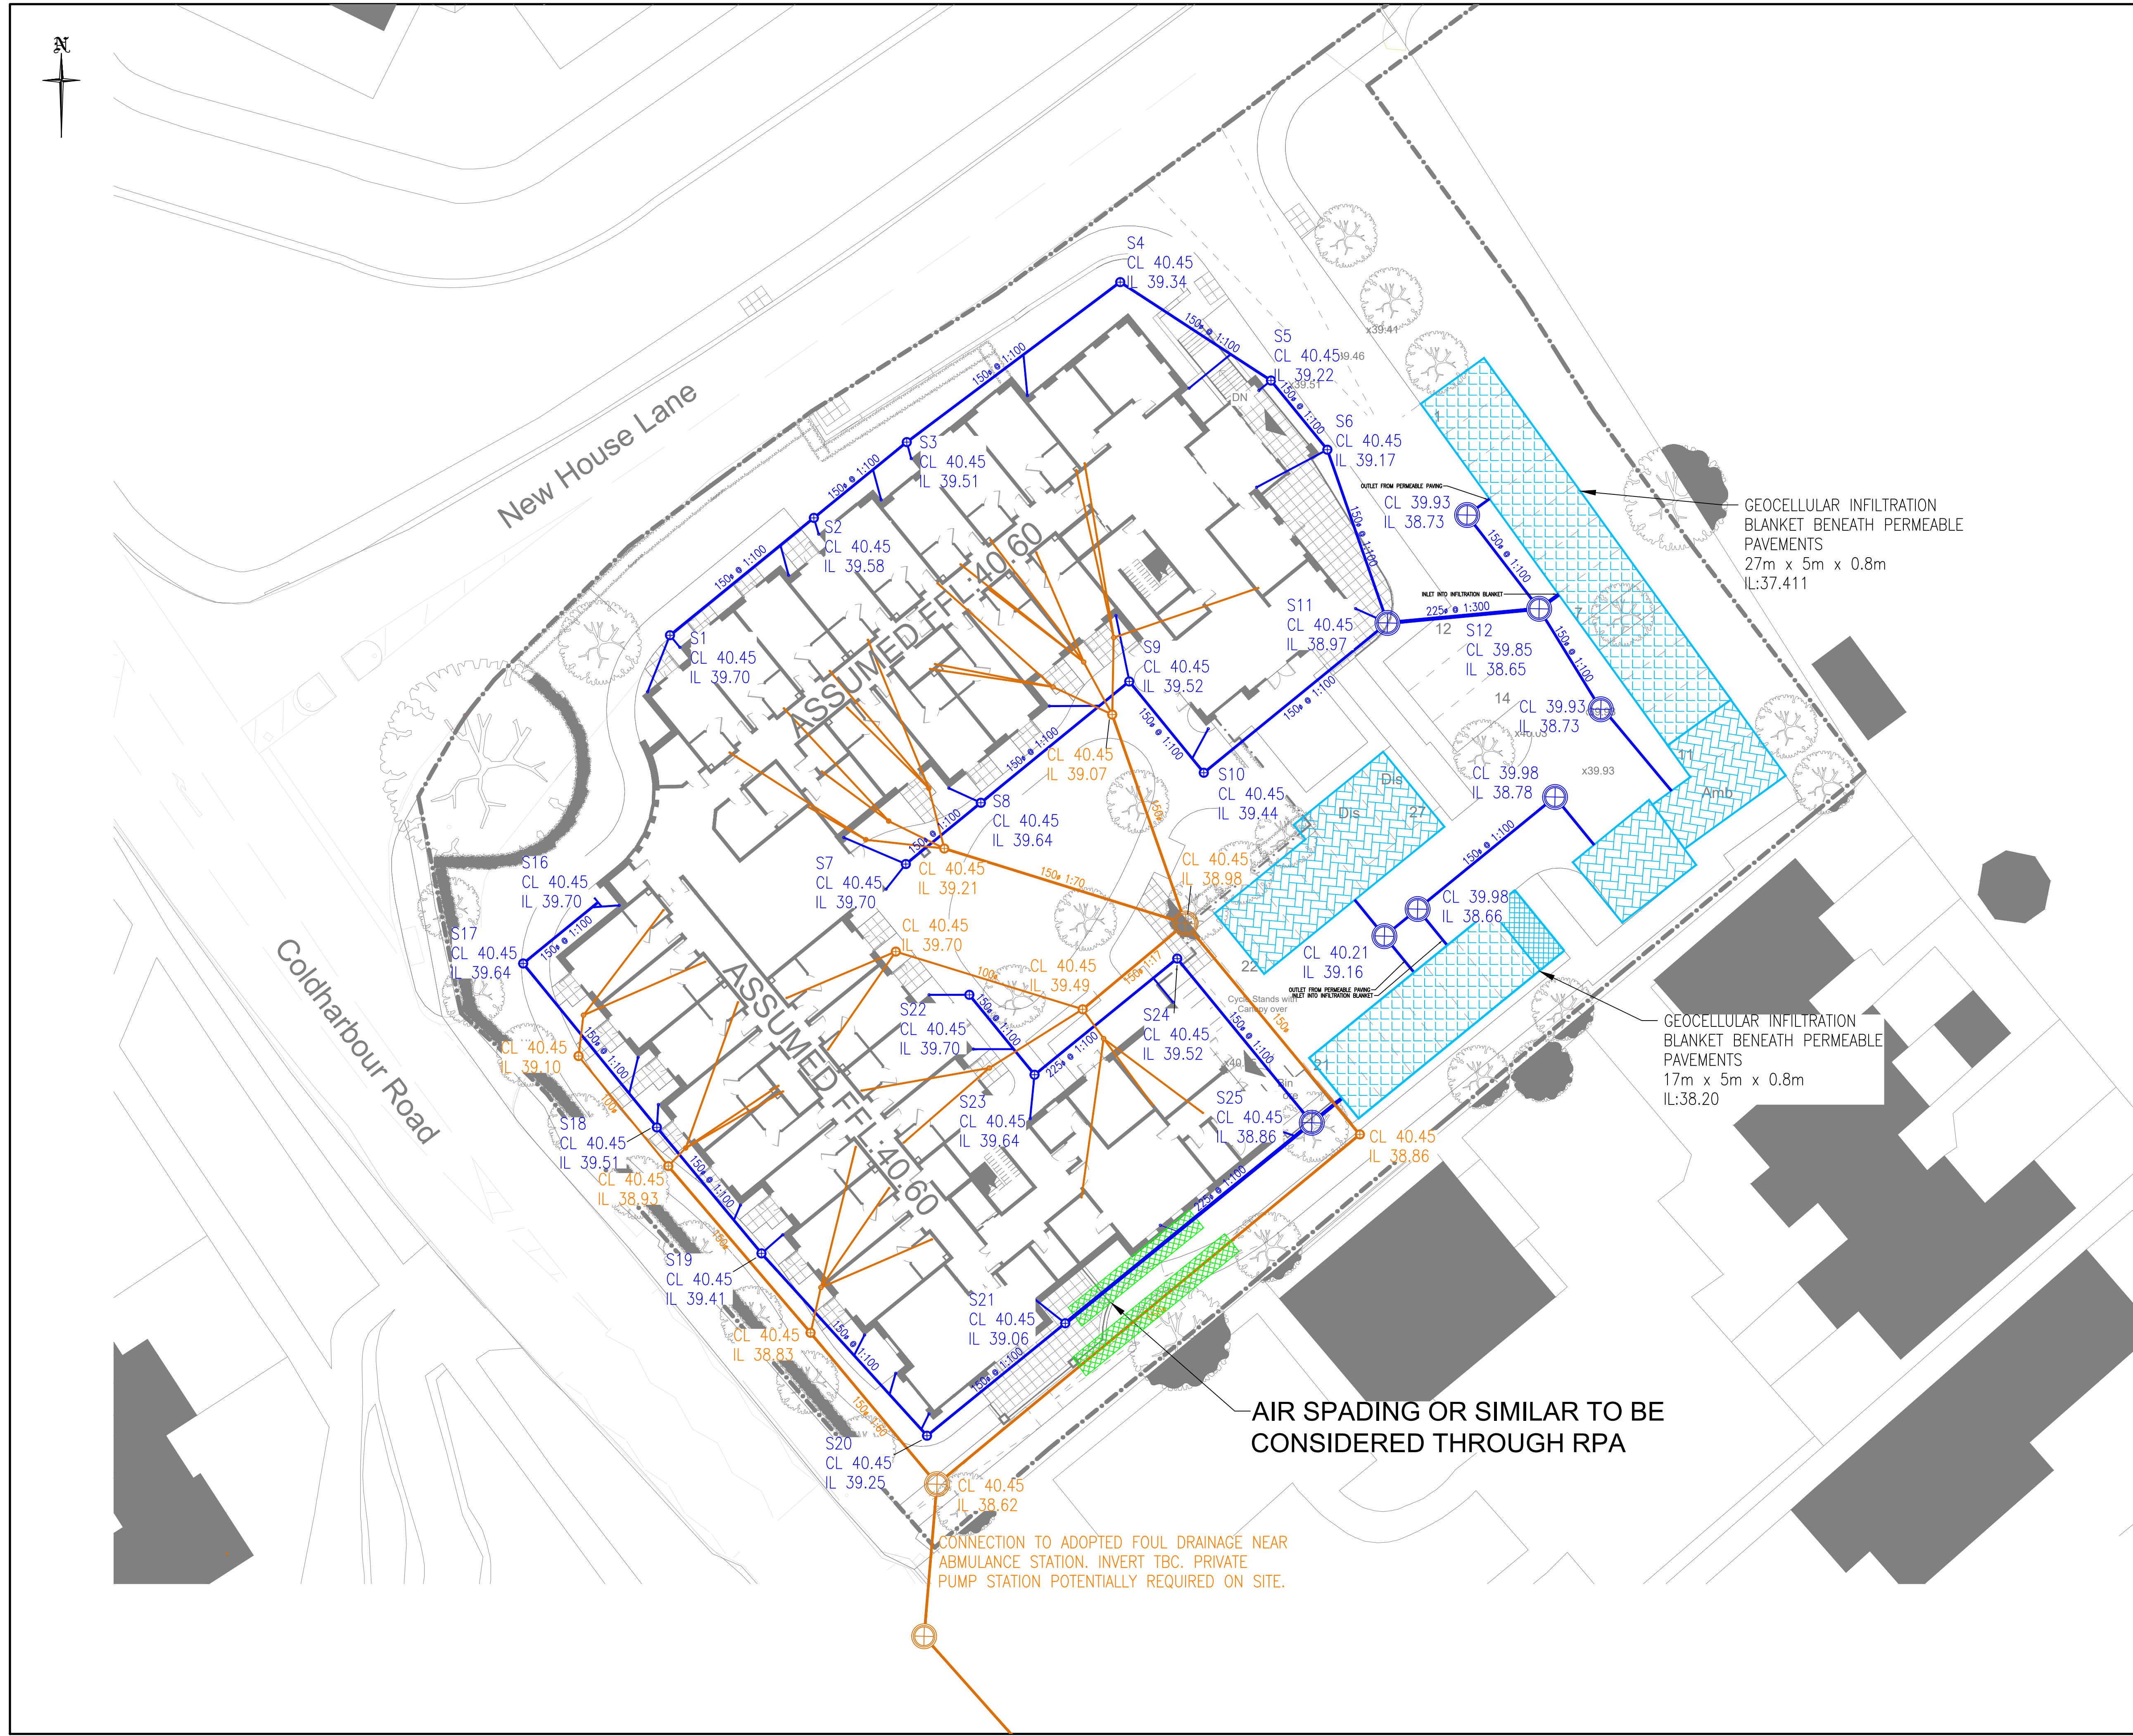

SAFETY HEALTH AND ENVIRONMENTAL INFORMATION

RISKS LISTED HERE ARE NOT EXHAUSTIVE. REFER TO DESIGN ASSESSMENT FORM NO.

CONSTRUCTION
NONE A COMPETENT CONTRACTOR WOULD NOT ALREADY BE AWARE OF.

DEMOLITION

NONE A COMPETENT CONTRACTOR WOULD NOT ALREADY BE AWARE OF.

FOR INFORMATION RELATING TO USE, CLEANING AND MAINTENANCE
SEE THE HEALTH AND SAFETY FILE

IT IS ASSUMED THAT ALL WORKS WILL BE CARRIED OUT BY A COMPETENT CONTRACTOR WORKING, WHERE APPROPRIATE, TO AN APPROVED METHOD STATEMENT.

	PROPOSED STORM WATER SEWER
	PROPOSED STORM WATER MANHOLE
	PROPOSED FOUL WATER SEWER
	PROPOSED FOUL WATER MANHOLE
	PROPOSED PERMEABLE PAVEMENT
	PROPOSED PERMEABLE PAVEMENT WITH GEOCELLULAR INFILTRATION BLANKET
	GEOCELLULAR INFILTRATION BLANKET

- LAYOUT TAKEN FROM 3172-HIA-ZZ-XX-M3-A-9901-Site Model-S0-P1
- INFILTRATION RATES BASED ON REPORT 3172-HIA-ZZ-XX-M3-A-9901-Site Model-S0-P1, DRAINAGE DESIGN IS SUBJECT TO TARGETED INFILTRATION TESTING.
- FOUL DESIGN IS SUBJECT TO CONFIRMATION OF SUITABILITY OF CONNECTION AND OF INVERT LEVEL OF DOWNSTREAM FOUL NETWORK. A PRIVATE PUMPING STATION MAY BE REQUIRED.
- ALL 1508 FOUL DRAINAGE TO BE LAID AT 1:150 U.N.O.
- ALL 1008 FOUL DRAINAGE TO BE LAID AT 1:100 U.N.O.

P01	06.01.23	UPDATED TO LATEST LAYOUT, MANHOLE REFERENCES ADDED.	MDF	MH	MH
Rev.	Date	Description	Drwn.	Chkd.	App.

Project Title:
BATTLE OF BRITAIN PUB
COLDHARBOUR ROAD
GRAVESEND

Drawing Title:
PROPOSED DRAINAGE STRATEGY

Scale at A1: 1:200	Status: Planning	
Drawn: MF	Checked: MH	Approved: MH
Date: 15/11/22	Date: 15/11/22	Date: 15/11/22

144828/2000 | P01