

GENERAL NOTES

All work to be carried out in strict accordance with the current Building Regulations and its latest amendments, and to the complete satisfaction of the Local Authorities Building Control.



Contractors are responsible for complying with all relevant BS etc., and check that Building Control and Environmental Health Departments are satisfied with the scope and content of all work on completion and obtain any necessary certificates.

All existing construction levels and dimensions to be checked prior to construction, especially where new construction levels and dimensions are to match existing.

All site dimensions and site levels must be checked on site.

This drawing must not be used for construction unless issued for construction.

This drawing should be read in conjunction with all relevant Engineer's and specialist drawings.

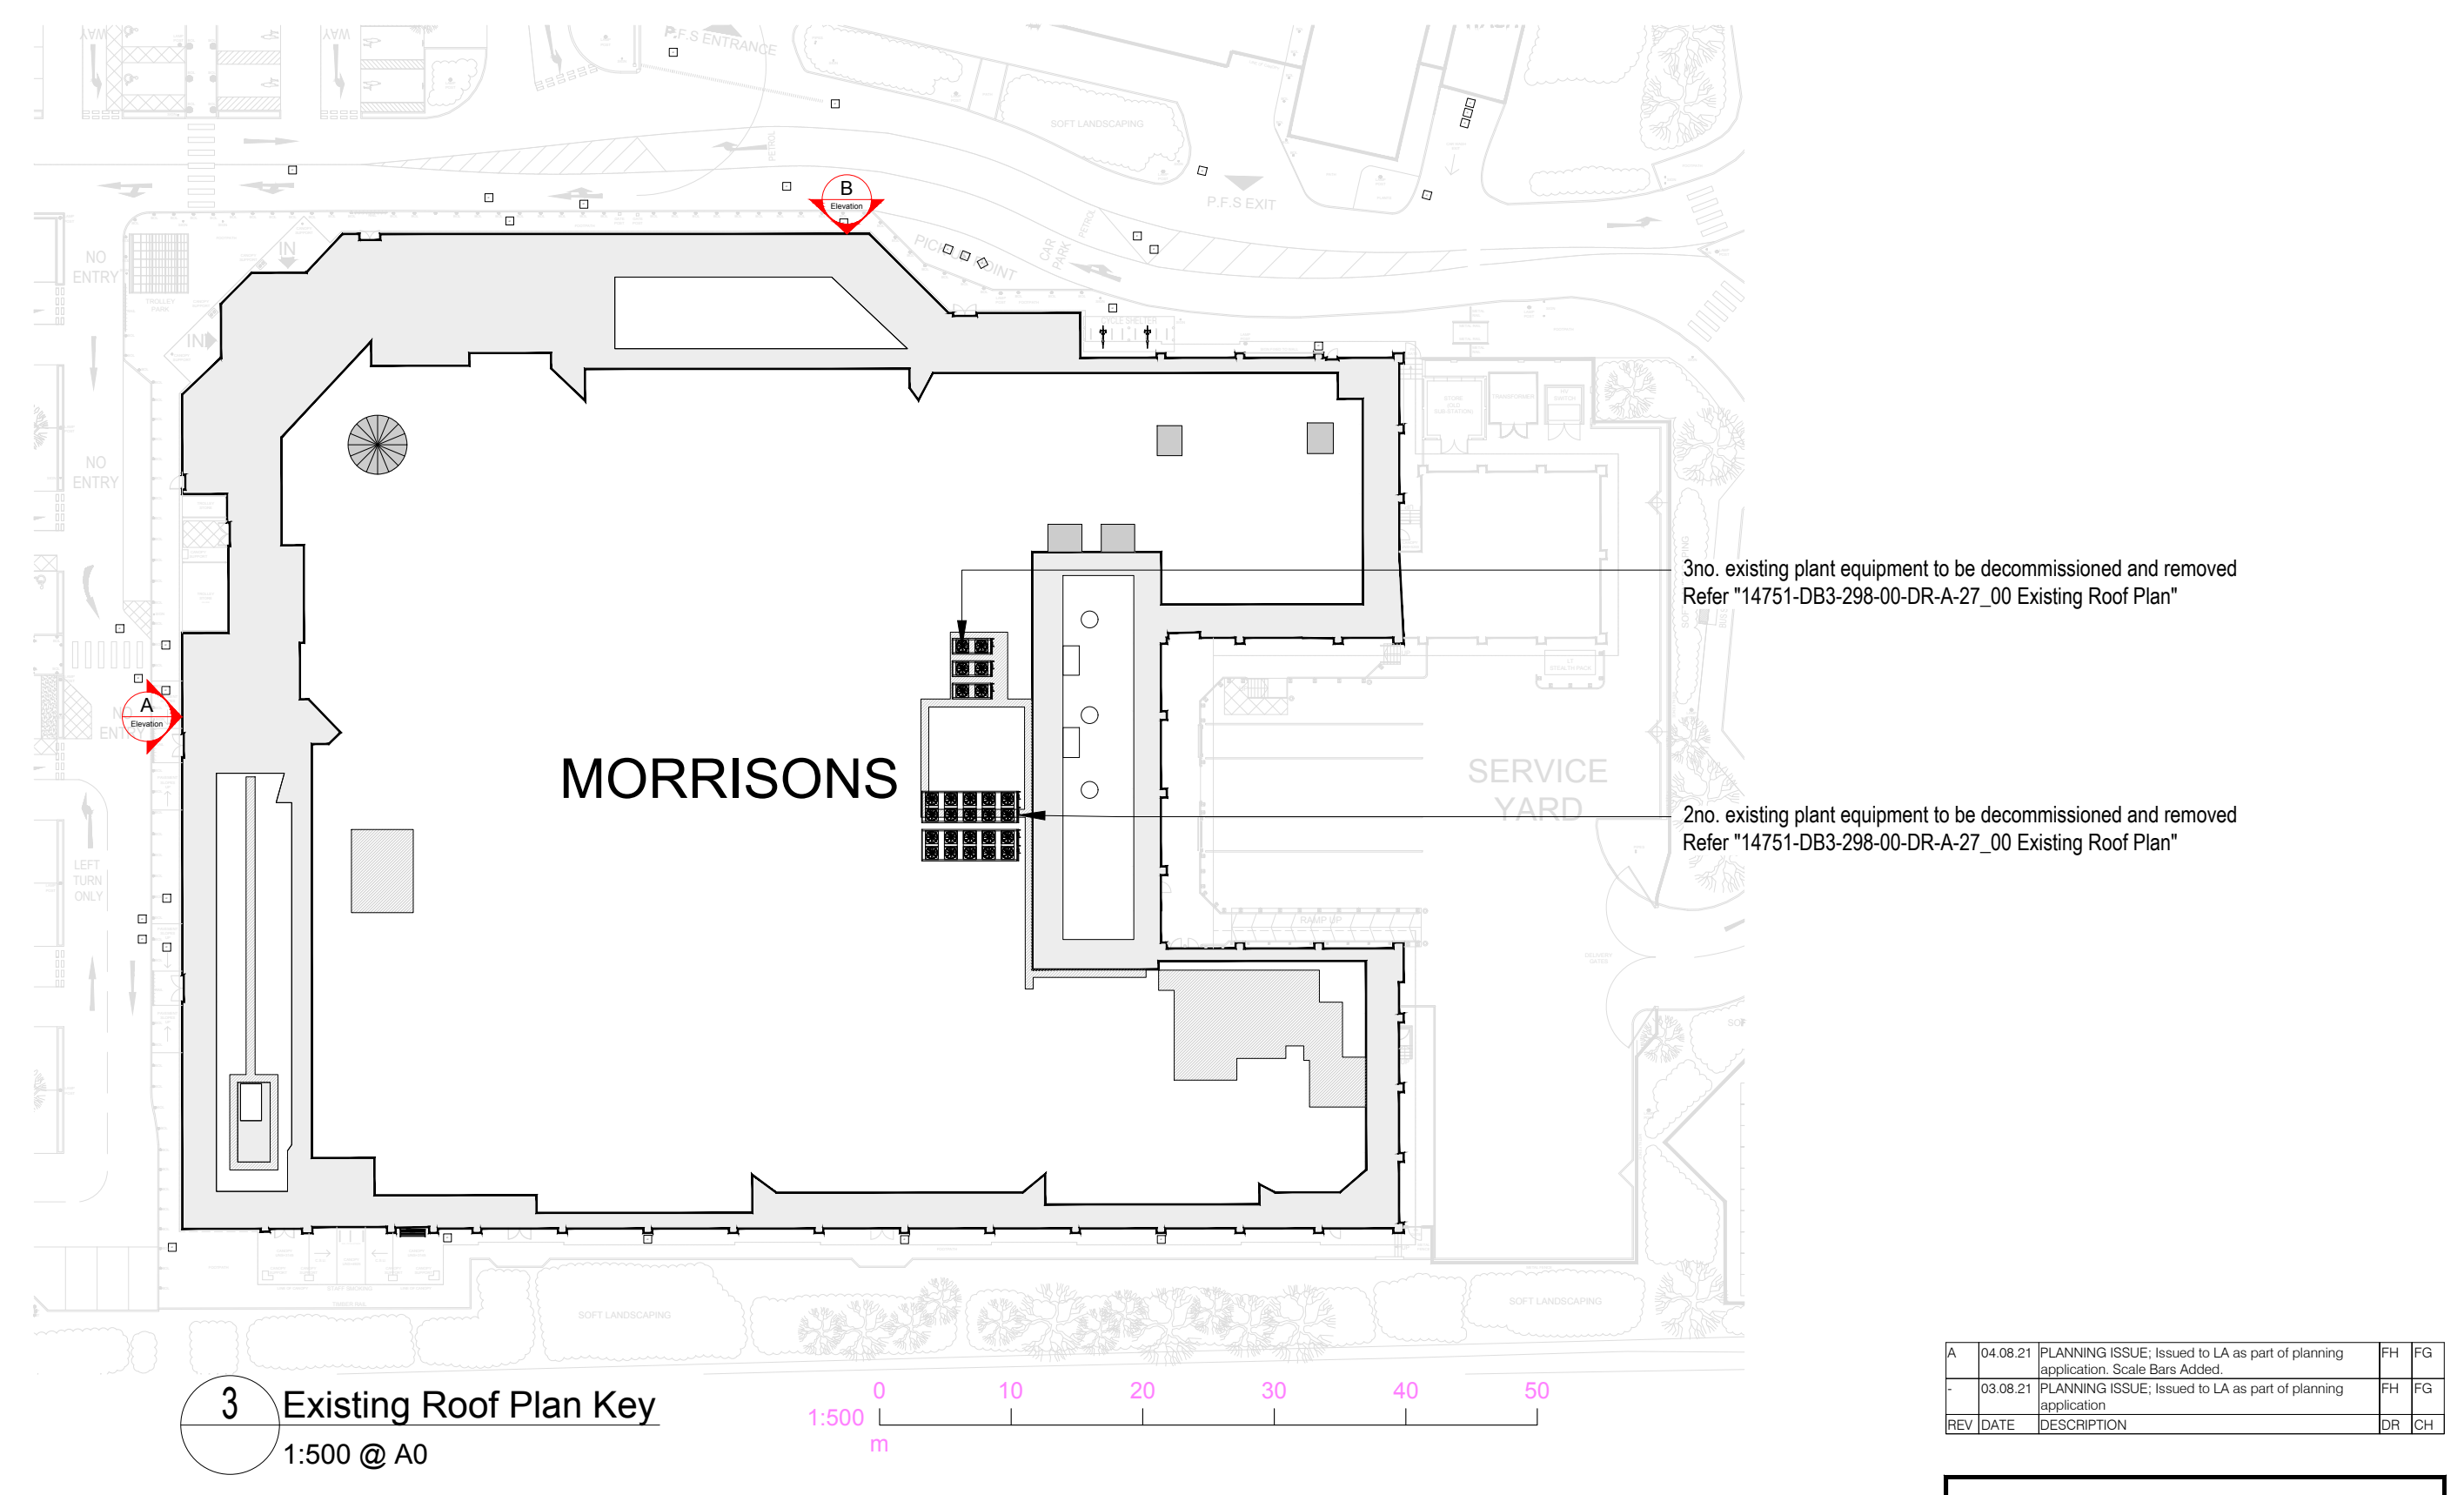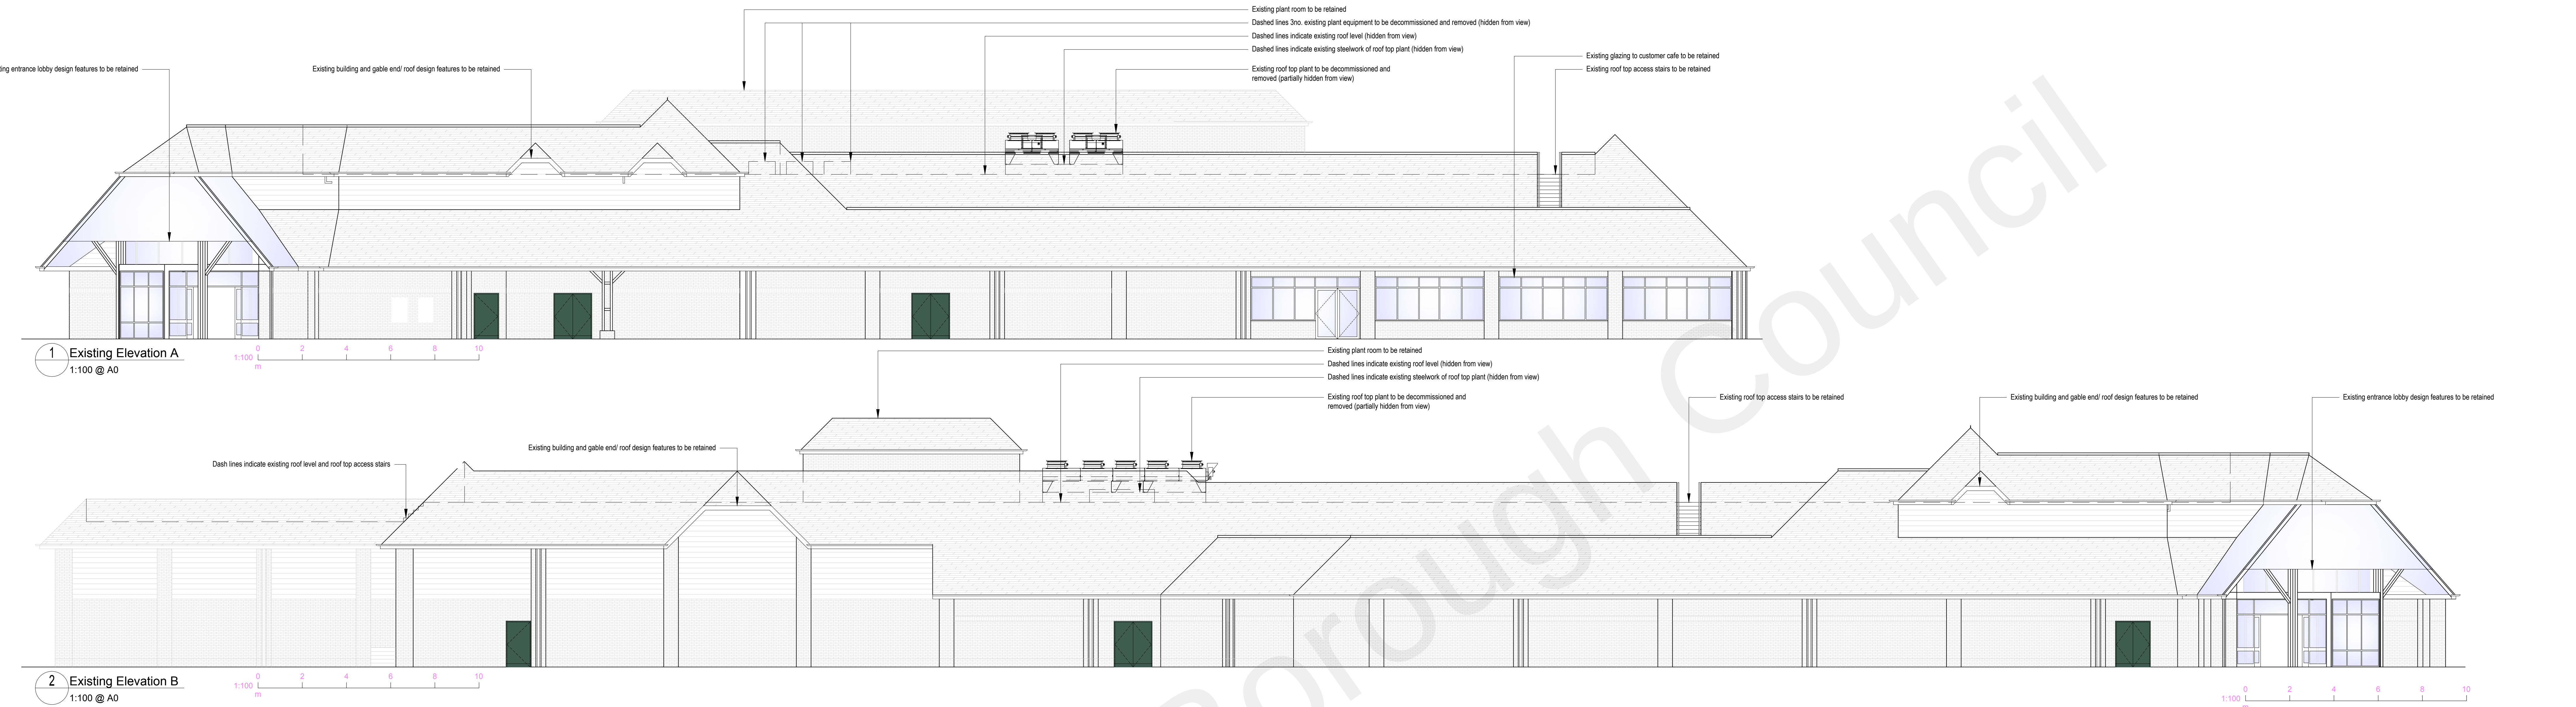

PLANNING ISSUE

darntonB3
ARCHITECTURE

LONDON
44 Great Suffolk Street, London, SE1 0BE
T: 0207 466 1434 www.darntonb3.com

CLIENT
Morrisons

PROJECT
WMS Fresh Look Refurbishment
#208 VMS GRAVESEND

DRAWING
General Arrangement
Existing Roof Top Plant Elevations

SCALE @ A0
1:100

CREATION DATE
July 2021

DRAWING NO.
14751 - DB3 - 298 - 00 - DR - A - 27 - 00

PROJECT NO.

DATE
14/07/21

DESCRIPTION
General Arrangement
Existing Roof Top Plant Elevations

DESIGNED BY
FH

CHECKED BY
FG

APPROVED BY
A

