




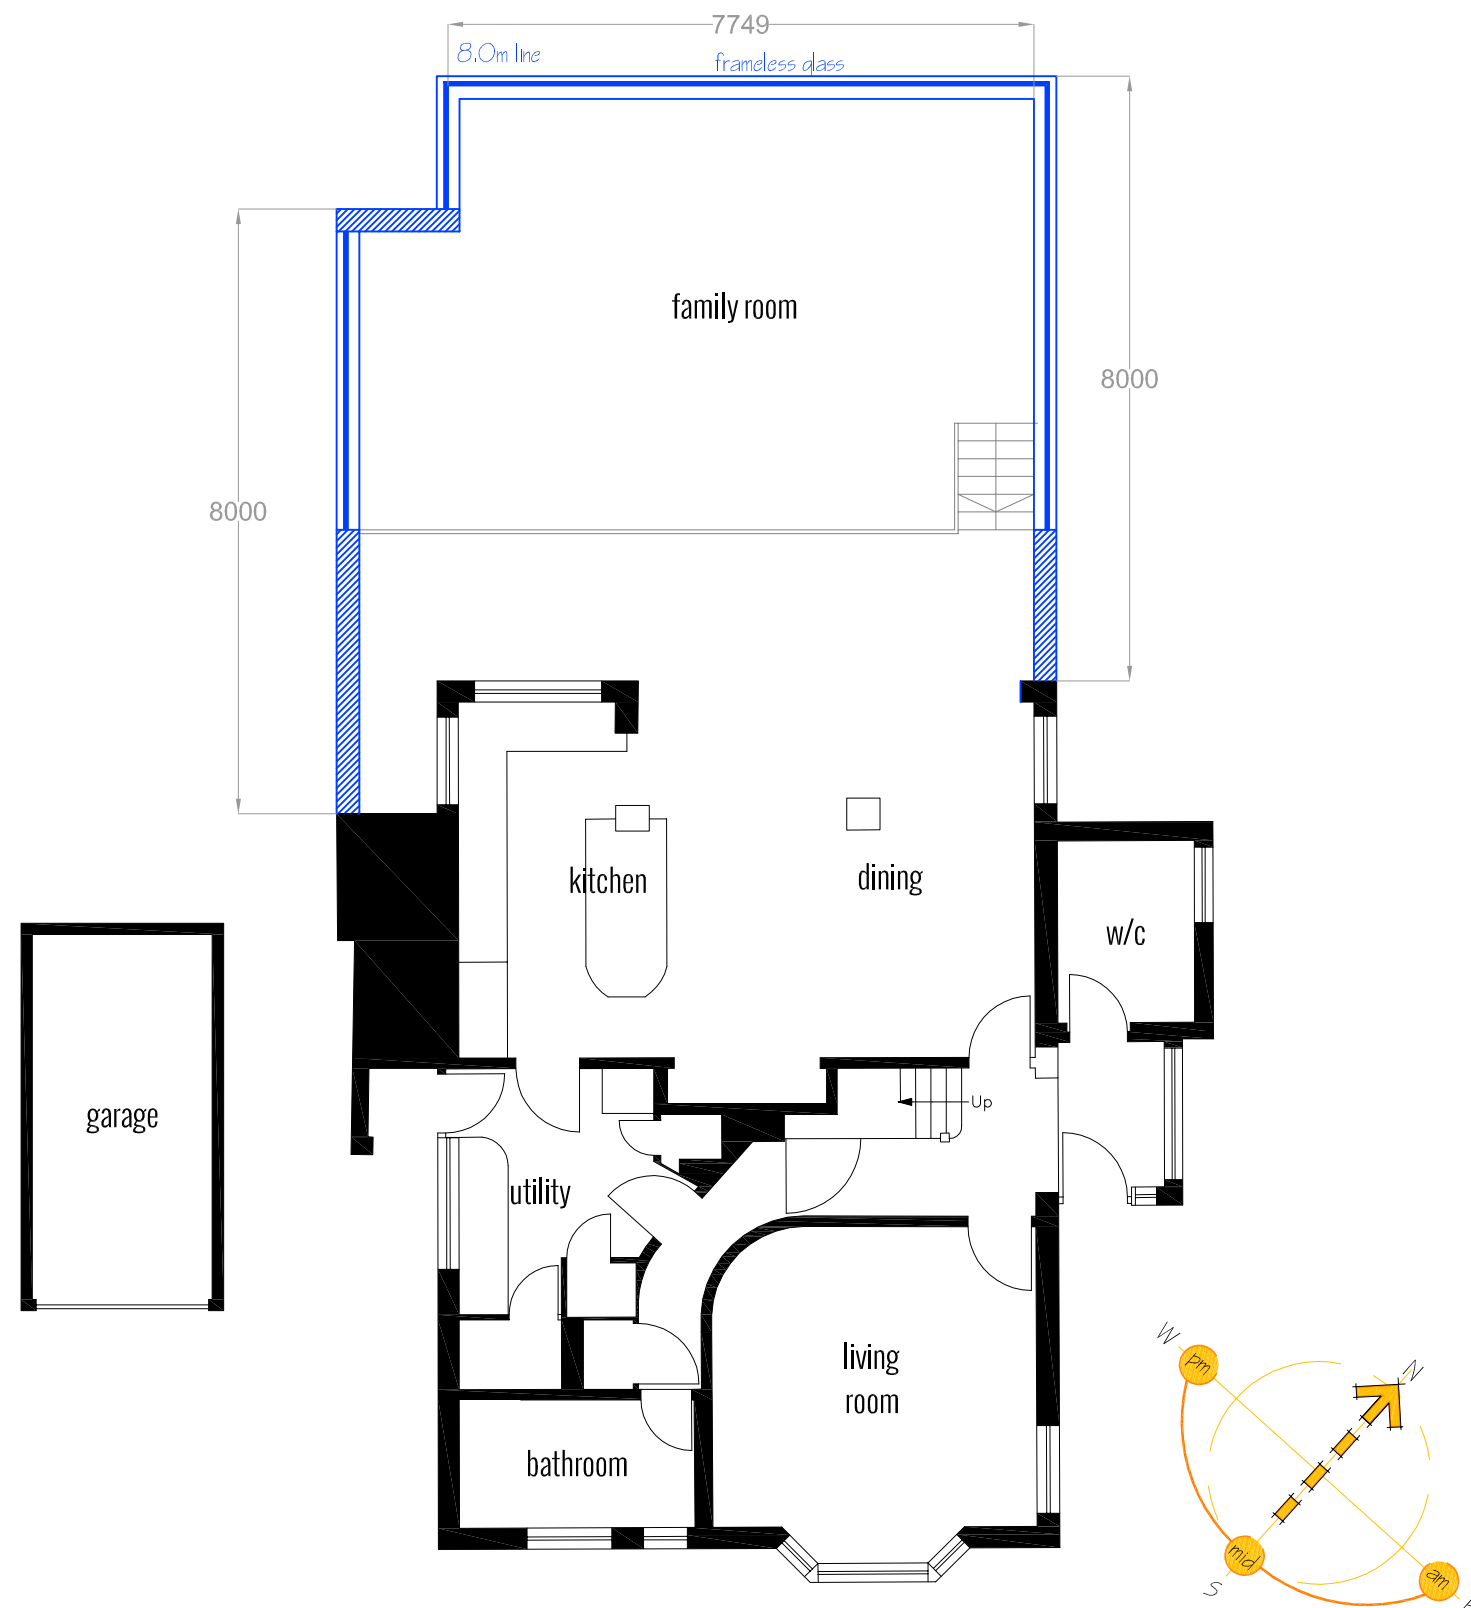

Ground Floor | Proposed

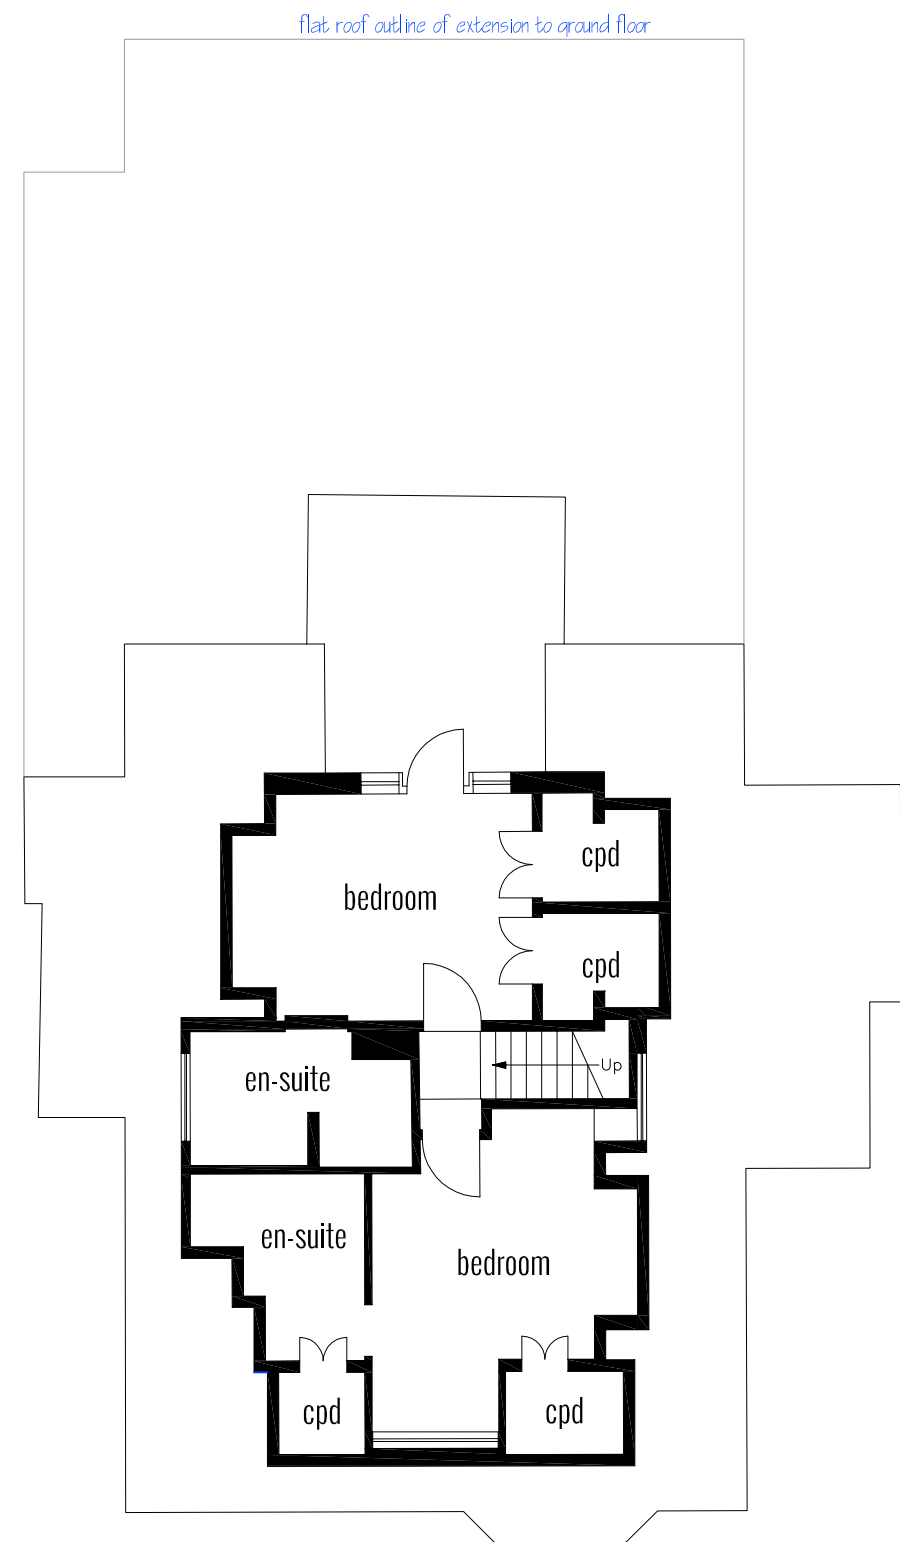

First Floor | Proposed (no change)

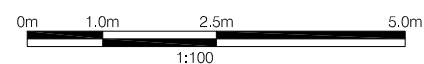