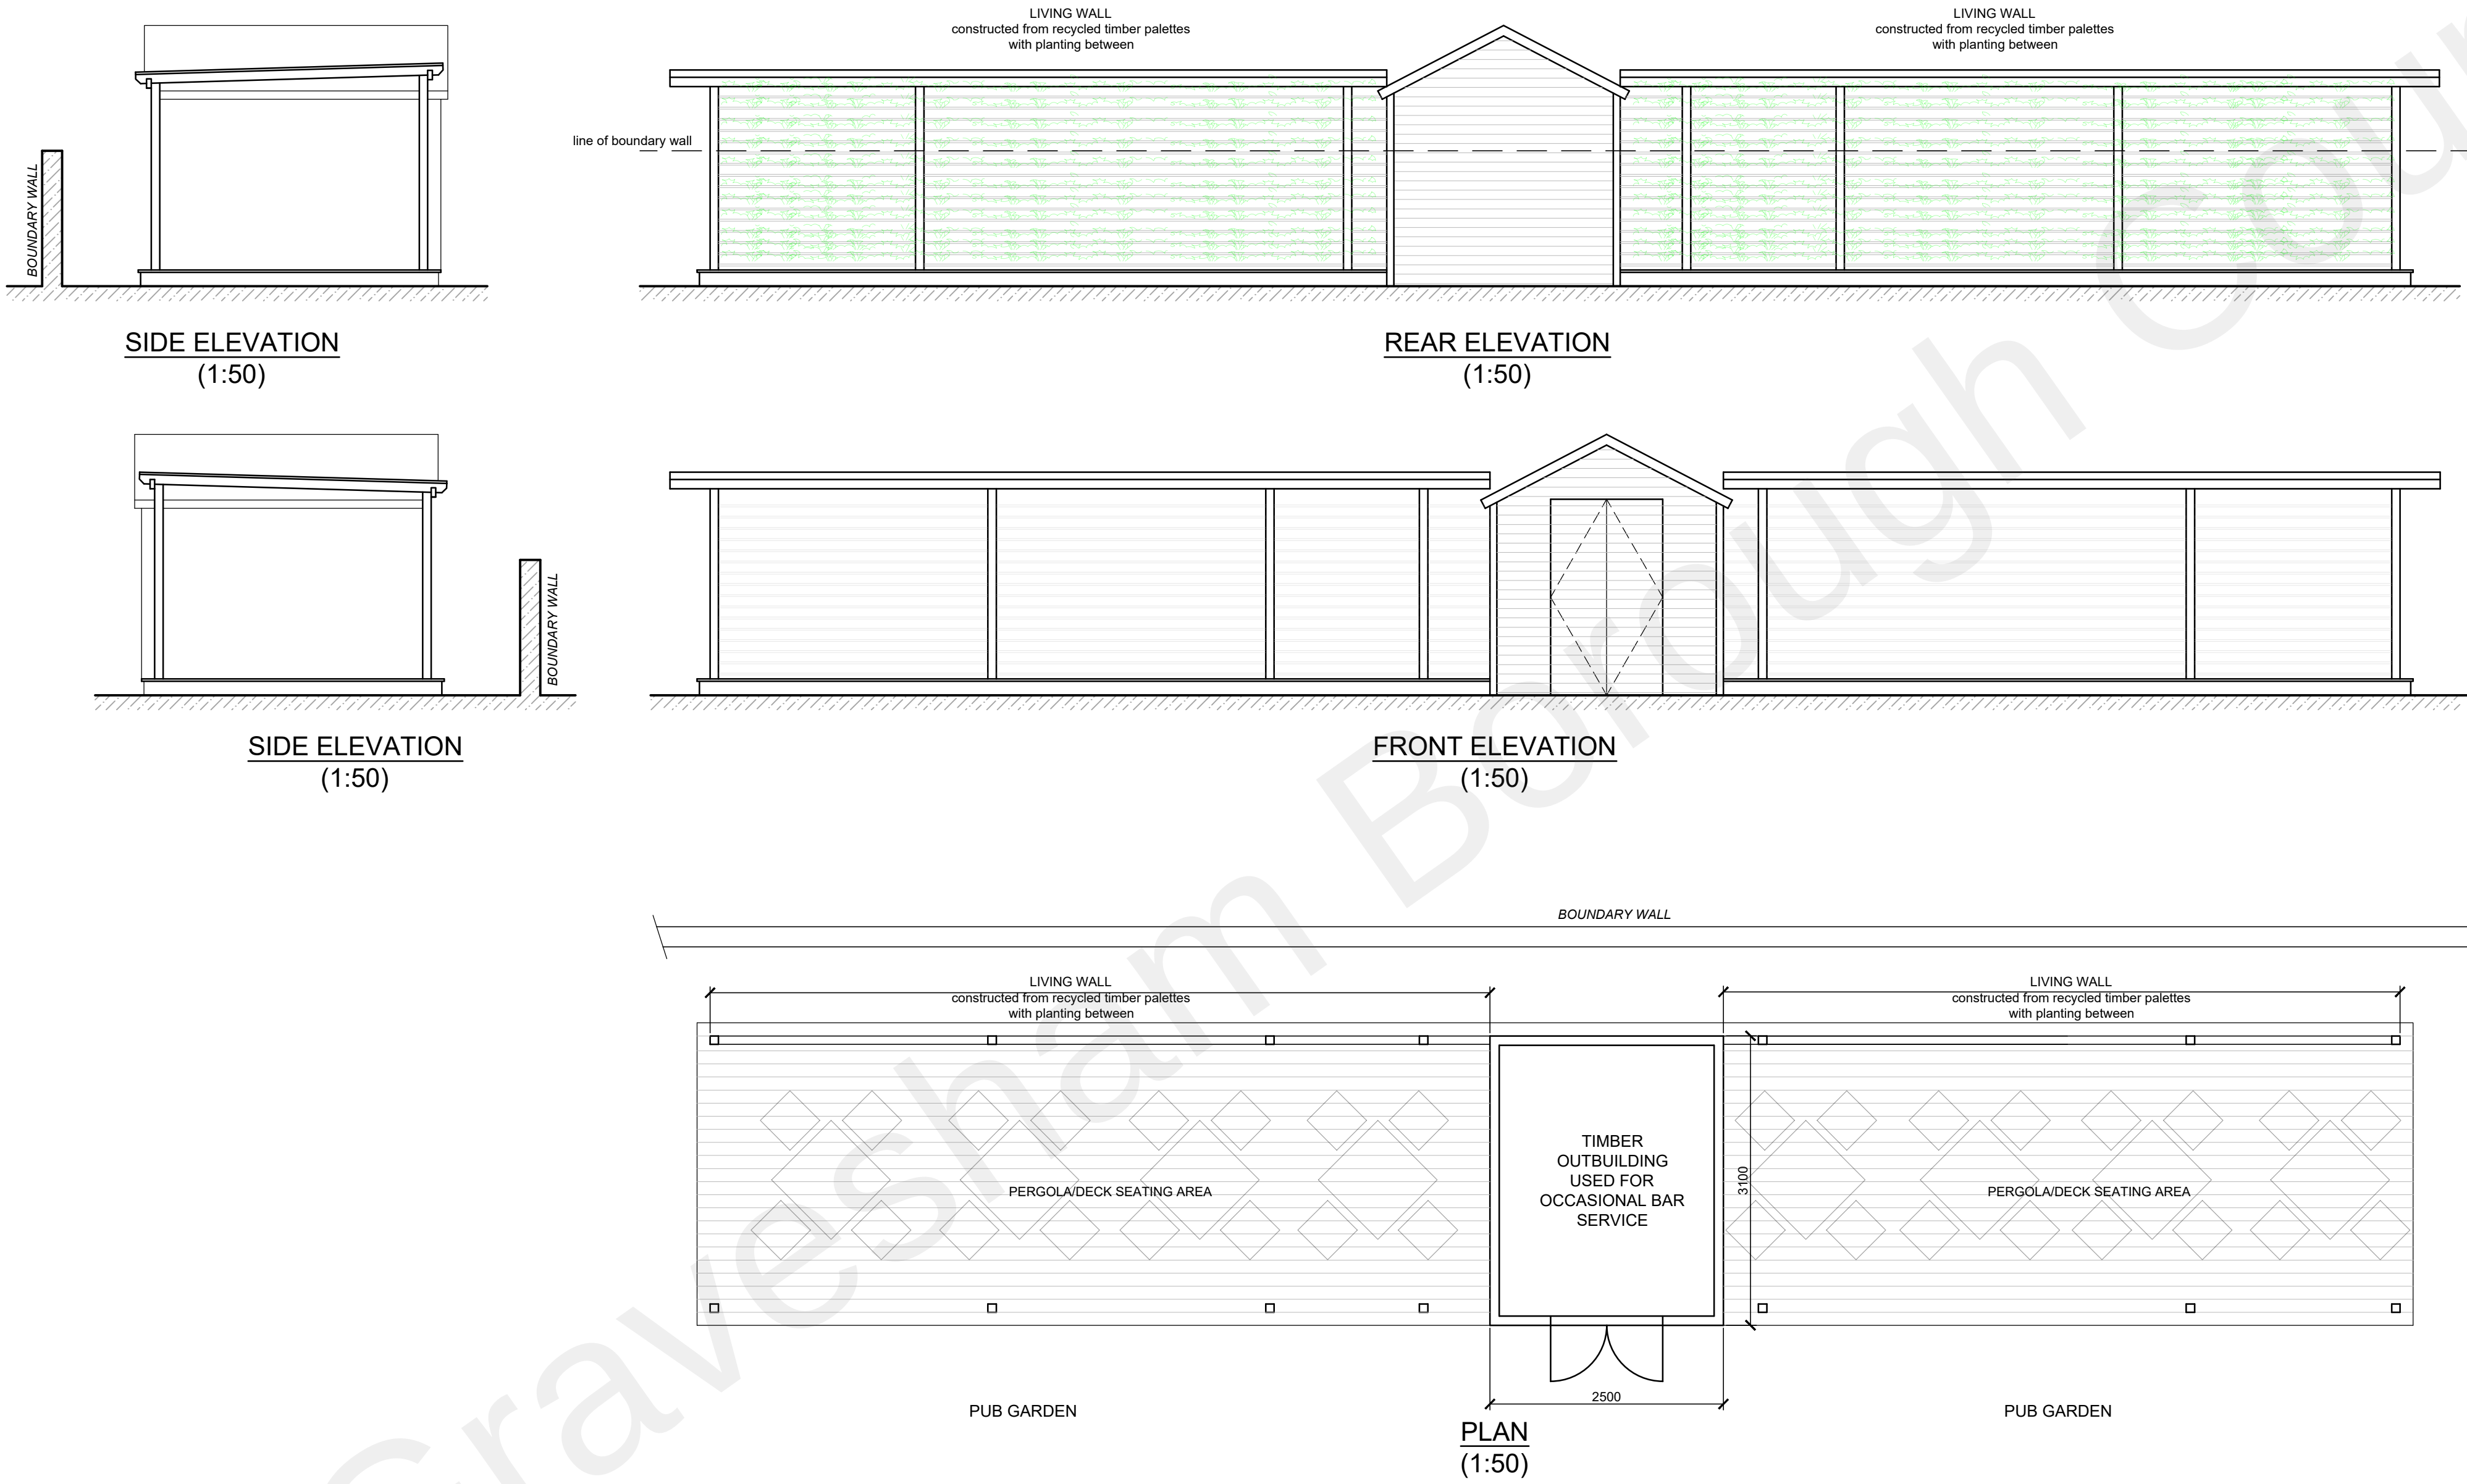


SCALE BAR @ 1:50

Date	No	Revision
Penfold Project Services		
Epmarket, Wrotham Road, Meopham, Kent, DA13 0JH		
Telephone: 01474 816690		
e-mail: apenfold448@btinternet.com		
Job Title:	WINDMILL TAVERN P.H. SHRUBBERY ROAD GRAVESEND KENT DA12 1JW	
Dwg Title:	PLANS & ELEVATIONS	
Scale:	1:50 @ A1	
Dwg No.:	01A	
Date:	October 2021	