


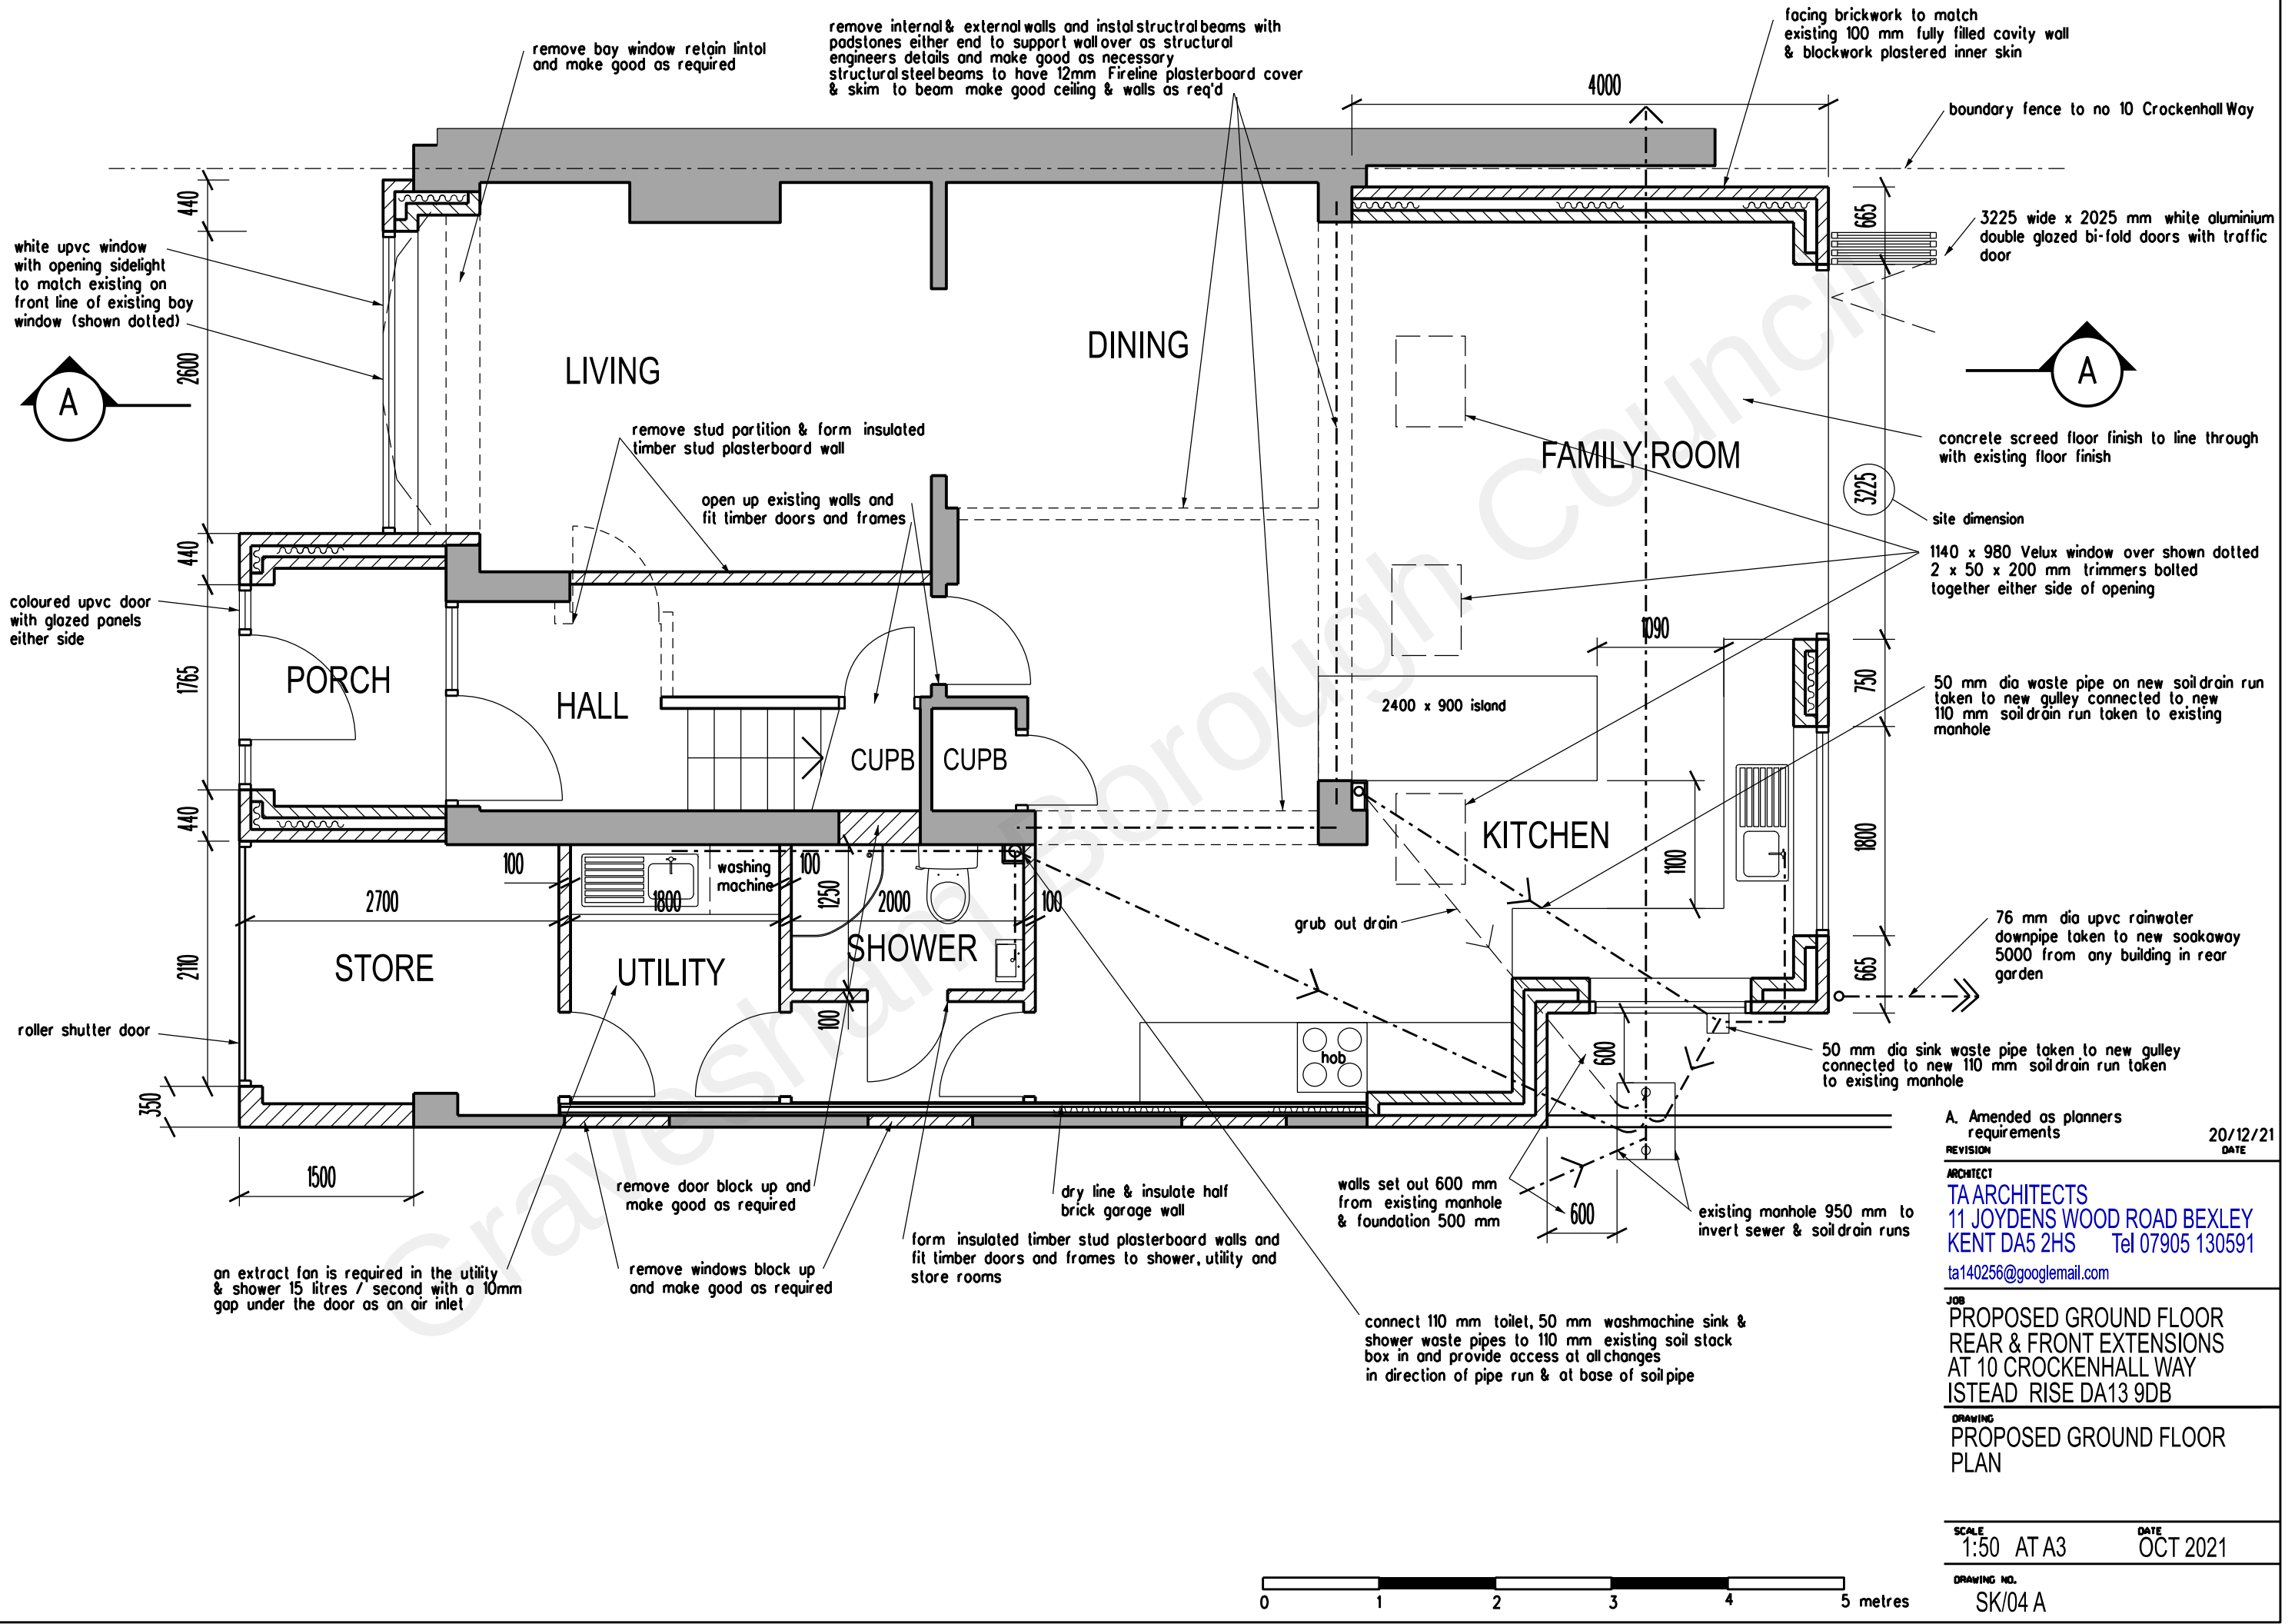

A. Amended as planners requirements
REVISION
ARCHITECT
TA ARCHITECTS
11 JOYDENS WOOD ROAD BEXLEY
KENT DA5 2HS Tel 07905 130591
ta140256@googlemail.com
JOB
PROPOSED GROUND FLOOR
REAR & FRONT EXTENSIONS
AT 10 CROCKENHALL WAY
ISTEAD RISE DA13 9DB
DRAWING
PROPOSED GROUND FLOOR
PLAN
SCALE
1:50 AT A3
DATE
OCT 2021
DRAWING NO.
SK/04 A