

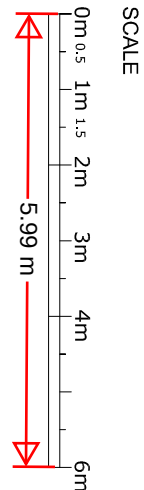


PROPOSED LANDSCAPE PLAN

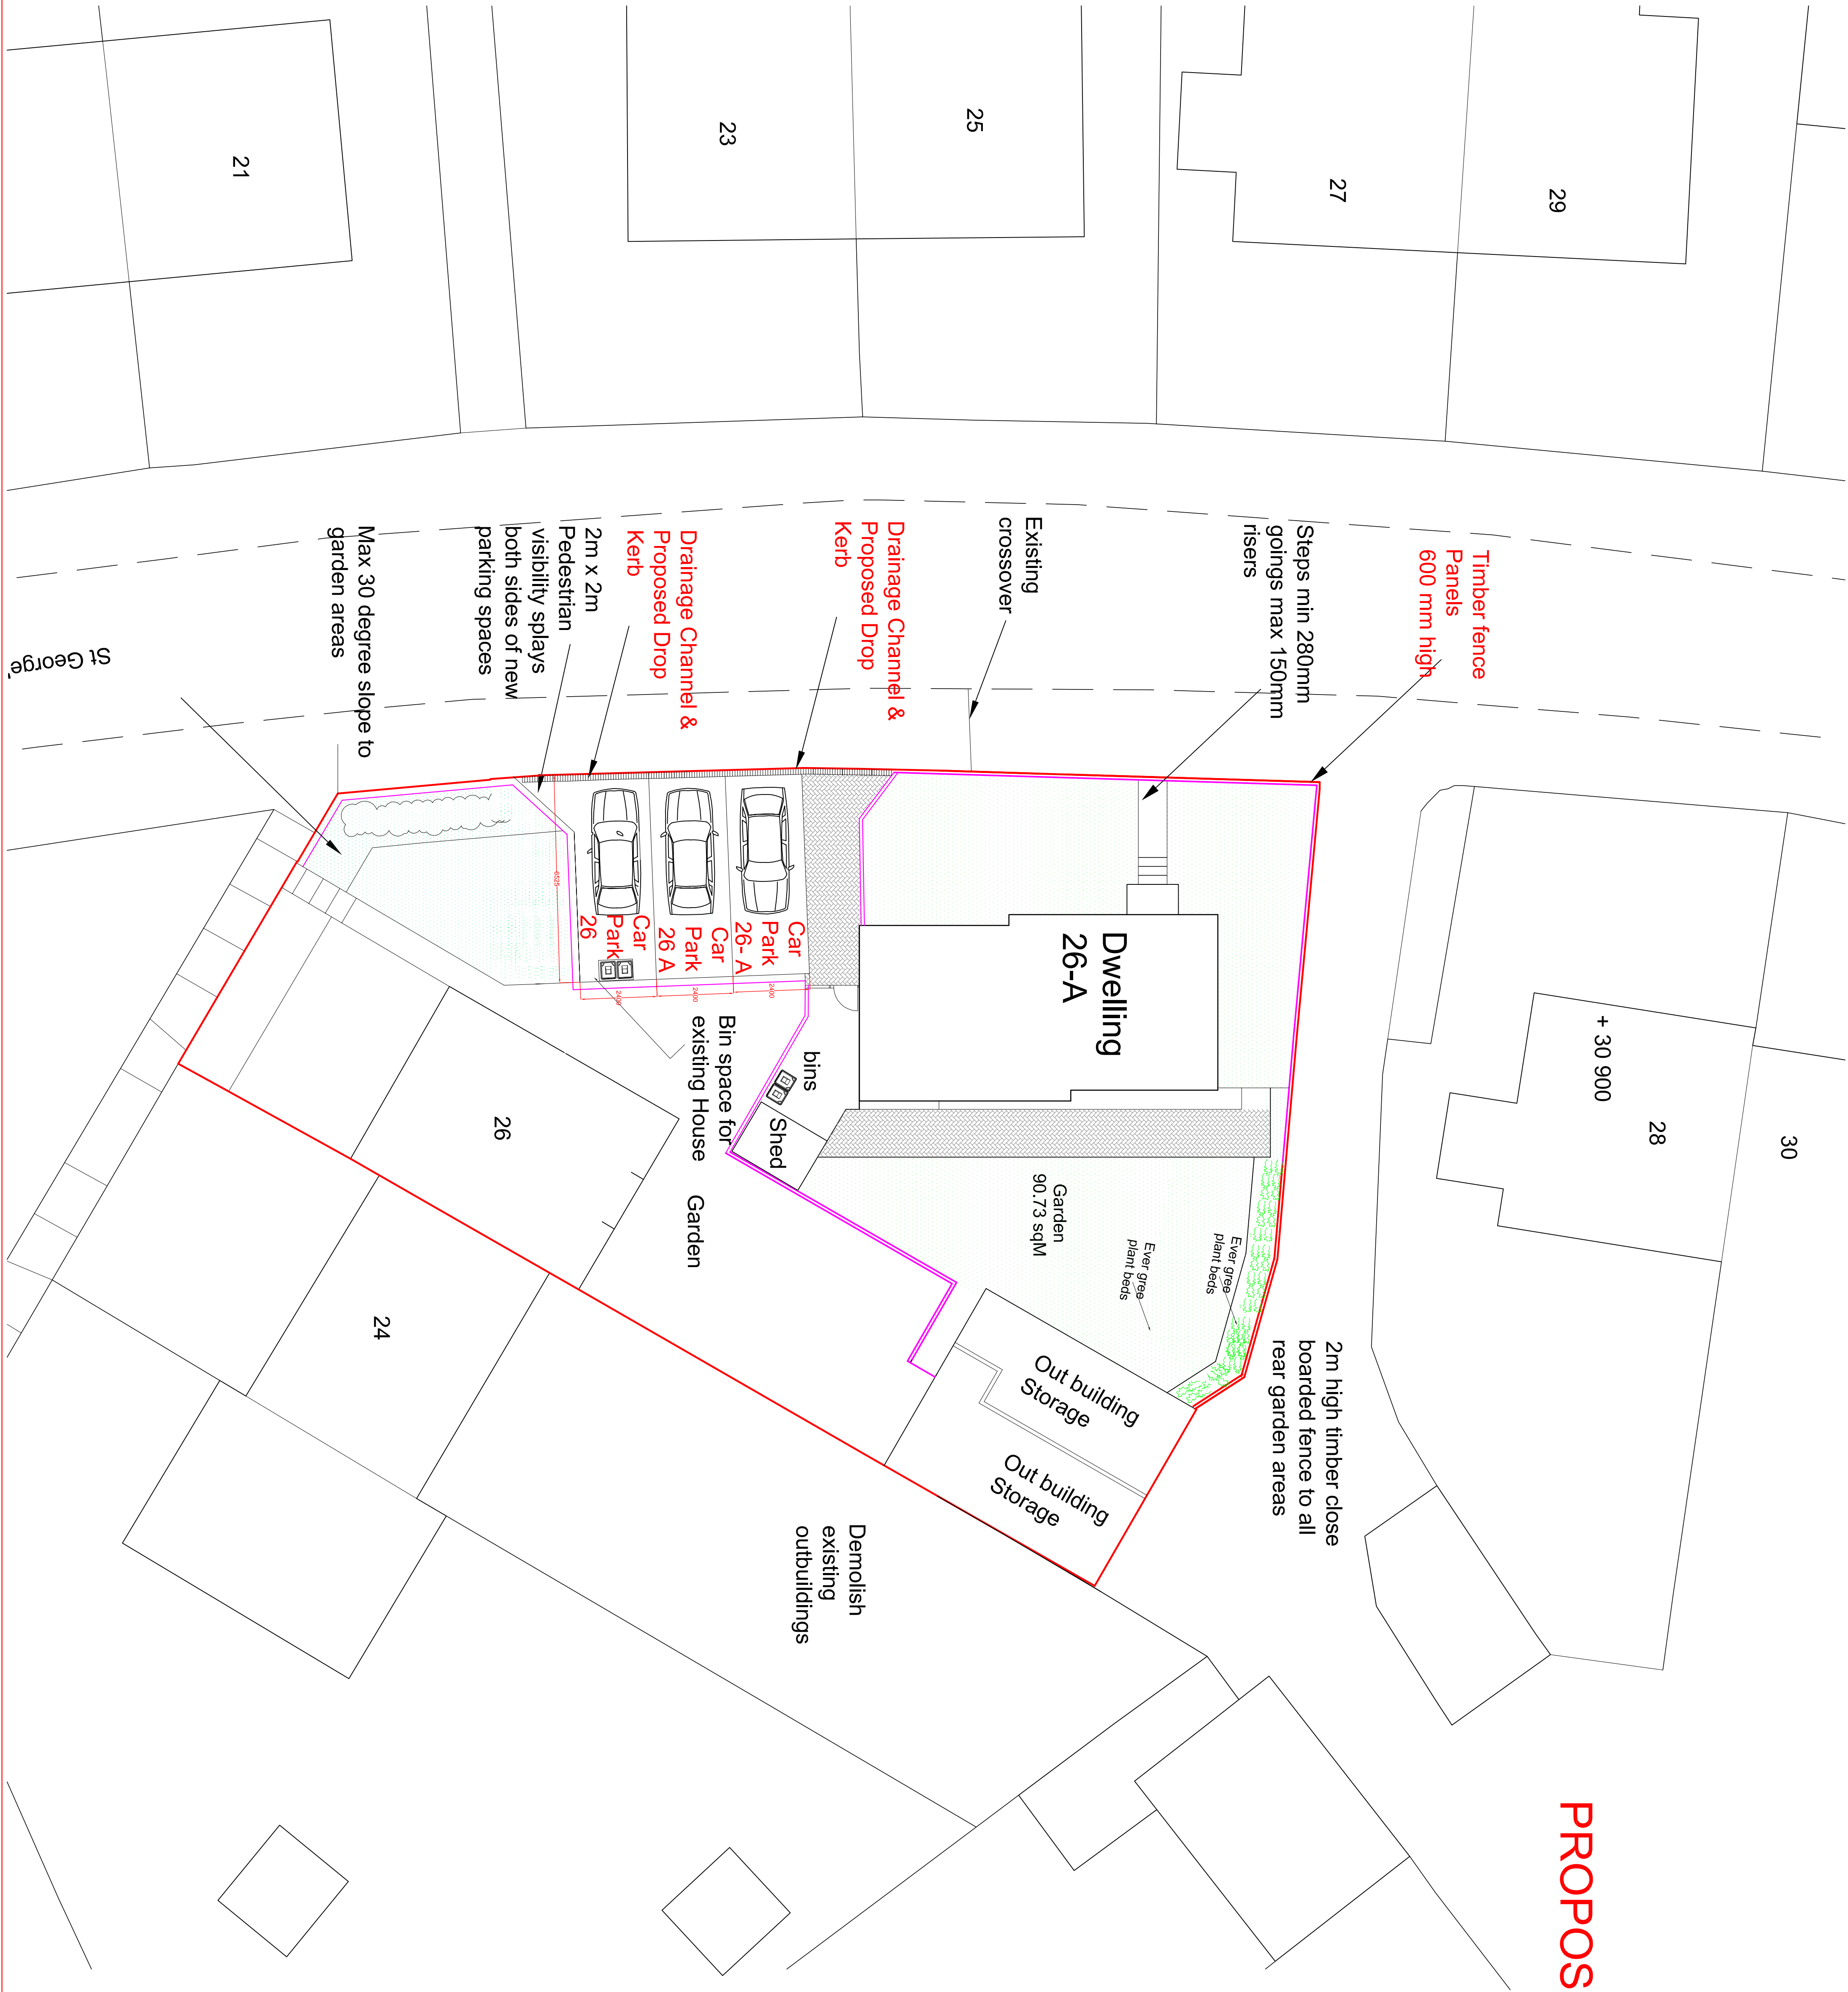

- TIMBER FENCE 600 MM
- FENCE PANEL
- POROUS PAVER
- HEDGES
- CHARGING FACILITIES

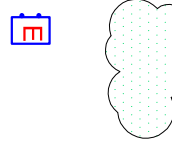

Future Vision Planning & Development Consultants Suite -104 , 344-348 , High Road, Ilford Essex, IG5 1QP Tel:02070959406 Email:futurevision27@gmail.com CLIENT Mr S. Singh	
JOB TITLE Replacement of car parking space to the front garden , and use of garage as out building 26.A, St Georges Crescent , Gravesend , DA12 4AR	
SITE 26 A , St Georges Crescent , Gravesend , DA12 4AR	
DRAWING TITLE Proposed Landscape Plan Provision of car parking in front garden	
SCALE 1:100@A1	DATE 03-03-2024
DRAWING NO. FA/2024-00B	REVISION B