



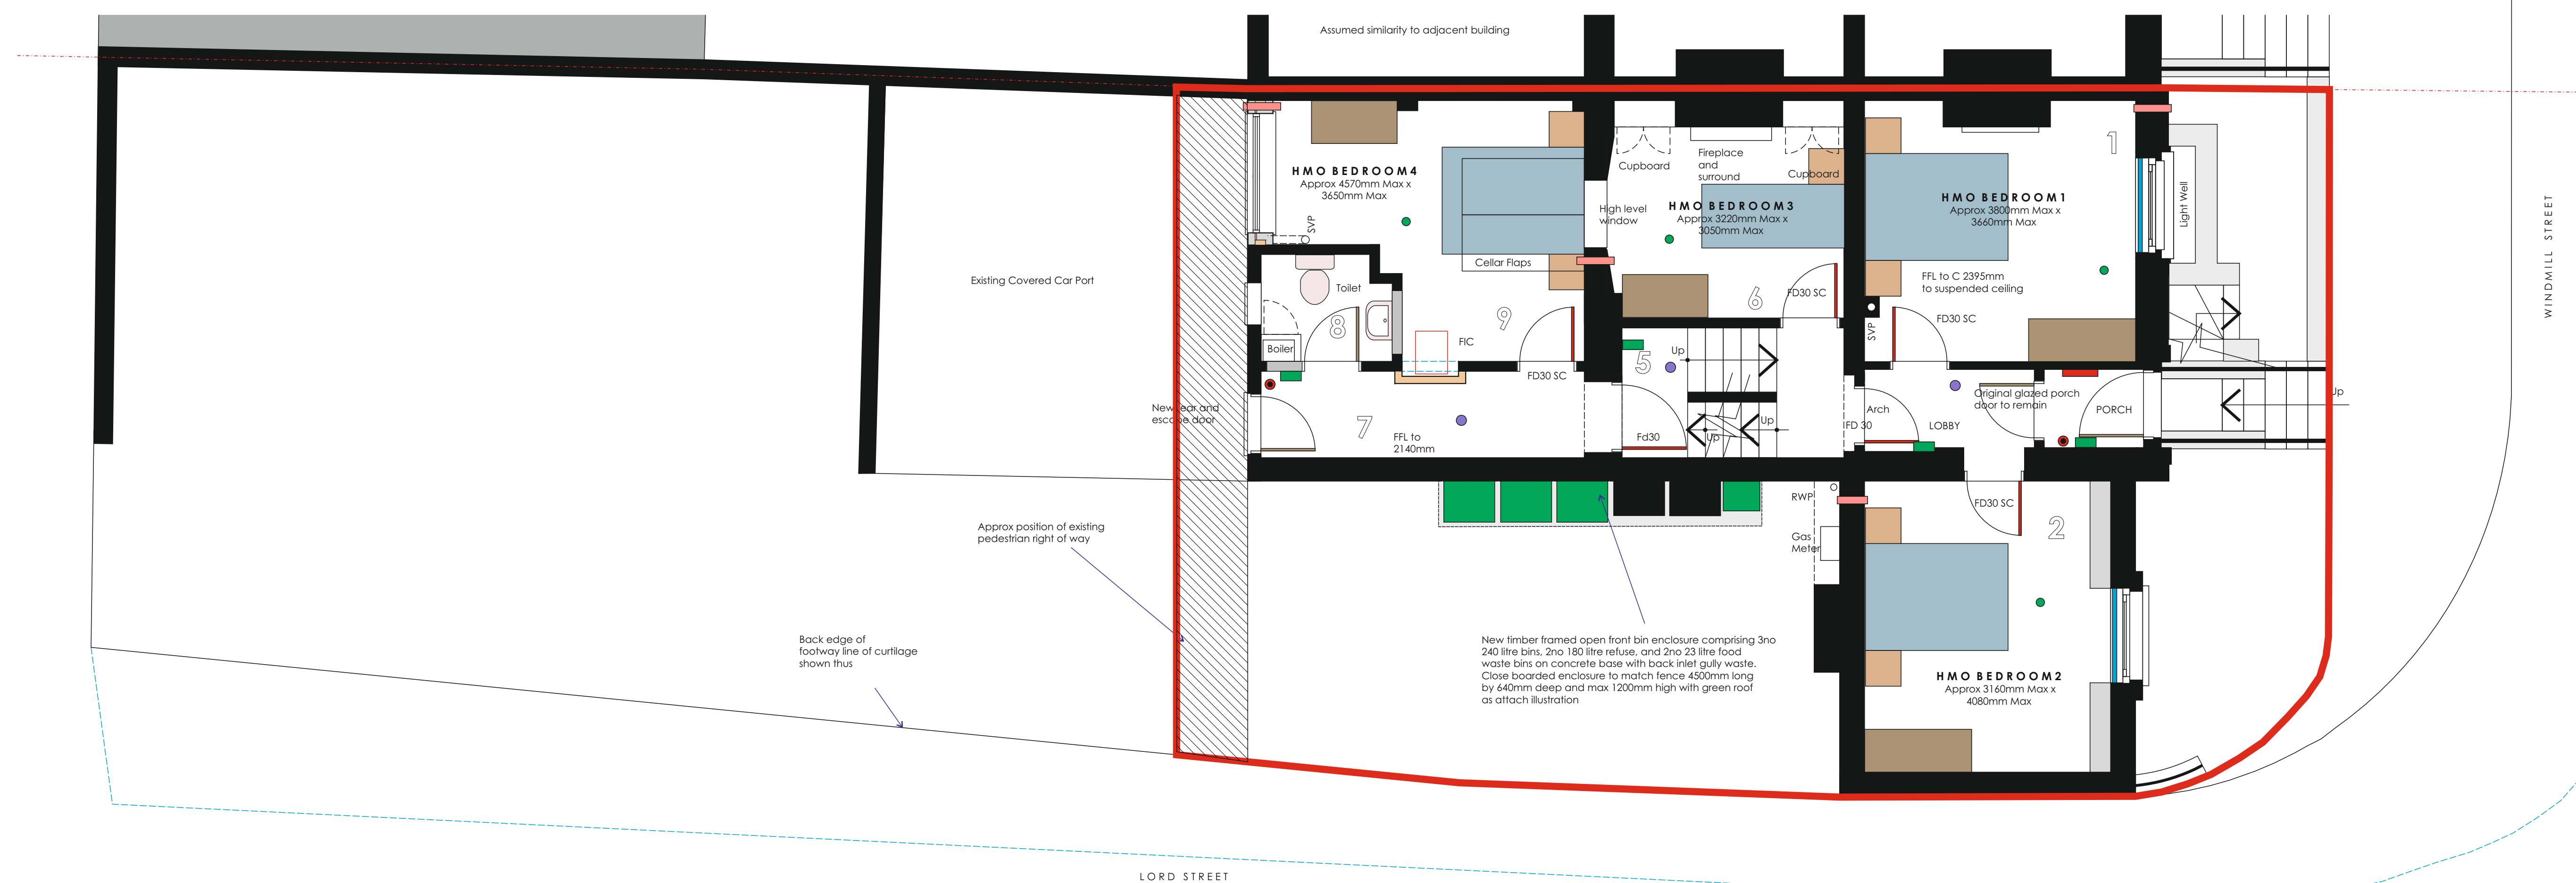


Proposed Site / Ground Floor Plan -1:50

LEGEND

- [illegible]

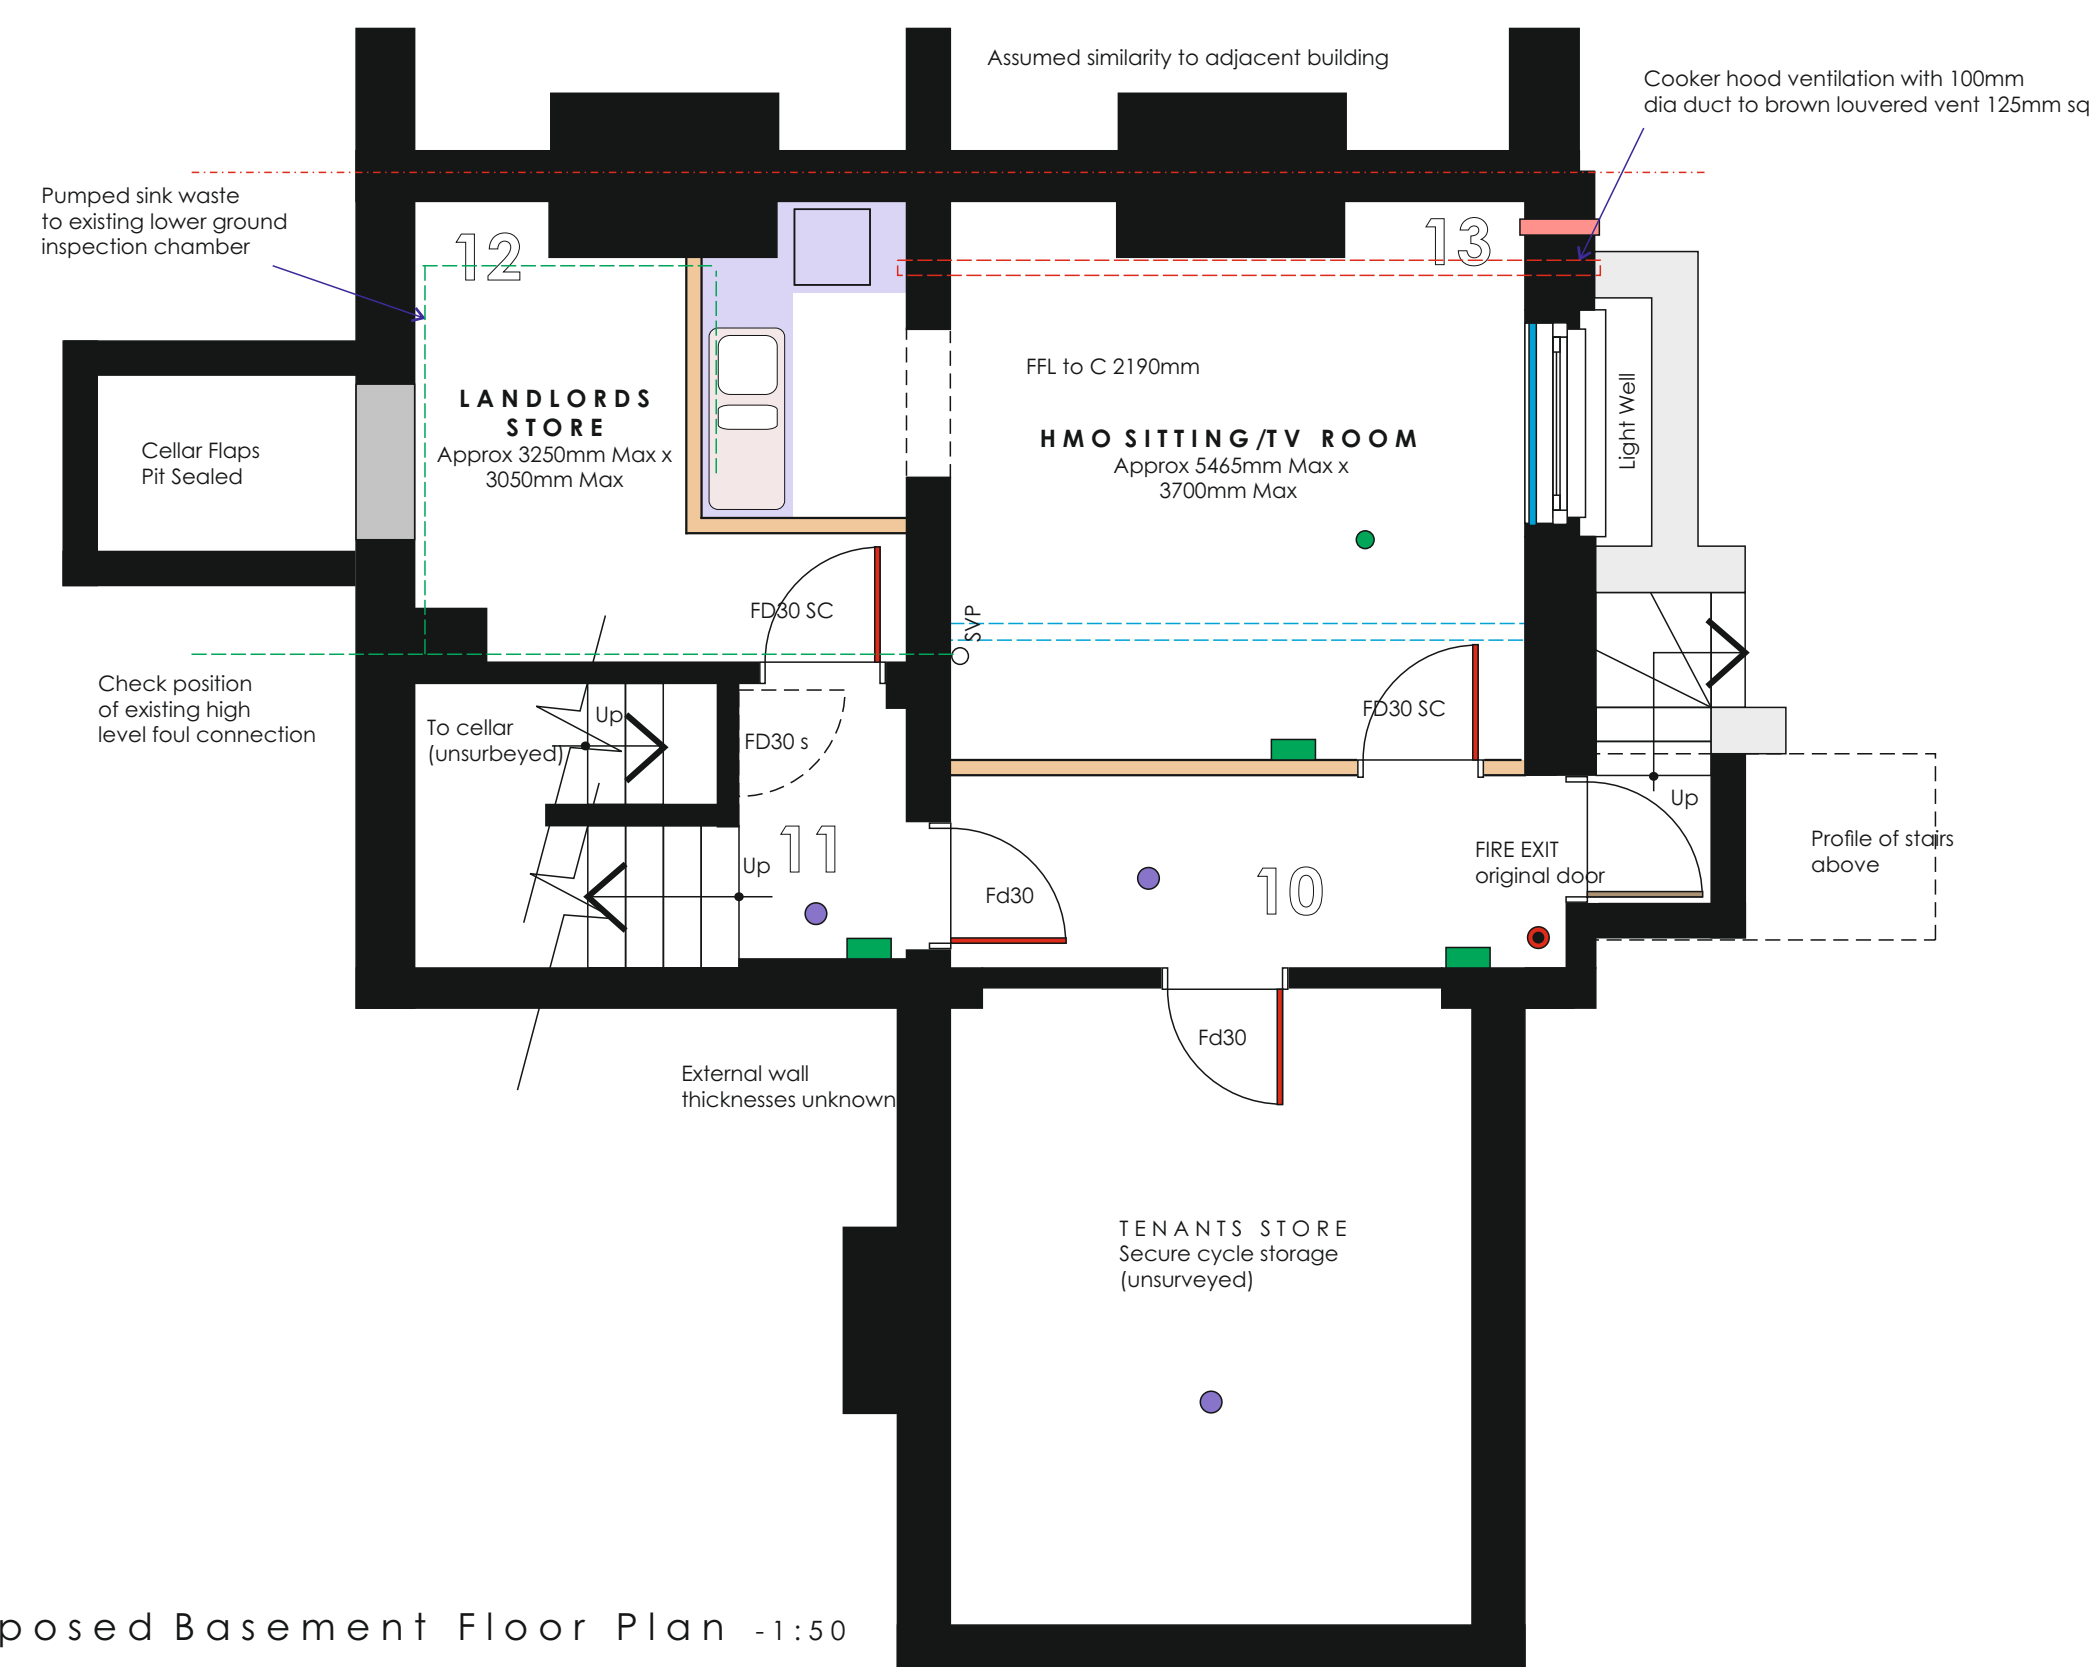

Proposed Basement Floor Plan -1:50

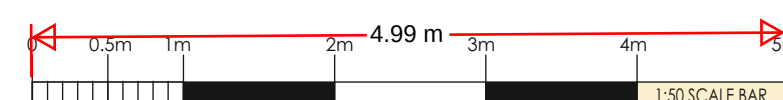

B. Planning unit altered to include right of way		RFW
A. Planning unit altered		RFW
REVISIONS		
SCALES (SHEET 1)	1:50	DRAWN RFW
DATE November 2024		

Proposed Ground/Site and First Floor Plans

PROJECT
Conversion to HMO
38 Windmill Street
Gravesend Kent DA12 1BA
for: Mr M Celik

WARD + ASSOCIATES 
THE HOO WROTHAM ROAD
MEOPHAM GRAVESEND KENT DA13 0HP

T: 01474 814196 M: 07771 863940
E: admin@wardassociates.co.uk W: www.wardassociates.co.uk
Skype User Name: [rogerwardassociates](#)

1124.WD.10_B