


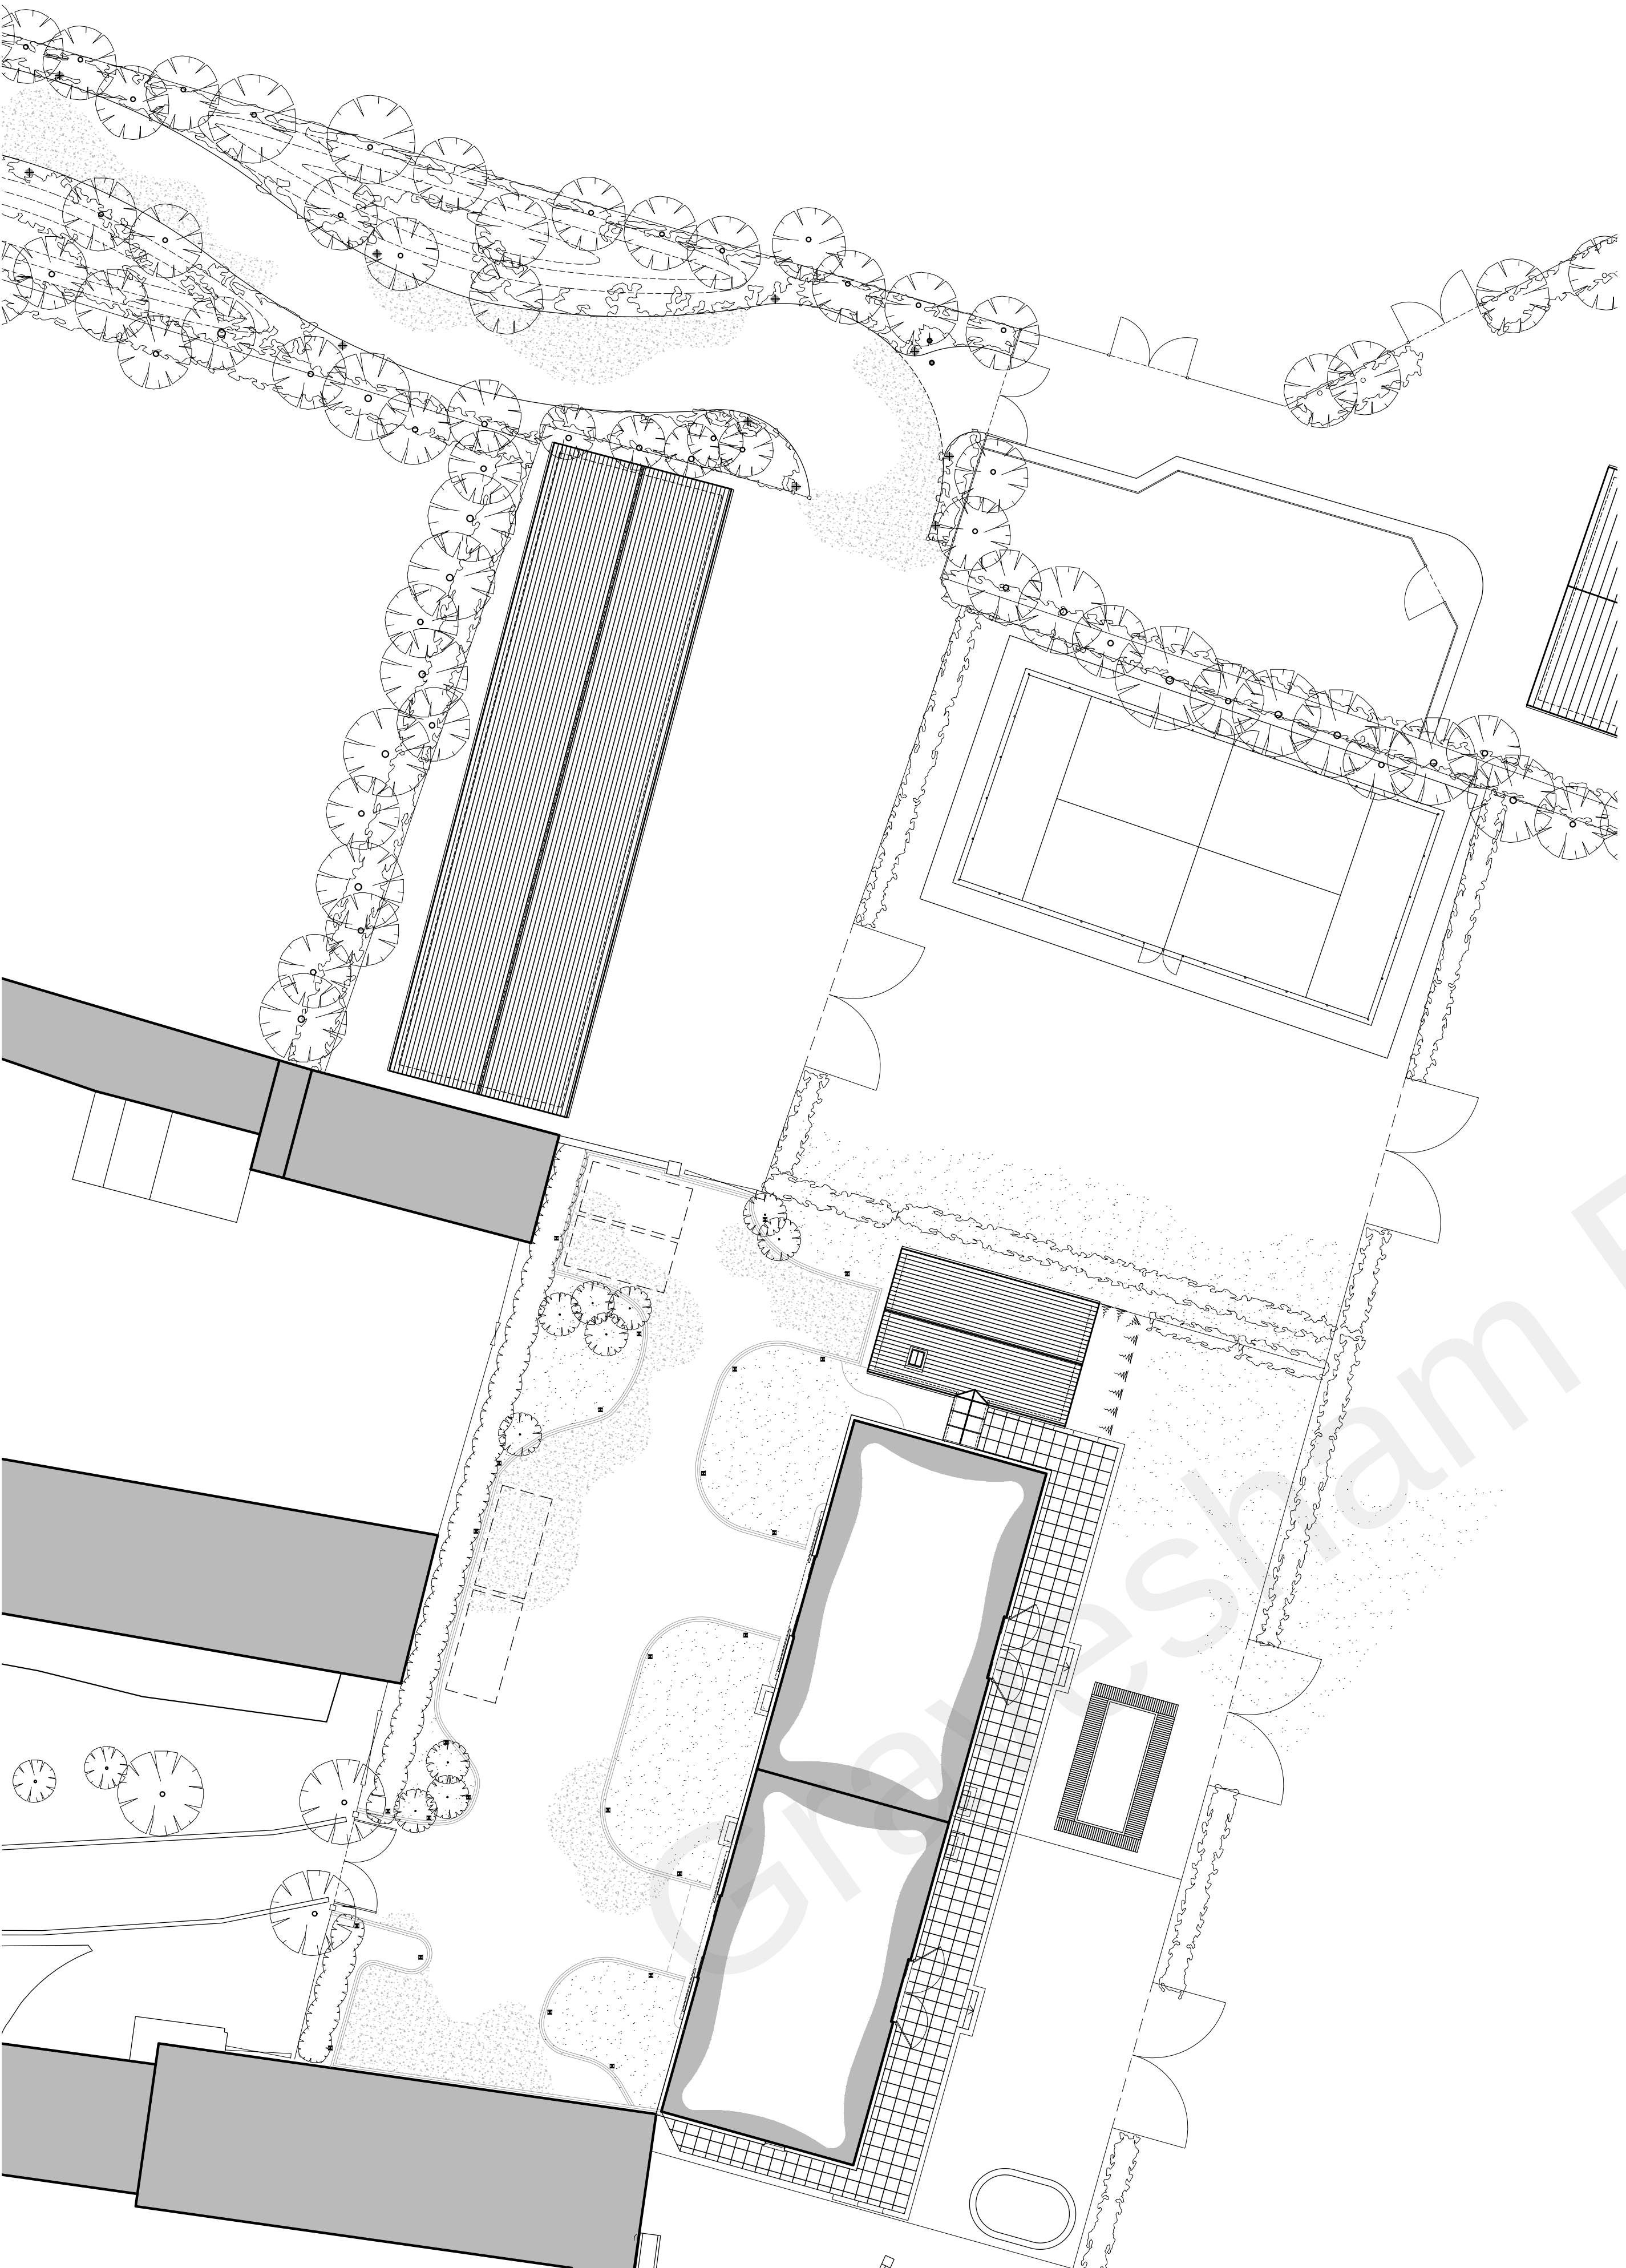


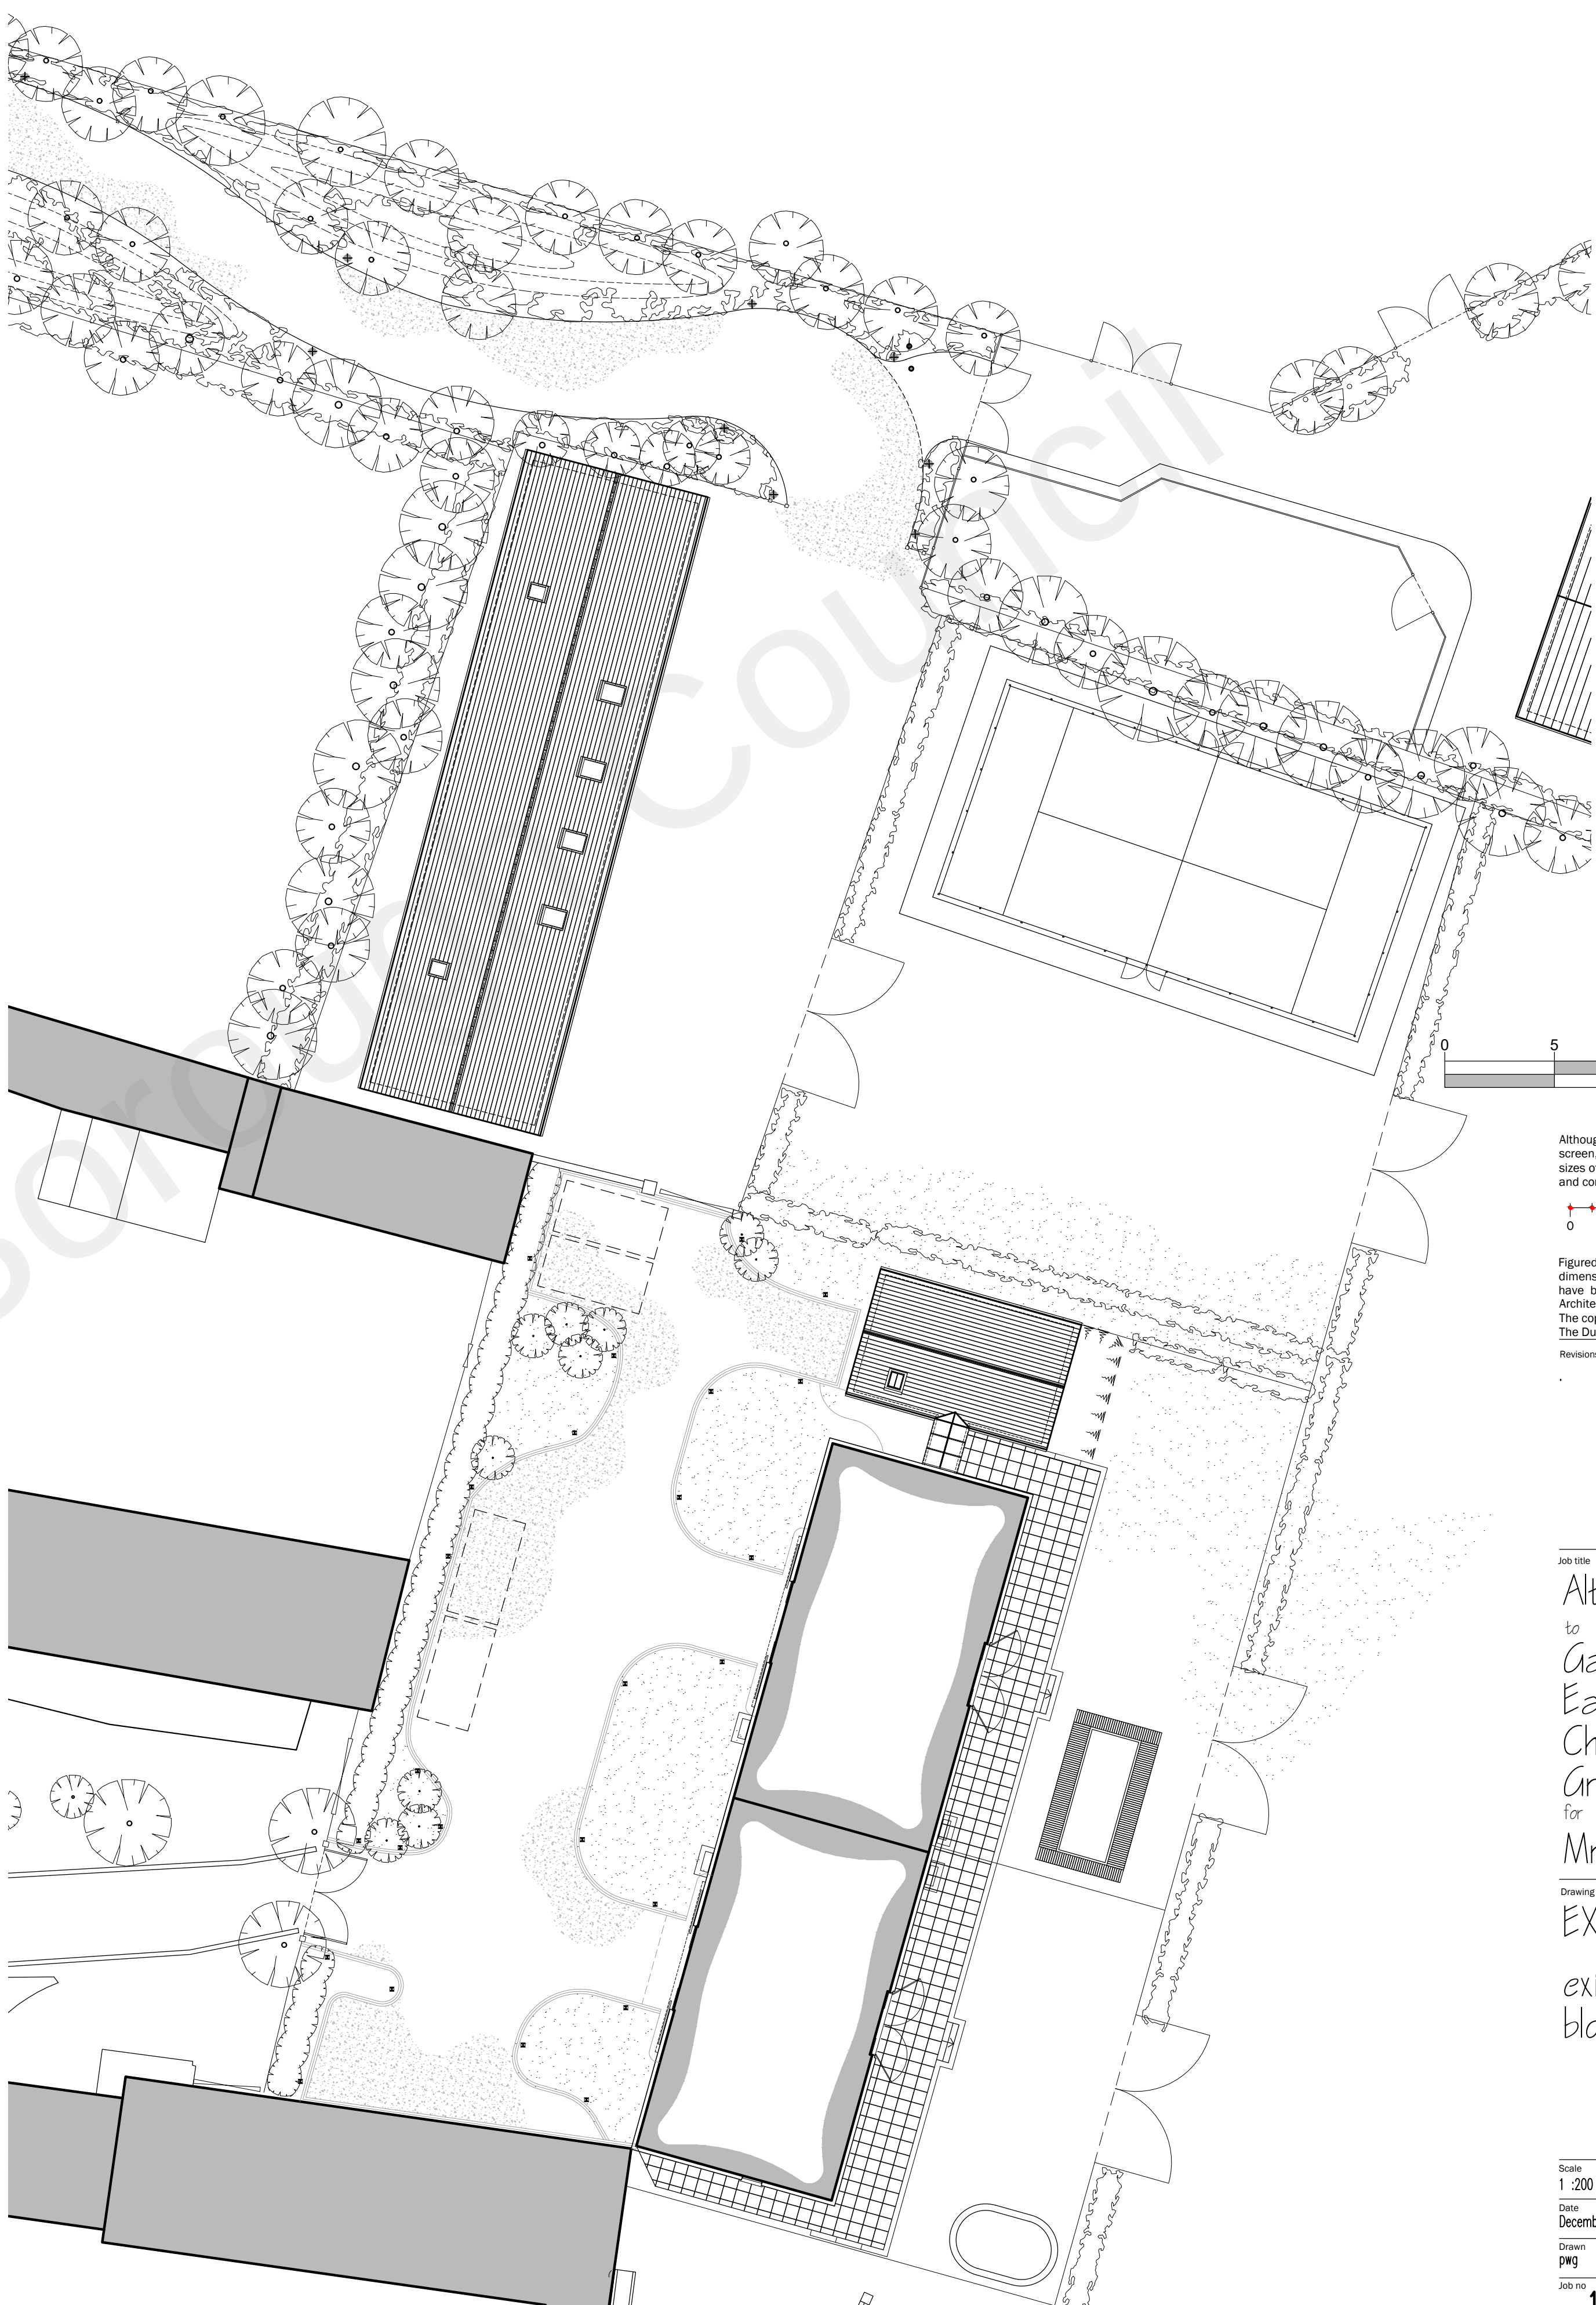


Existing Block Plan
1:200

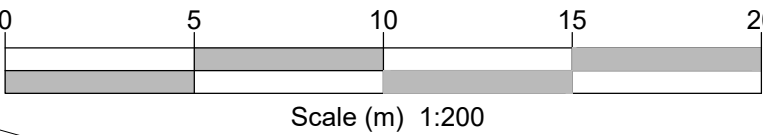

Proposed Block Plan
1:200

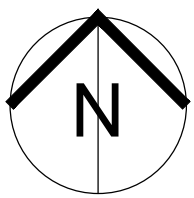

Although PDF files provide accurate printouts of what is on screen, small discrepancies can occur which may affect the sizes of scale drawings; check the size against the scale below and contact D+GP if you require a paper original

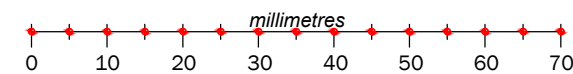

Figured dimensions are to be taken in preference to scaled dimensions, no work is to be put in hand until site dimensions have been checked and any discrepancies reported to the Architects.
The copyright of this drawing and design remains with The Duncan+Graham Partnership.

Revisions

Job title

Alterations
to
Garage Block
Eastcourt Barn
Church Lane
Gravesend
for
Mr H Singh

Drawing title

EXISTING DETAILS

existing & proposed
block plan

the duncan+graham partnership

Scale
1 :200
Date
December 2022
Drawn
DWG

Job no
15.040

Dwg no
113

Rev
/

Original drawing size: A0 ☐ A1 ☒ A2 ☐ A3 ☐ A4 ☐ Other ☐



chartered
architects

8 Cecil Square Margate Kent CT9 1BD

tel
01843 223488

fax
01843 293499

email
margate@duncan-graham.co.uk

web
www.duncan-graham.co.uk