


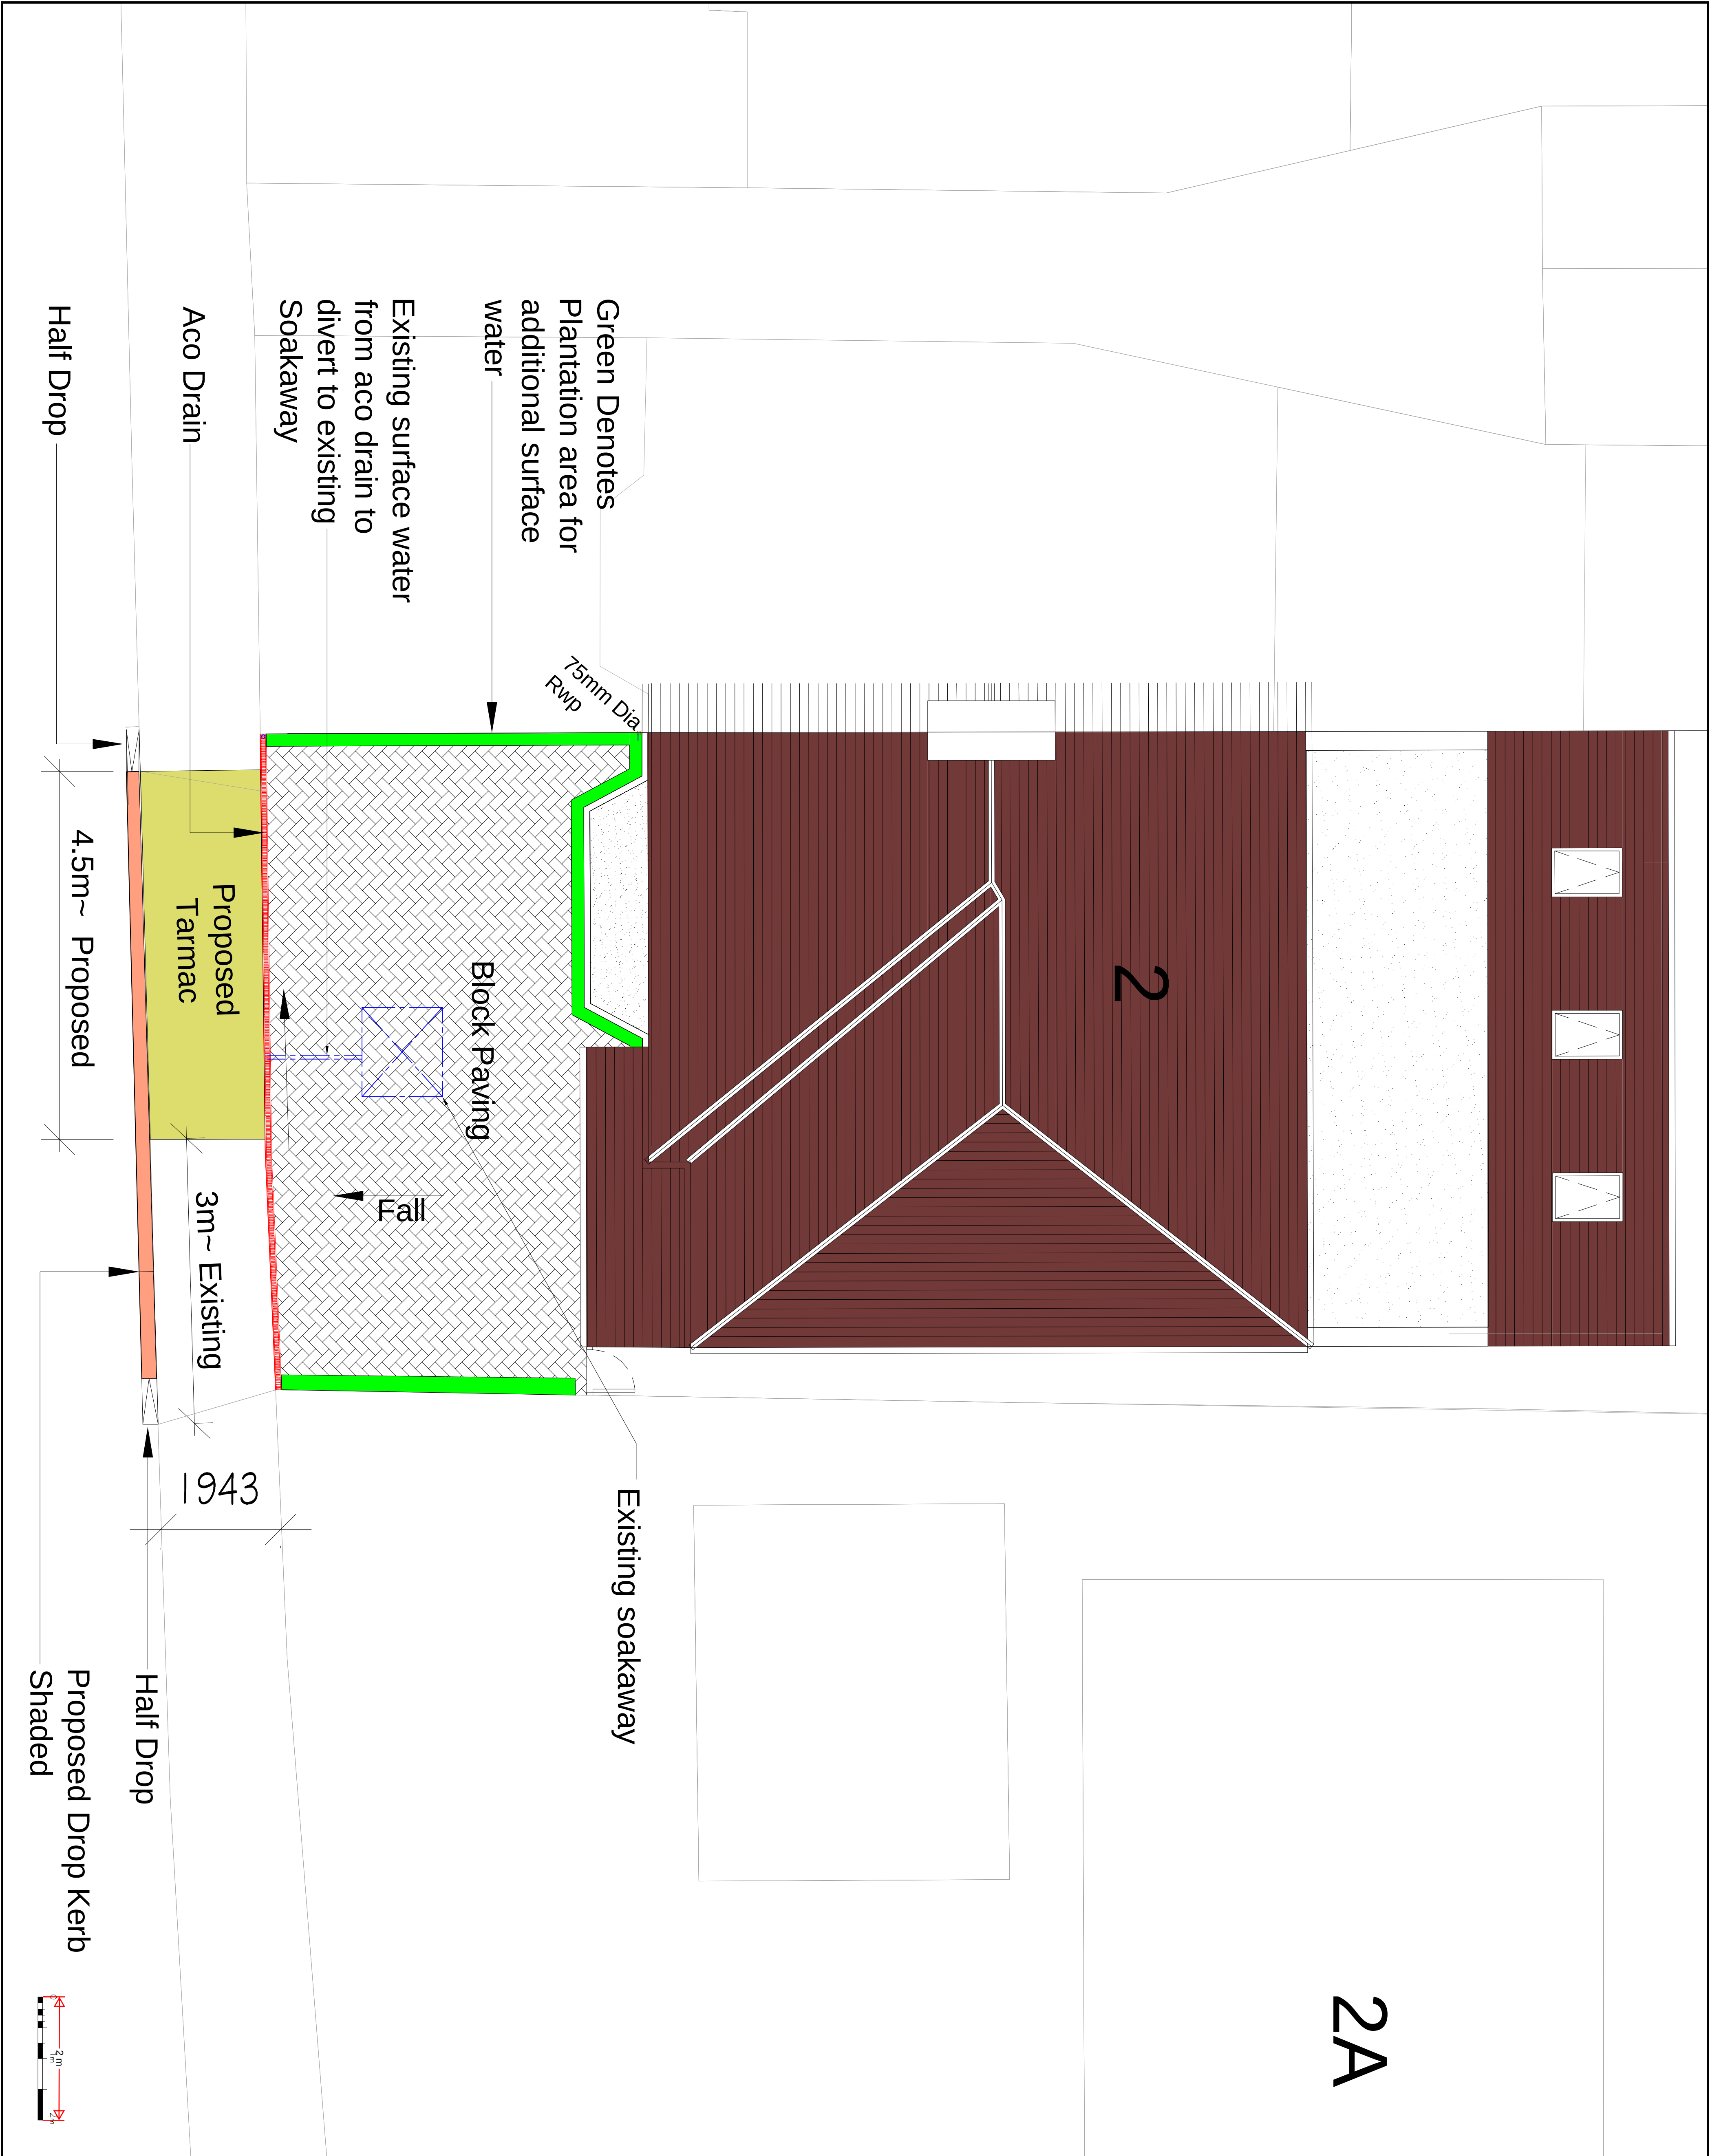

Householder			
P2	ISSUED TO COUNCIL		
P1	ISSUED TO COUNCIL		
Rev		Date	
IMPERIAL STRUCTURAL PLANNING LTD OFFICE 48, 95 WILTON ROAD LONDON SW1V 3BZ 07940121222			
Job Title 2 Vicarage Lane Gravesend Kent DA12 4TF			
Drawing Title Proposed Plan			
Scale 1:50 @ A1	Date	Draw No.	Rev
515-1000-785	P04	P04	P1