


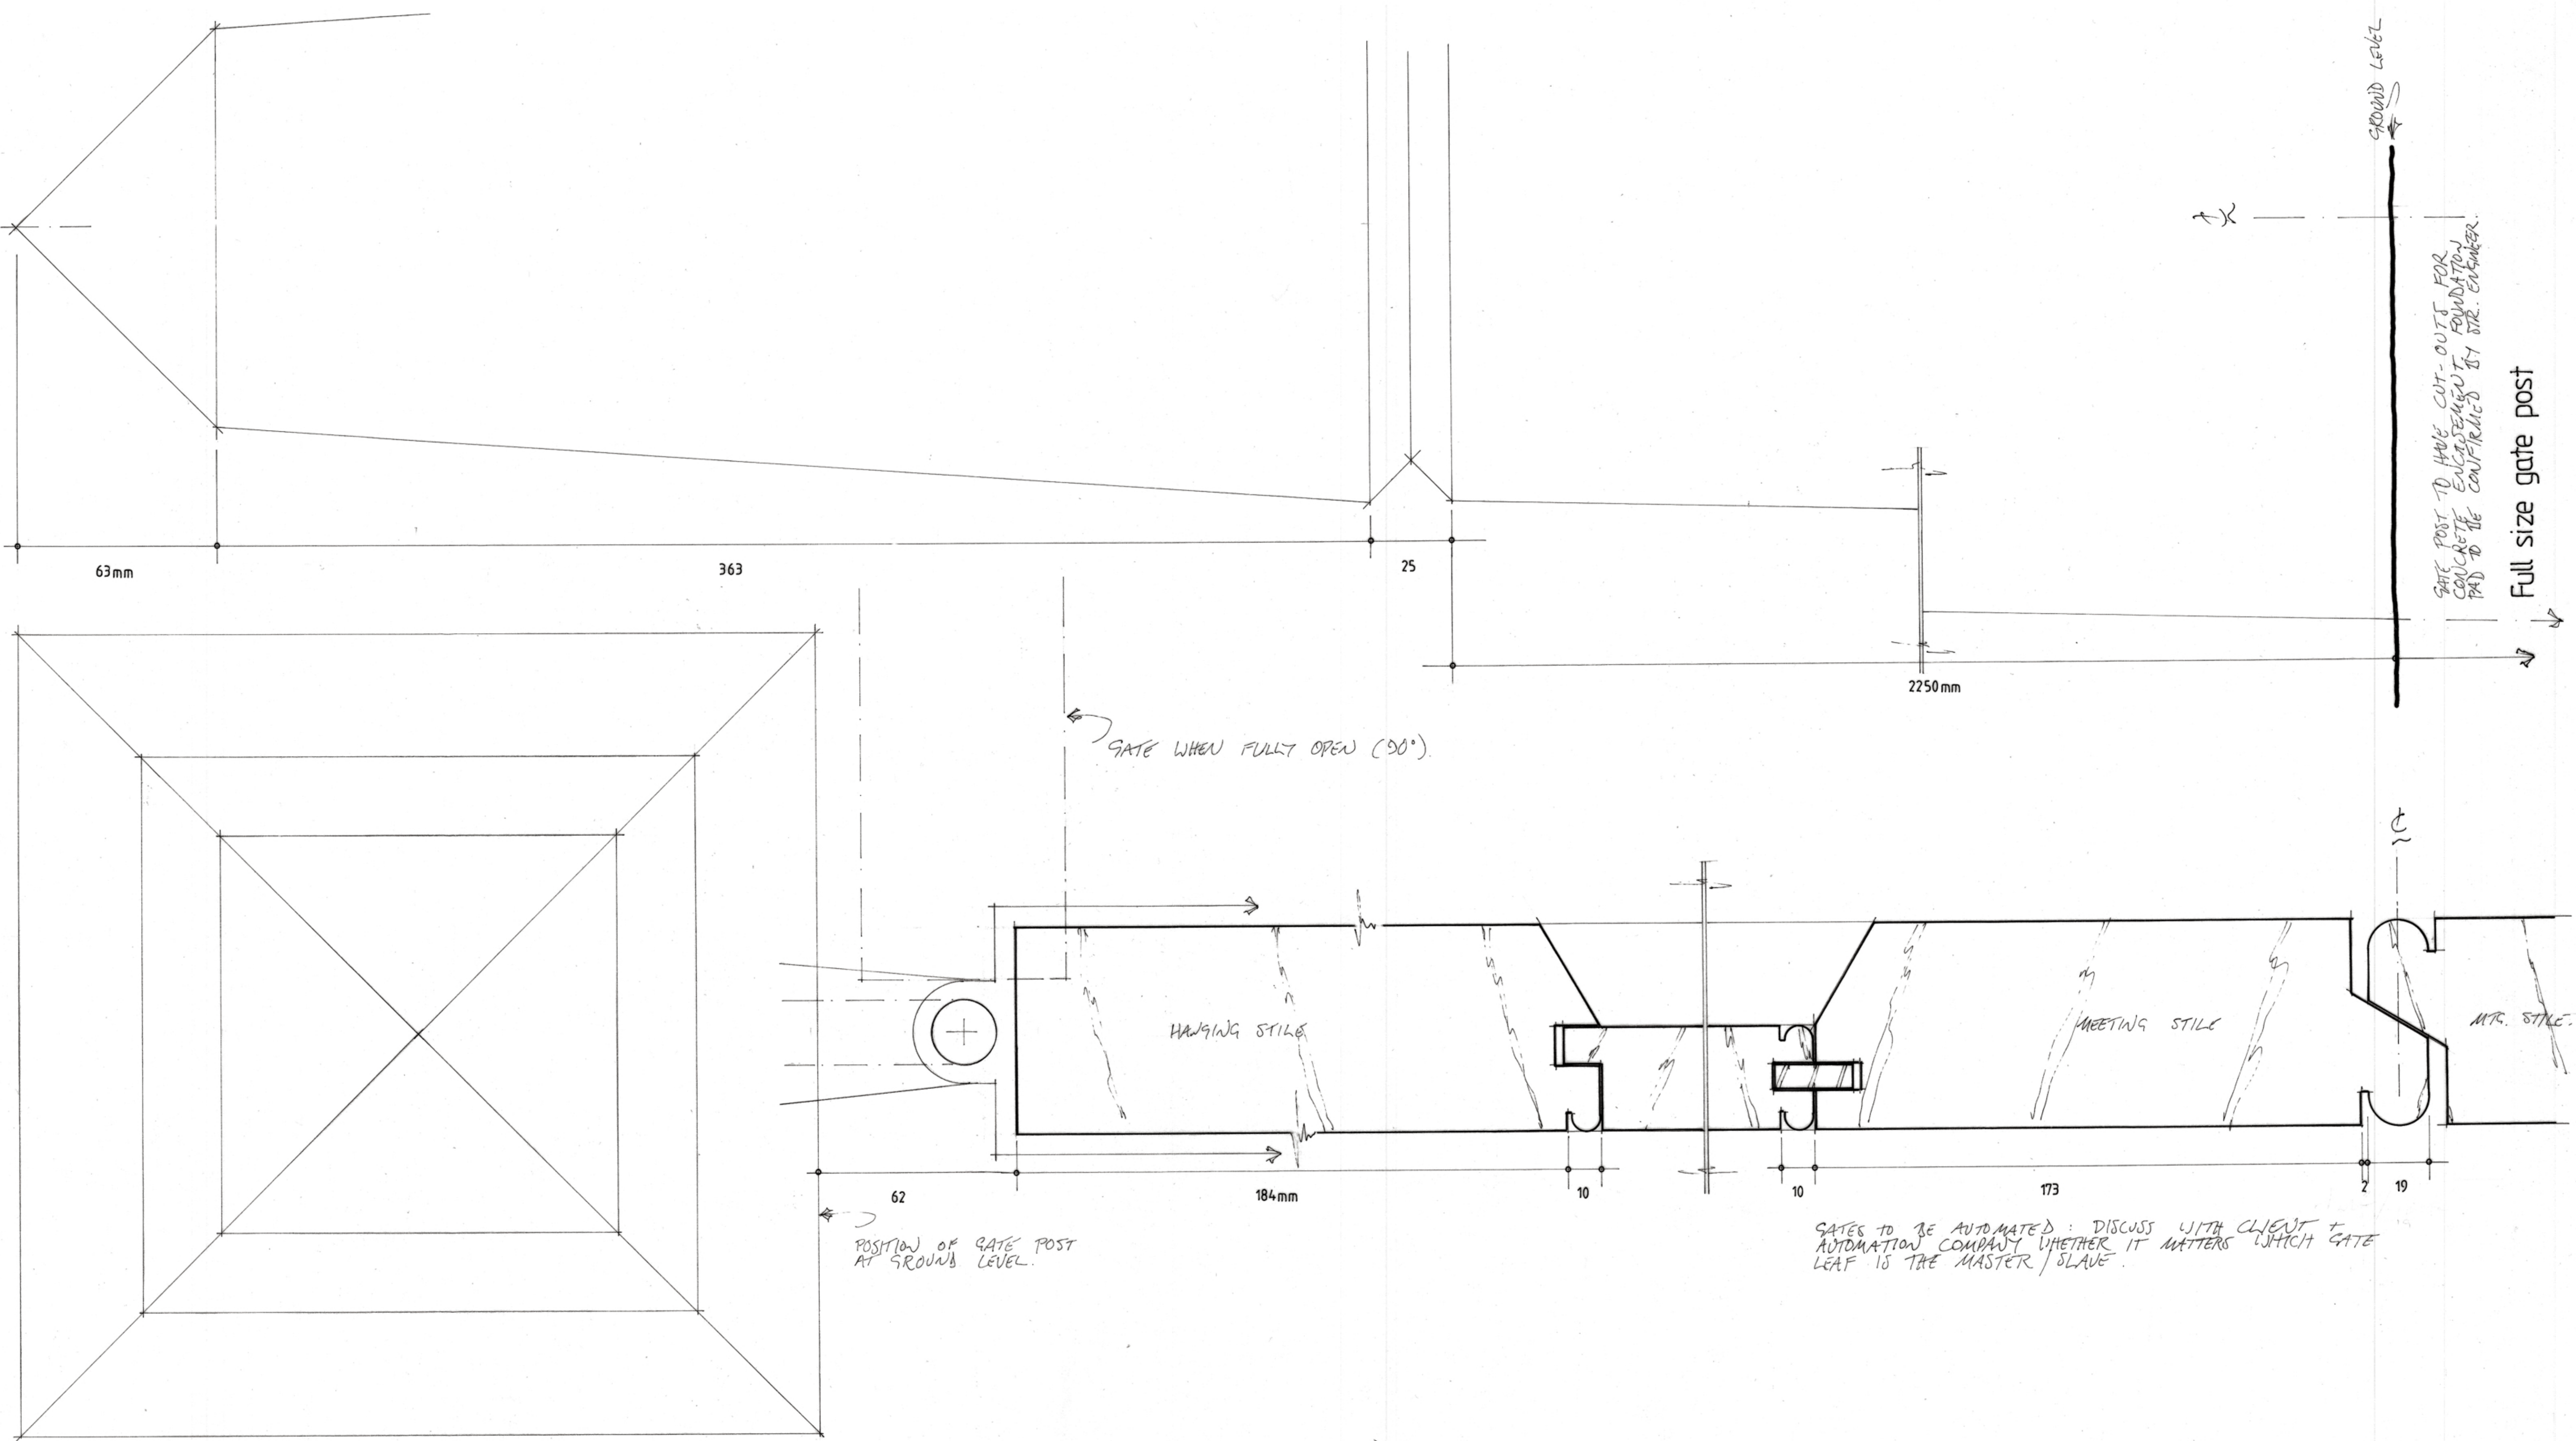

Full size plan

East Court Manor

Entrance gates: gate post & meeting stile details

Scale: full size at A1

Drwg.: ECM/0424/04

Drwg. by: T. Ellis April 2025 Tel.: 01233 770498

Notes:

Manufacture gate posts in grey iron

Manufacture joinery using Accoya

See dwgs. 01-03 for gate elevations & details

See dwgs. 05 & 06 for hinge details

See drwg. ECM/0123/01 Rev. A for North gates to Church Lane