


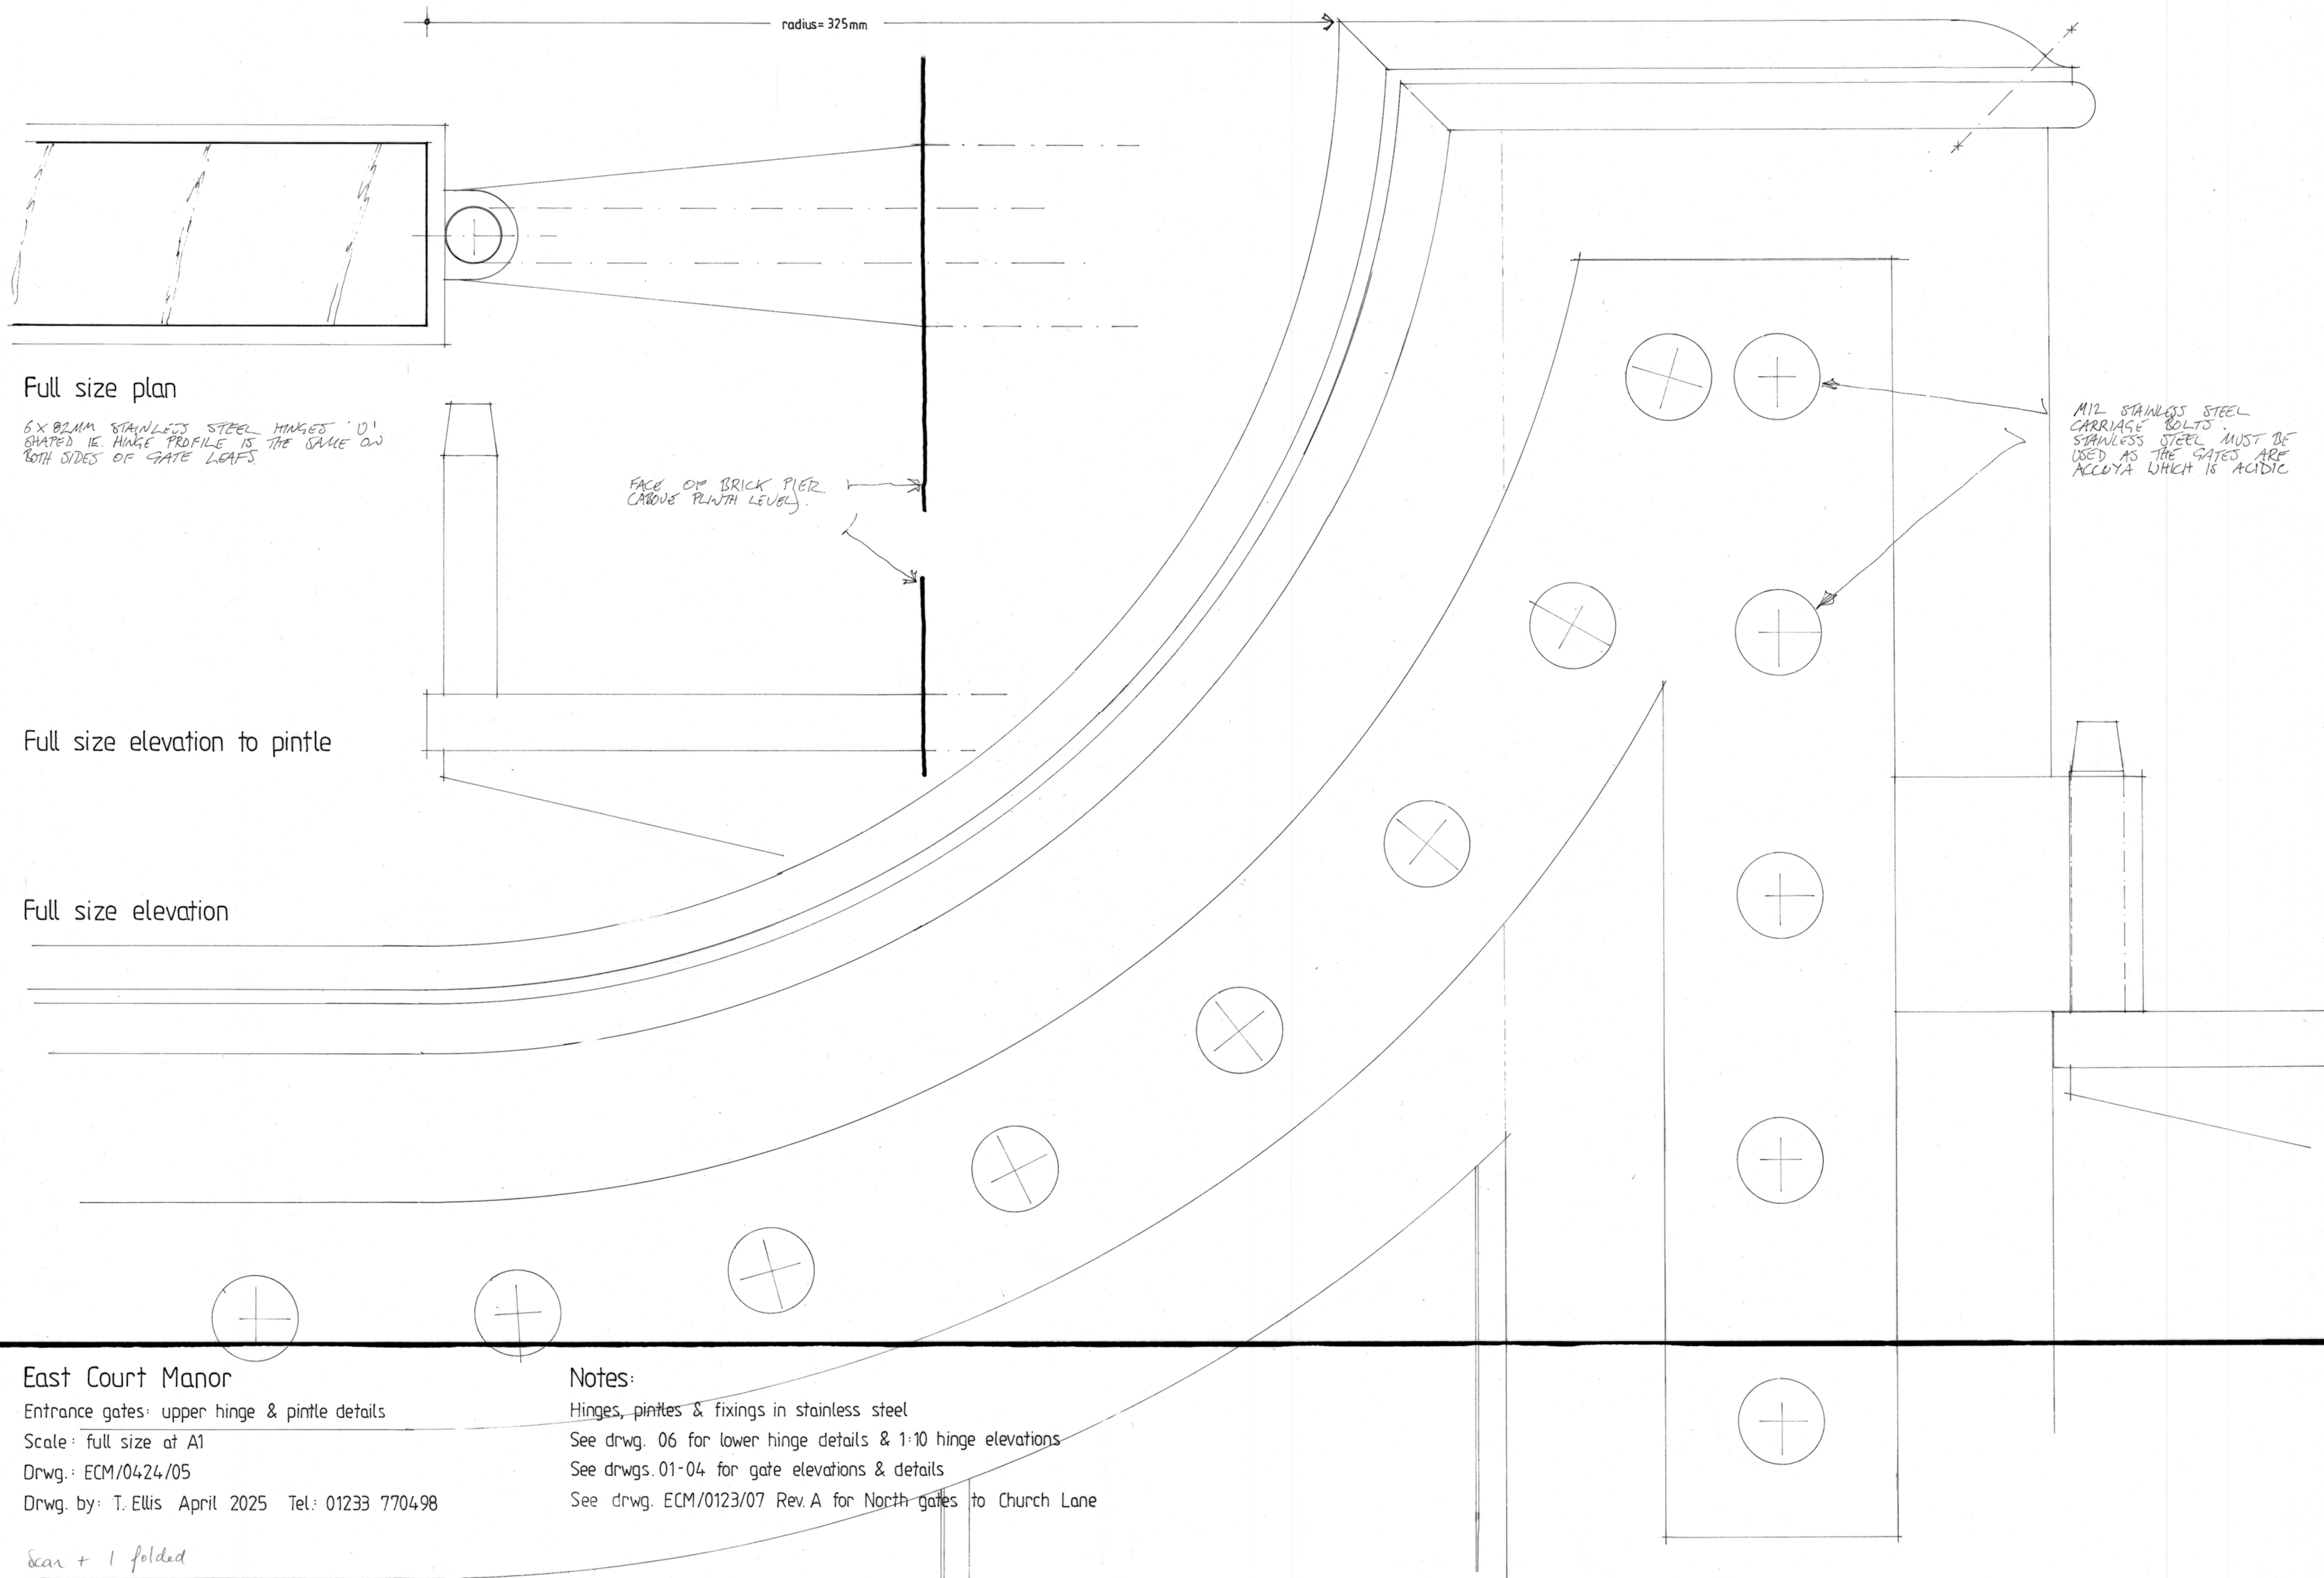

Full size plan

6x82mm STAINLESS STEEL HINGED 'D' SHAPED IE. HINGE PROFILE IS THE SAME ON BOTH SIDES OF GATE LEAF.

Full size elevation to pintle

Full size elevation

M12 STAINLESS STEEL CARRIAGE BOLTS. STAINLESS STEEL MUST BE USED AS THE GATES ARE ACCOYA WHICH IS ACIDIC

East Court Manor

Entrance gates: upper hinge & pintle details

Scale: full size at A1

Drwg.: ECM/0424/05

Drwg. by: T. Ellis April 2025 Tel: 01233 770498

Notes:

Hinges, pintles & fixings in stainless steel

See drwg. 06 for lower hinge details & 1:10 hinge elevations

See drwgs. 01-04 for gate elevations & details

See drwg. ECM/0123/07 Rev. A for North gates to Church Lane

Scan + 1 folded