


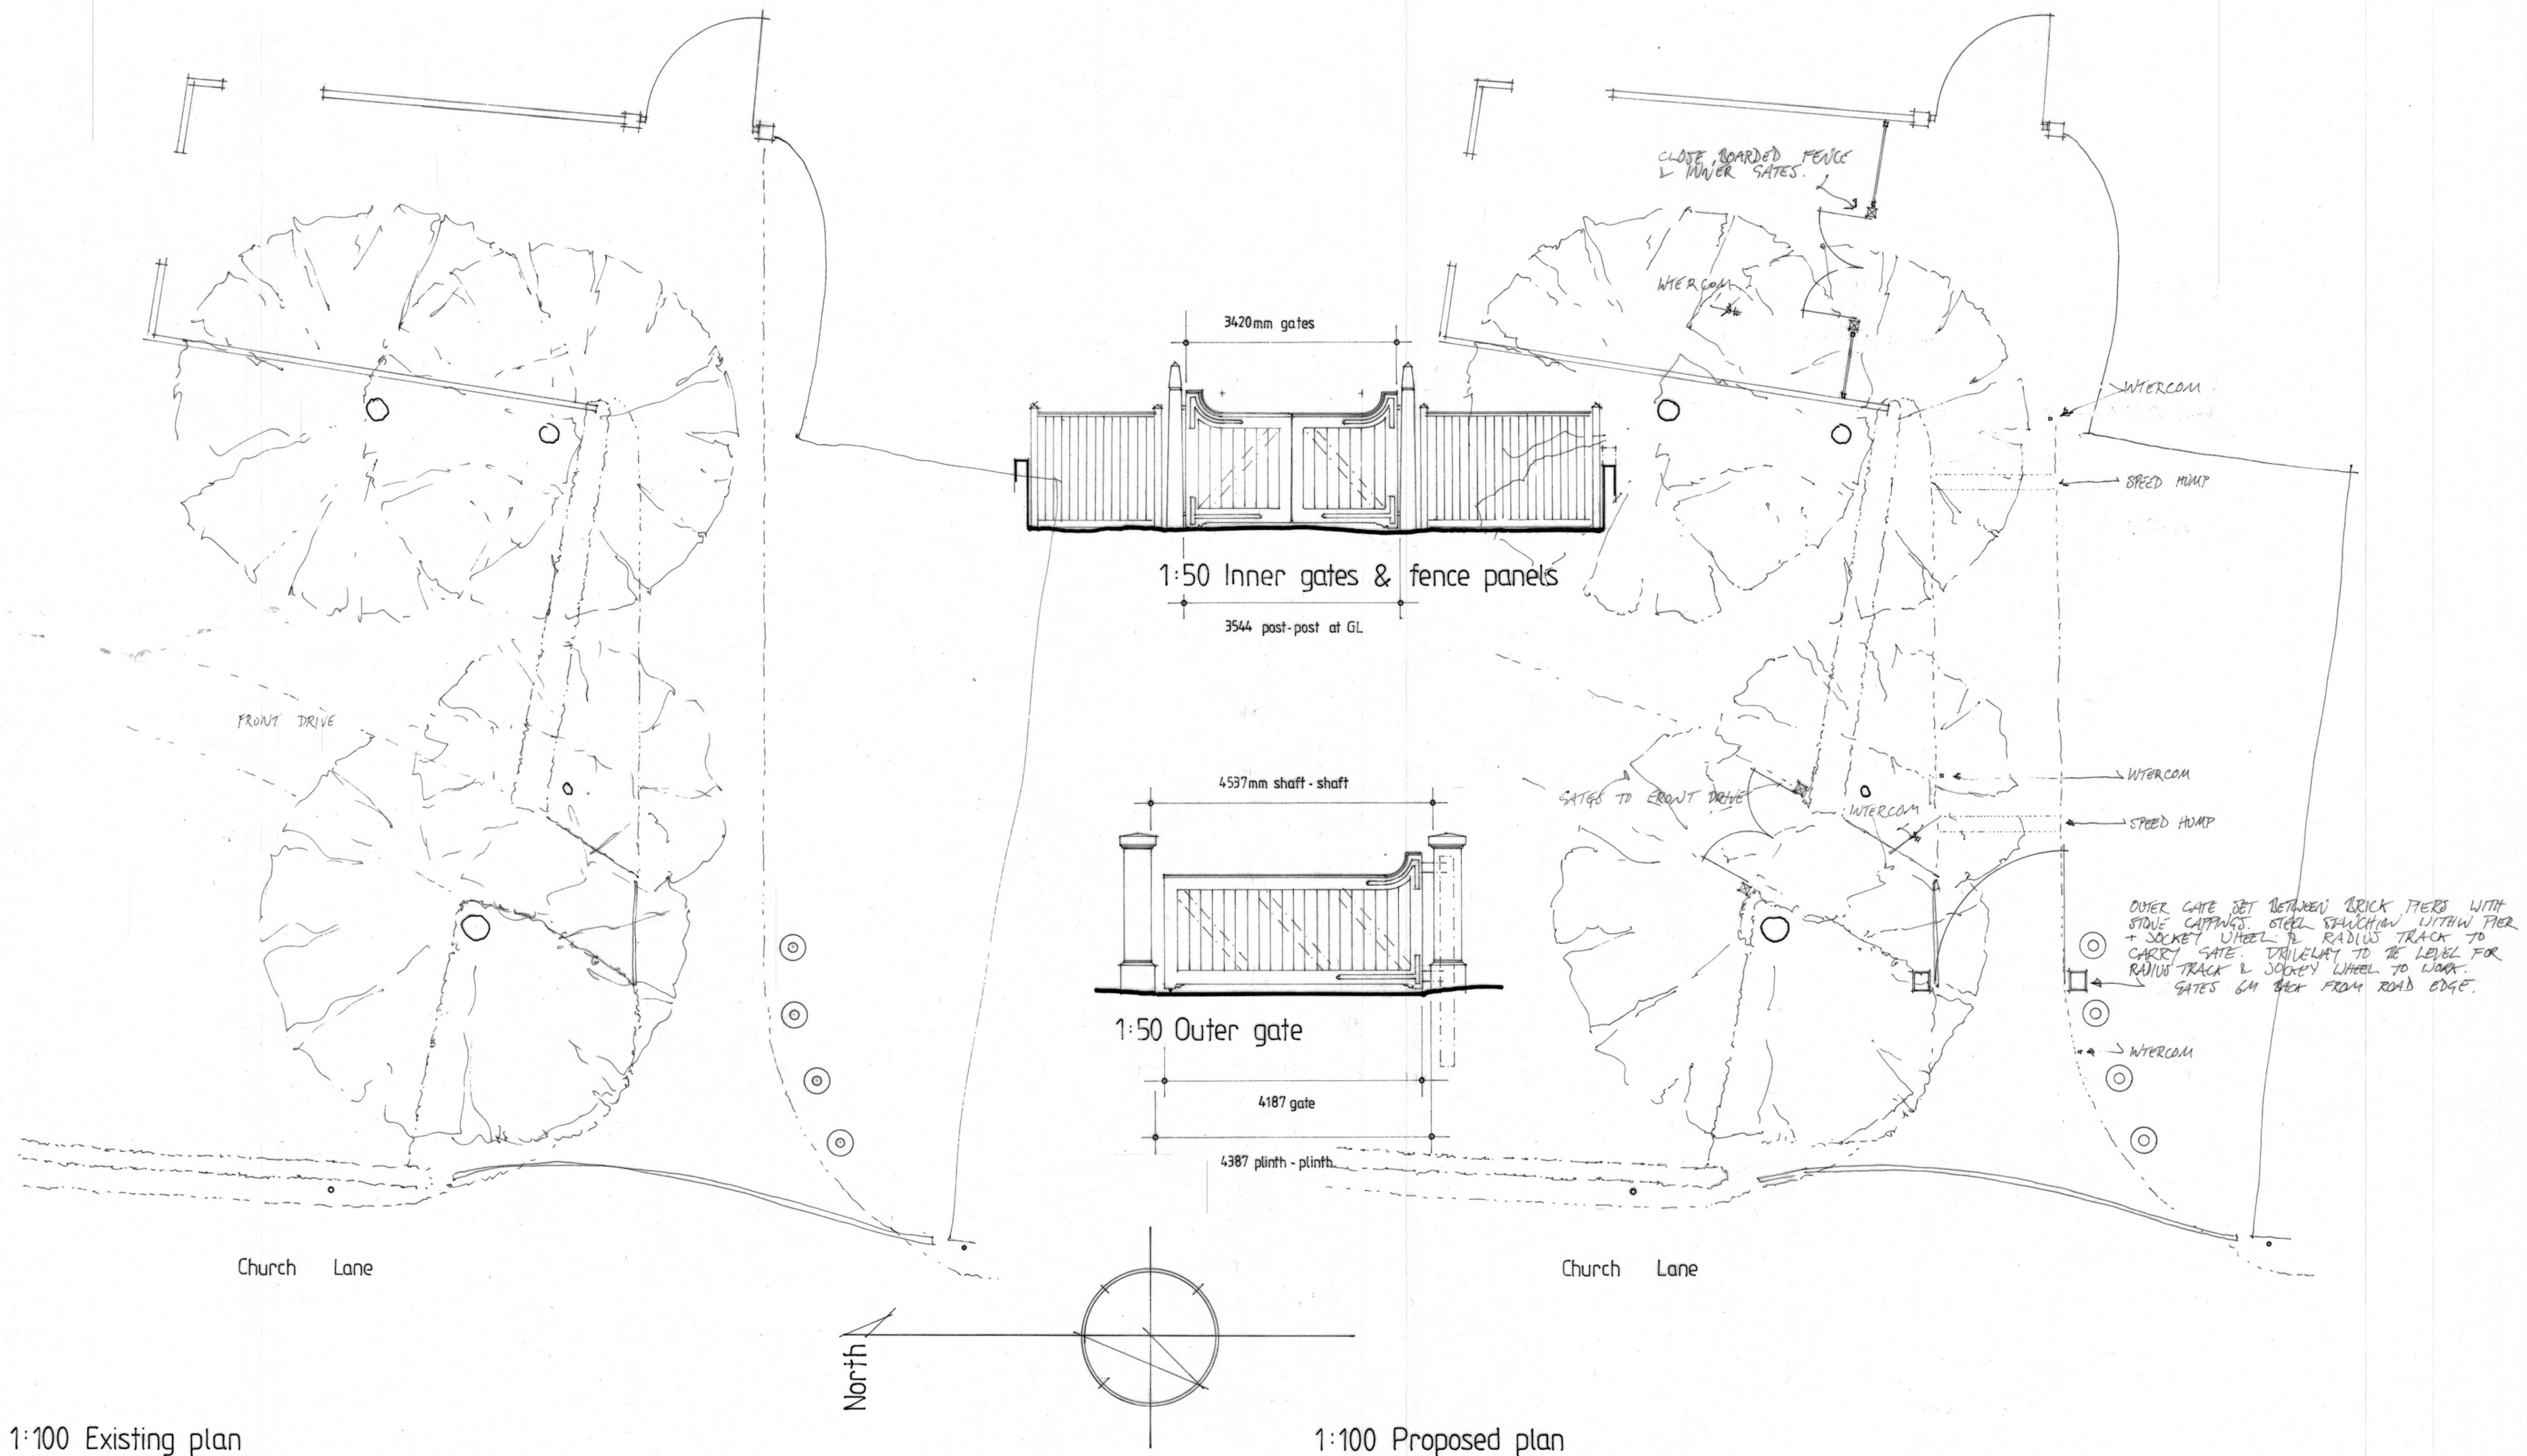


1:100 Existing plan


1:100 Proposed plan

East Court Manor
 South entrance drive as existing & as proposed
 Scale: 1:100 & 1:50 at A1
 Drwg.: ECM/0424/01 Rev.C
 Drwg. by: T. Ellis April 2024 Tel: 01233 770498
 Rev. A: amendments following Client feedback May 2024
 Rev. B: gates to front drive added May 2024
 Rev. C: dimensions added April 2025

Notes:
 See dwgs. 01-04 for joinery details
 See dwgs. 05 & 06 for hinge details
 See structural engineer's proposals

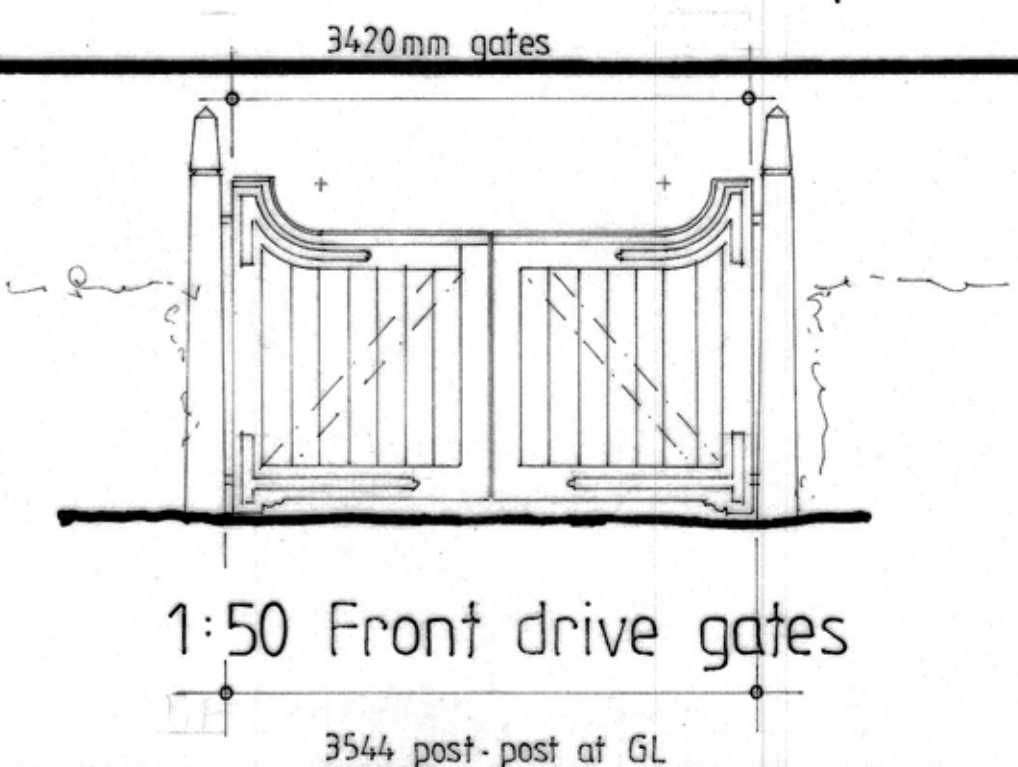

1:50 Front drive gates

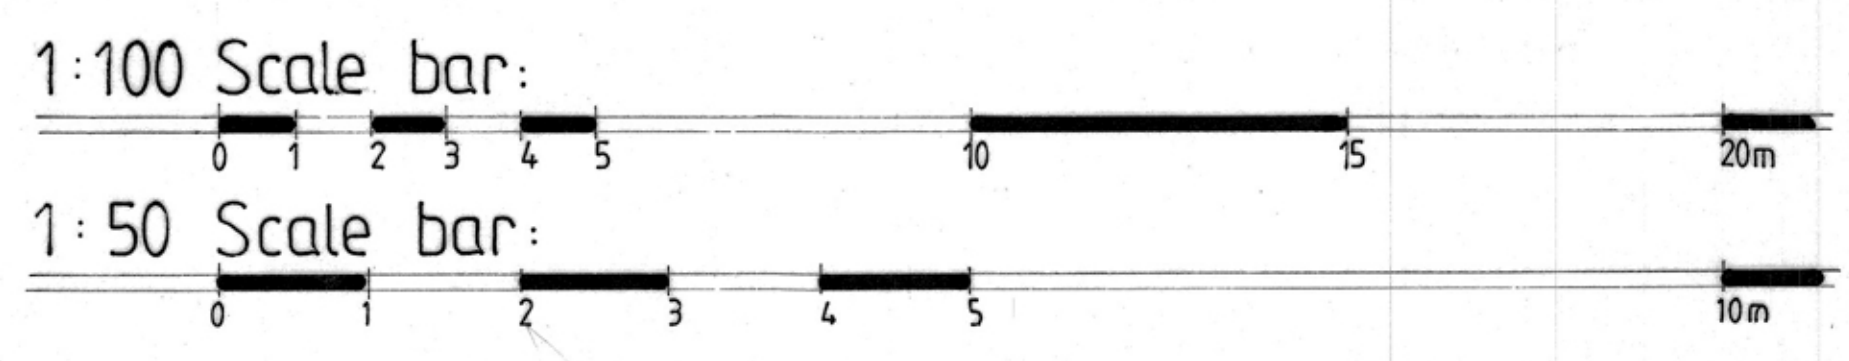

Scan + 1 folded