




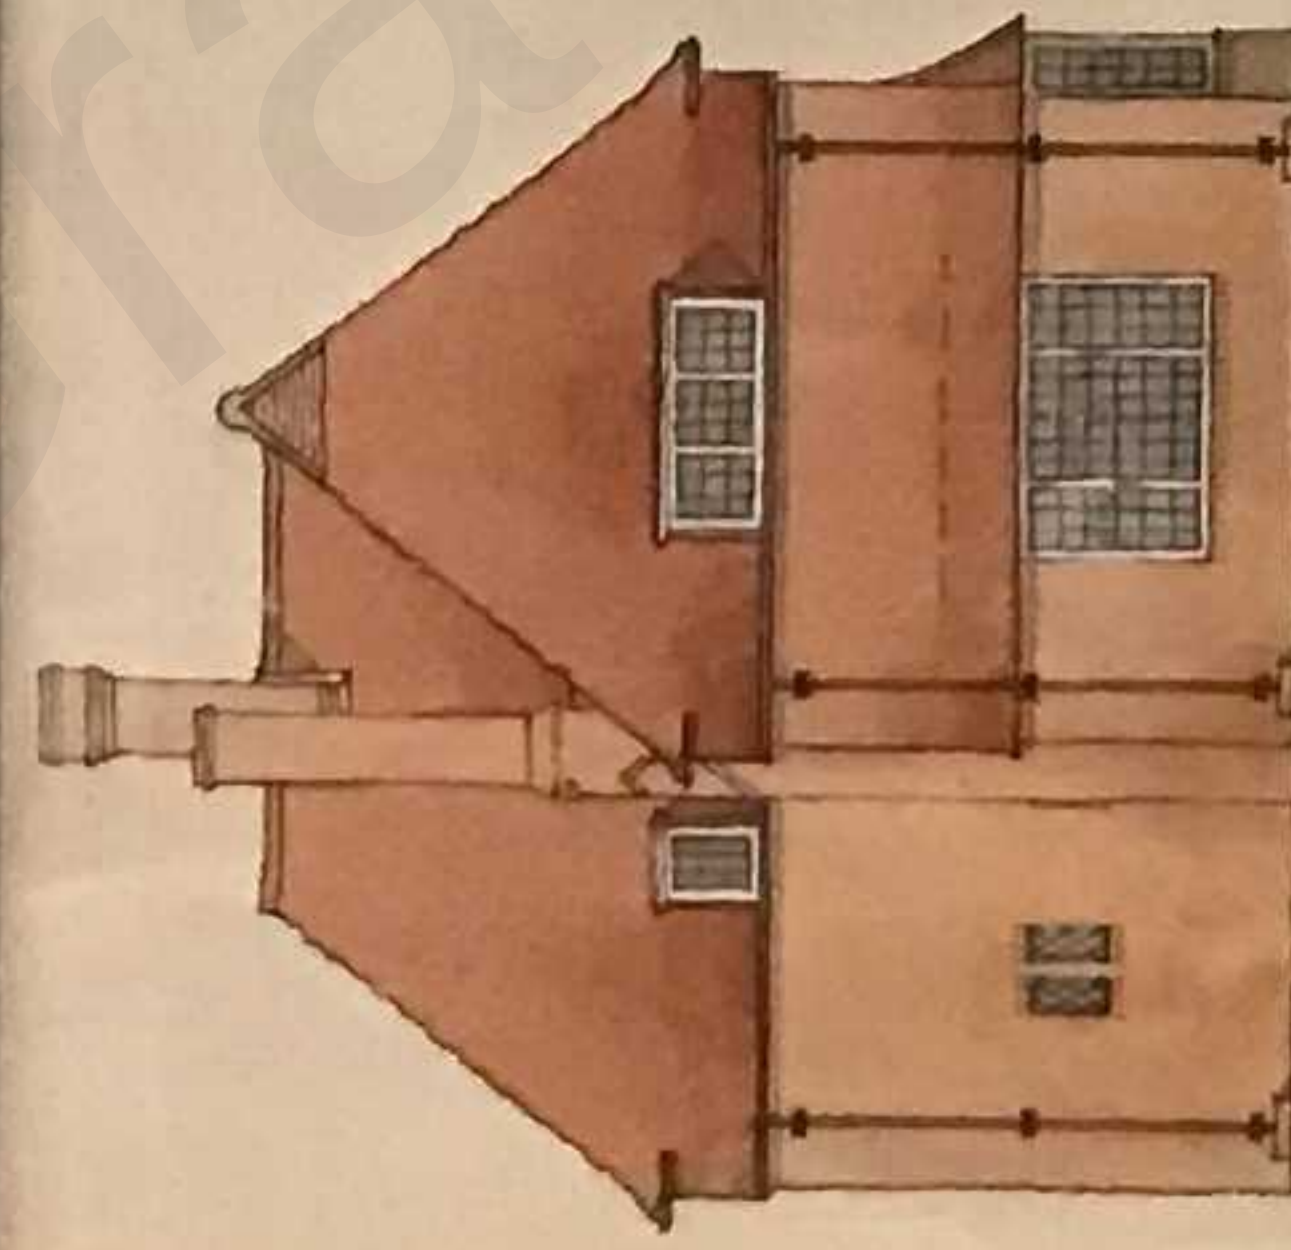

WEST.

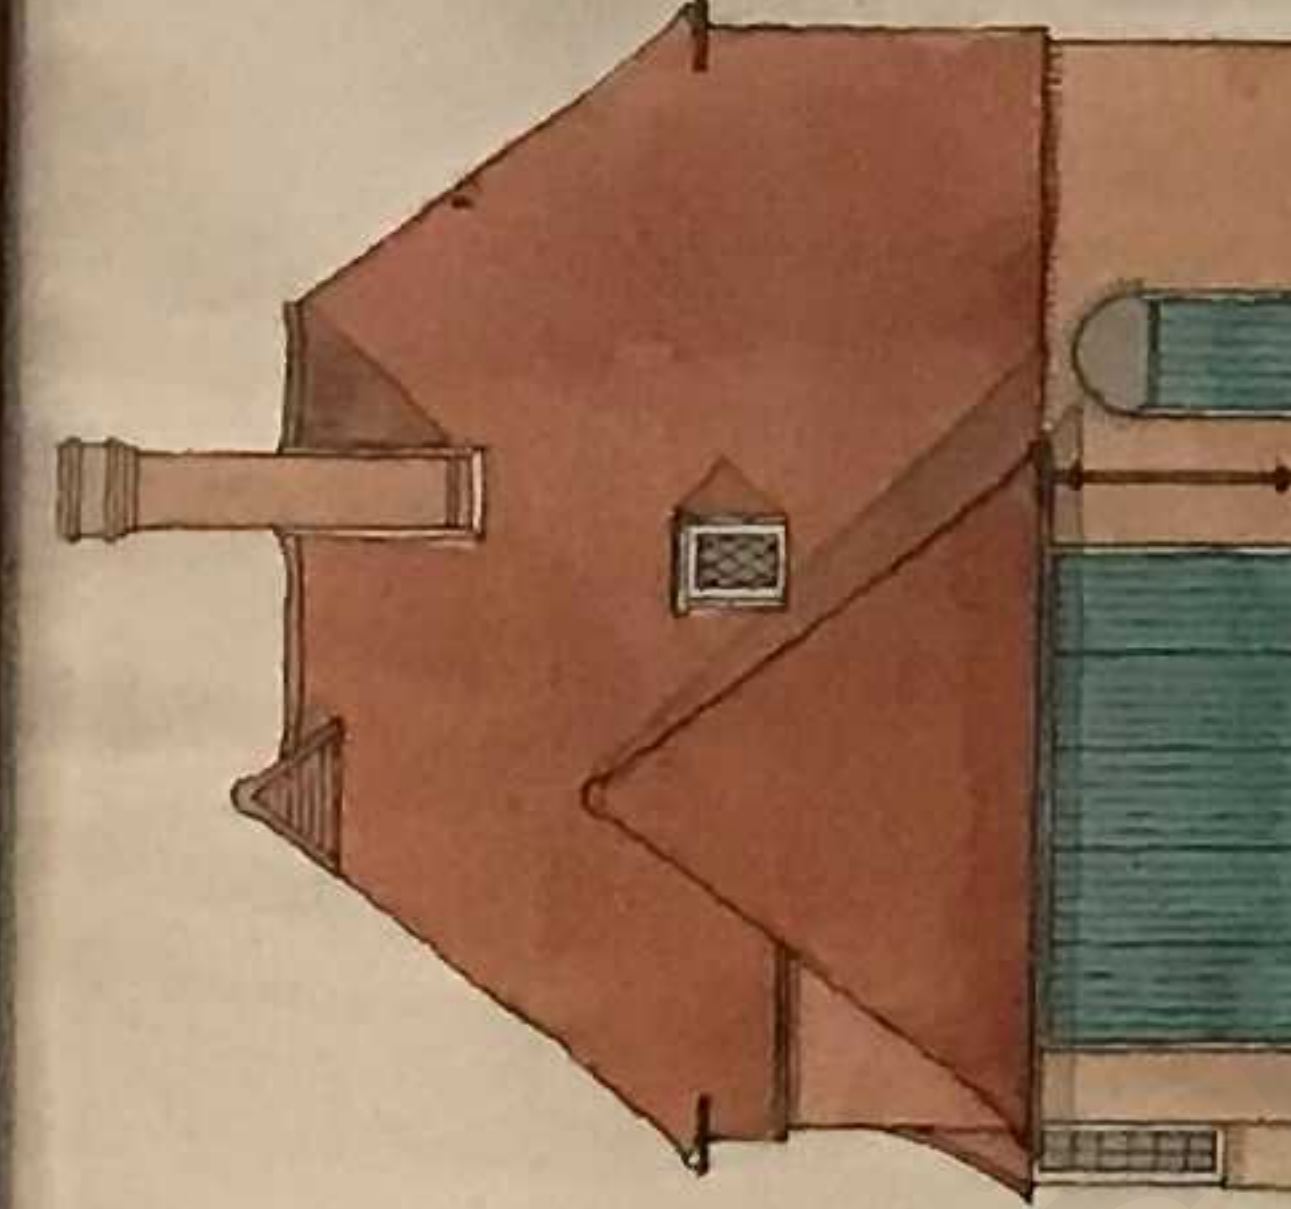

·EAST·

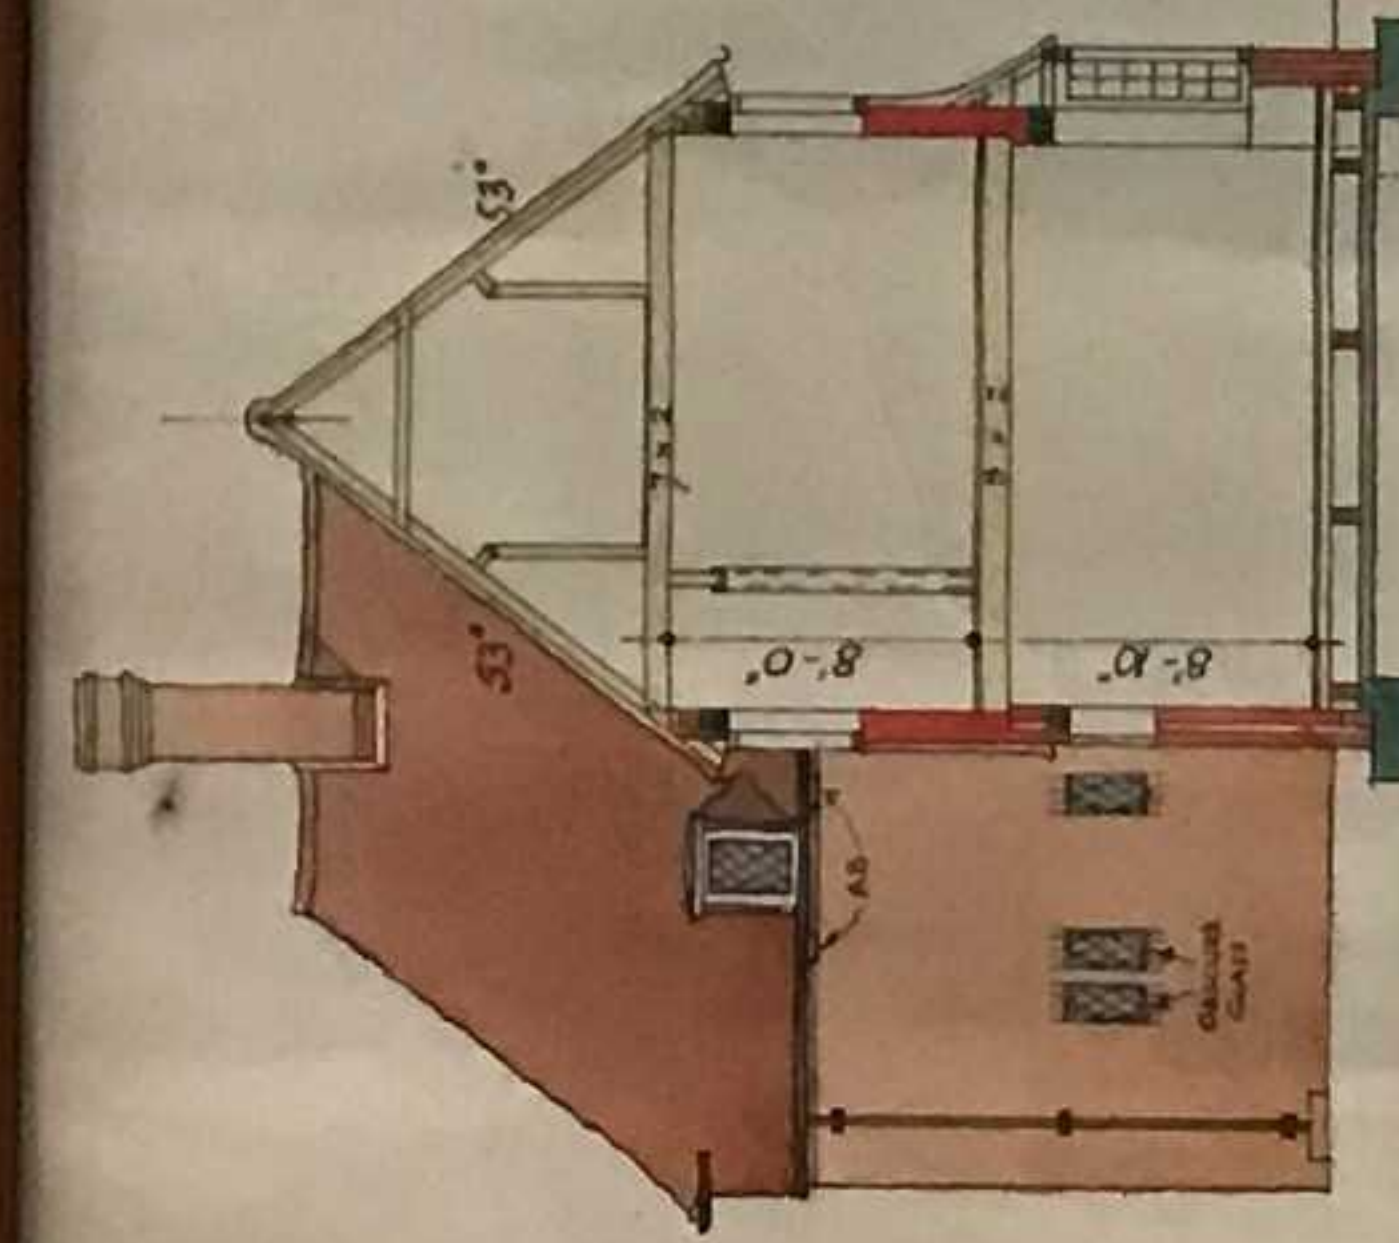


·SECTION·A·A·



· SOUTH ·




.NORTH.

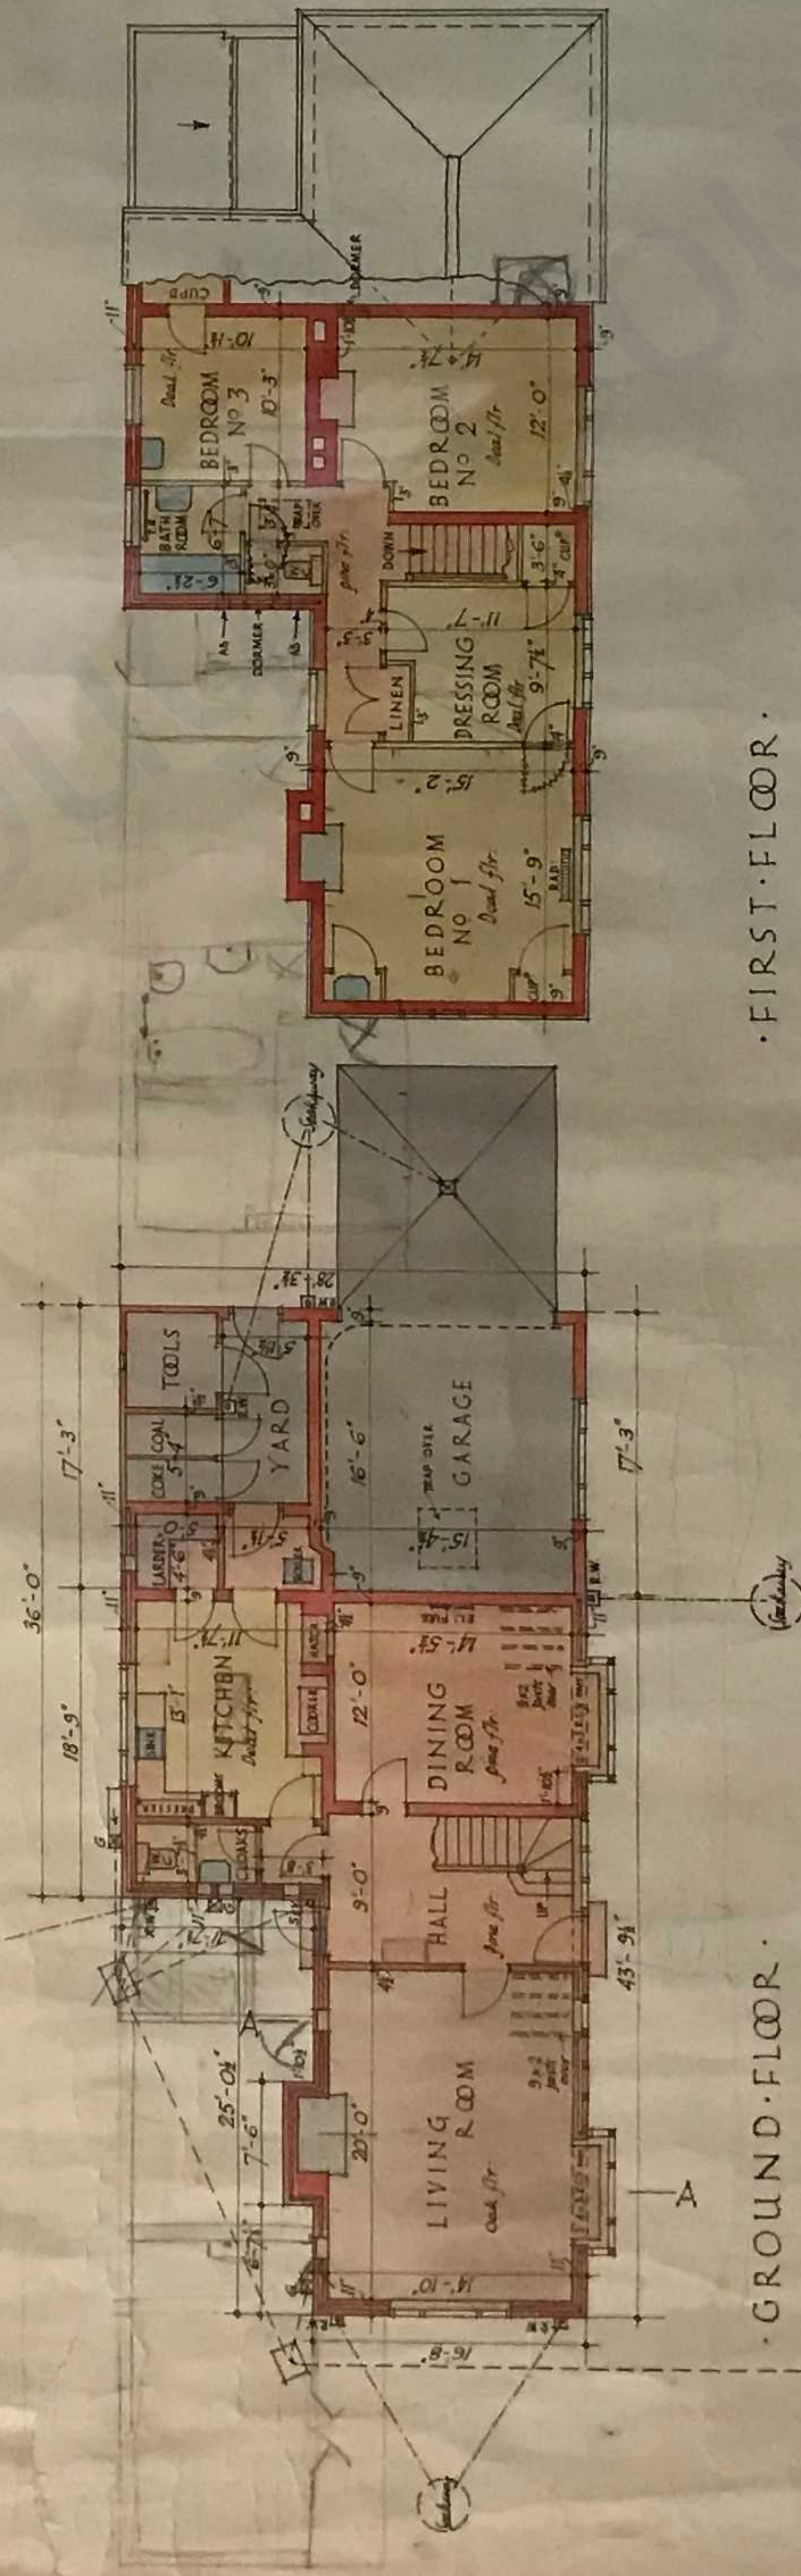

GROUND FLOOR:

·FIRST·FLOOR

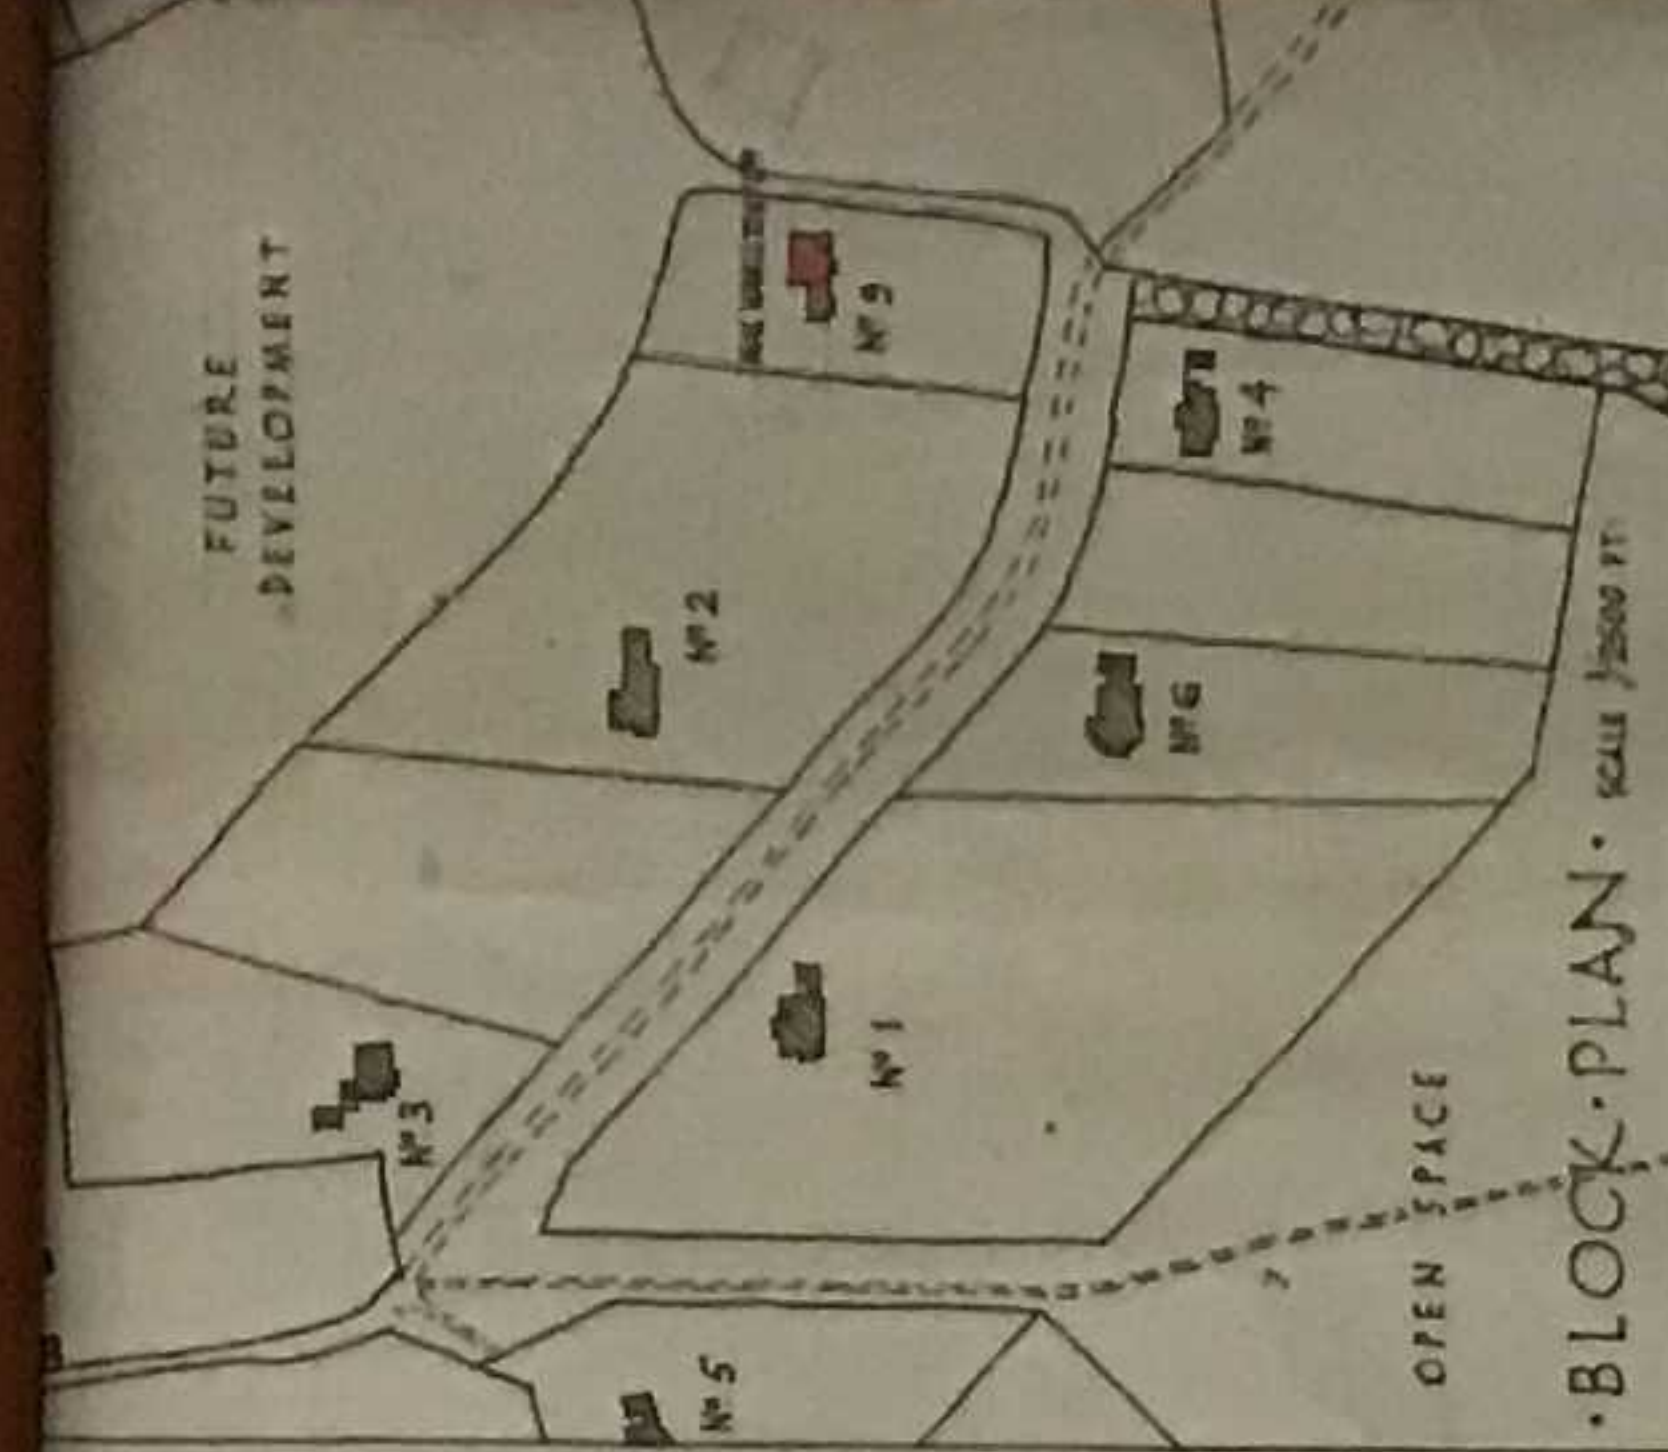

·BLOCK·P

SCALE:- 1" = 1'-0" · COBHAM · HALL · ESTATE · KENT · HOUSE · No. 9 · FOR · MAX · HAMILTON · Esq.

G BLAIR IMRIE FRIDA DRAWING NO 3
T H SCOTT LIRIA SERIAL NO 53 10
W G ANGELL LIRIA
CHARTERED ARCHITECTS
2 WHITE COURT CHAMBERS
TEMPLE LONDON EC4 DATE 5/4/70 1730