



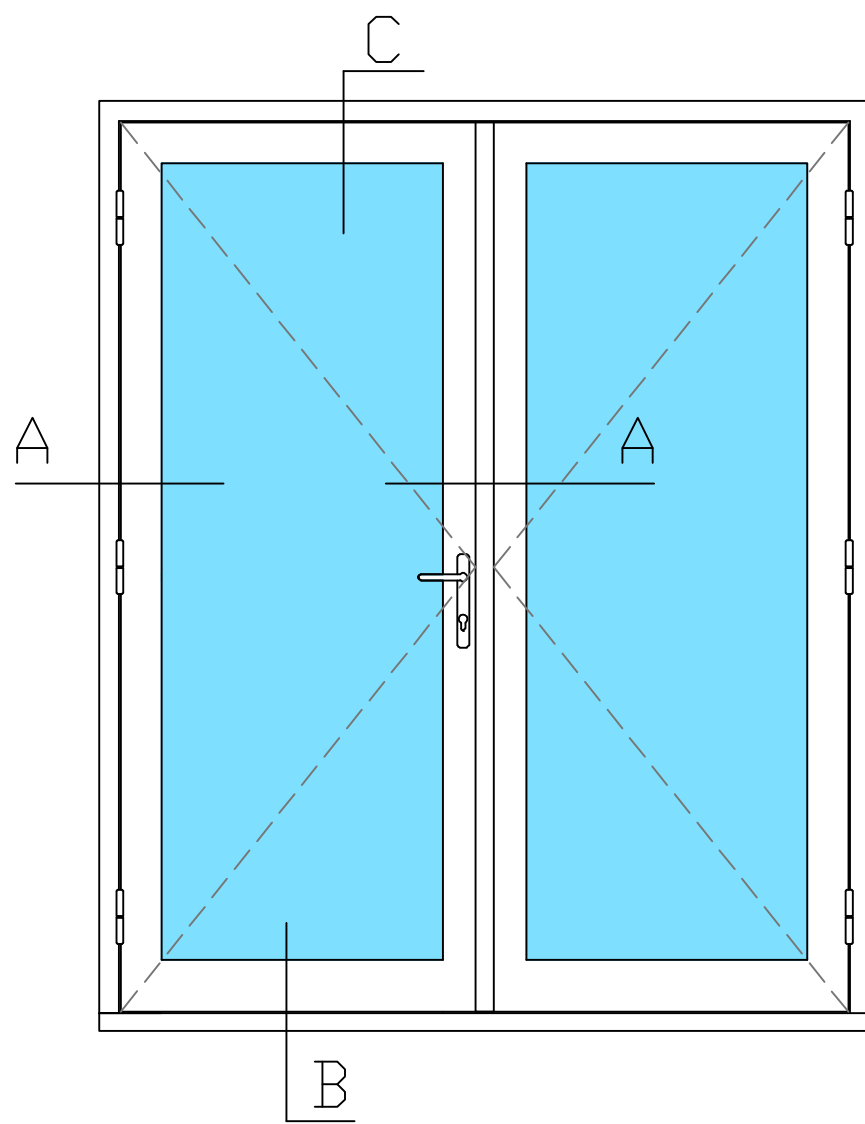


Natural Windows Ltd.
www.naturalwindows.com

French door: D4
'1' - Outwards opening French door


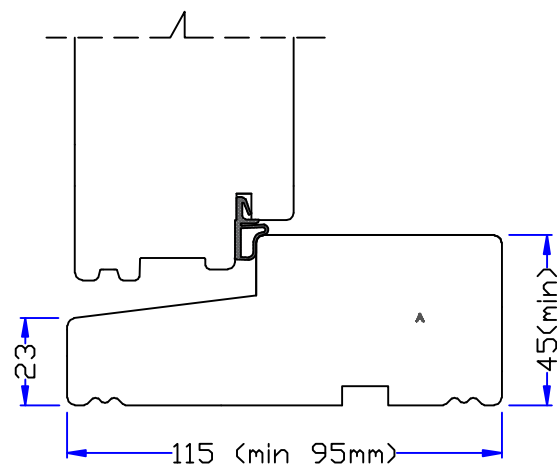


B-B
Optional flush hardwood sill

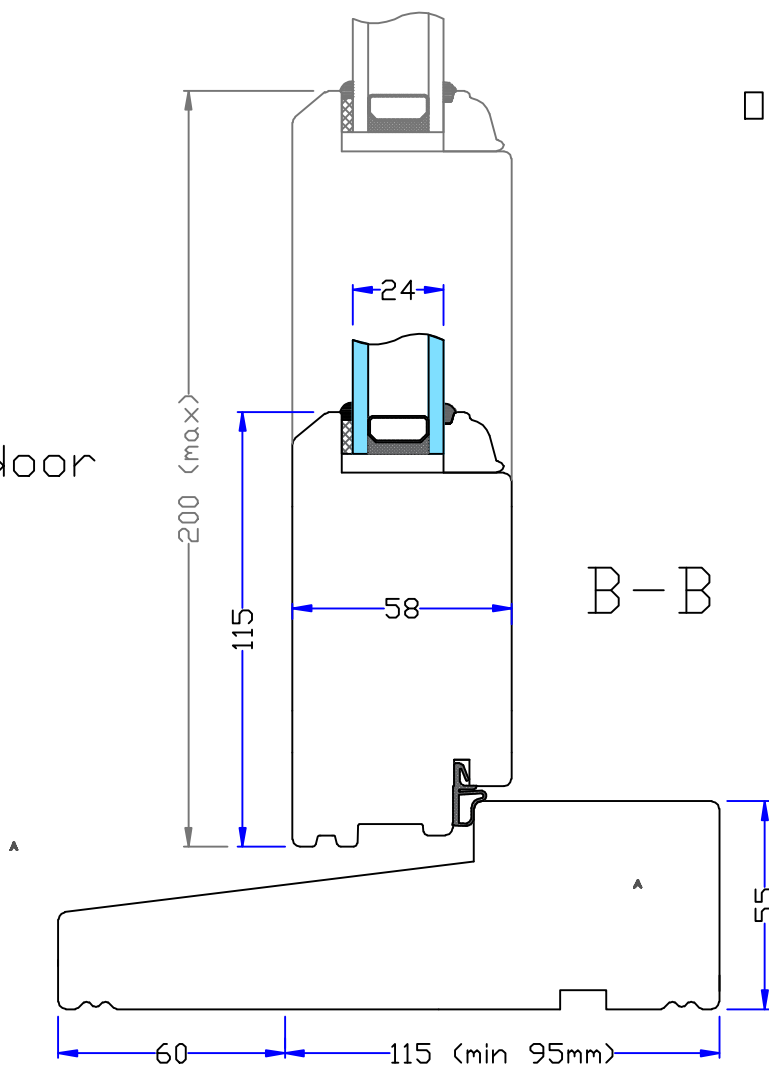


60mm extended hardwood sill

Optional 24mm bars

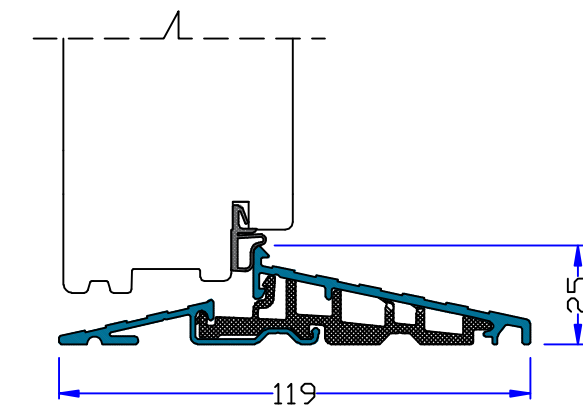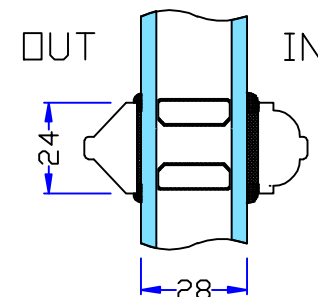

B-B
Optional Low Aluminium threshold

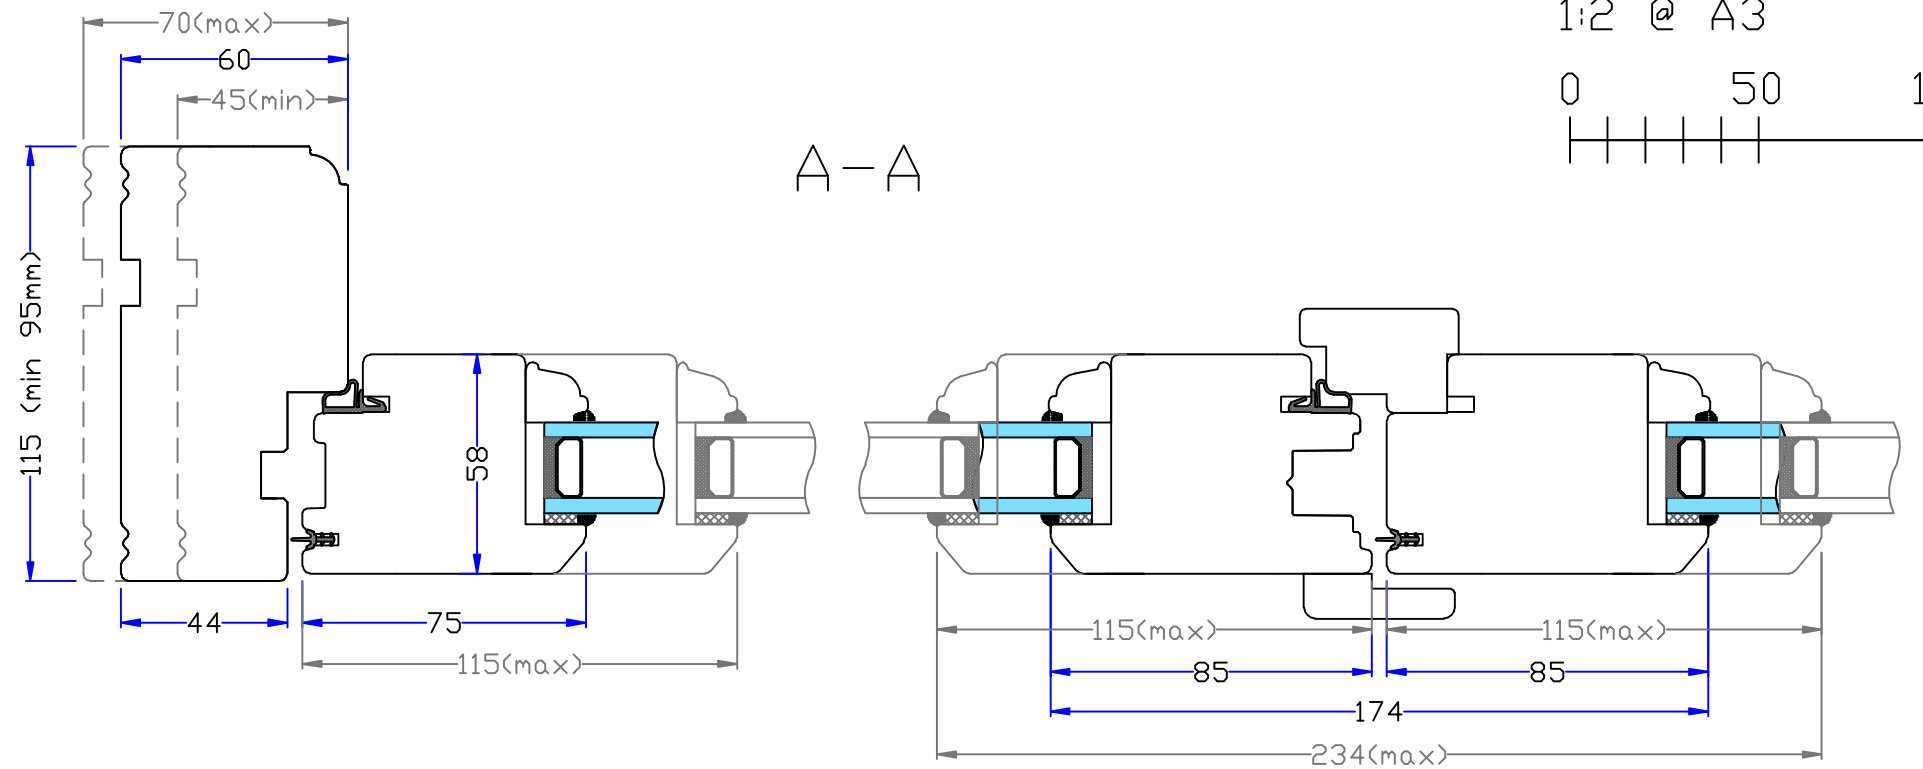

Scale:
1:2 @ A3
0 50 100

