




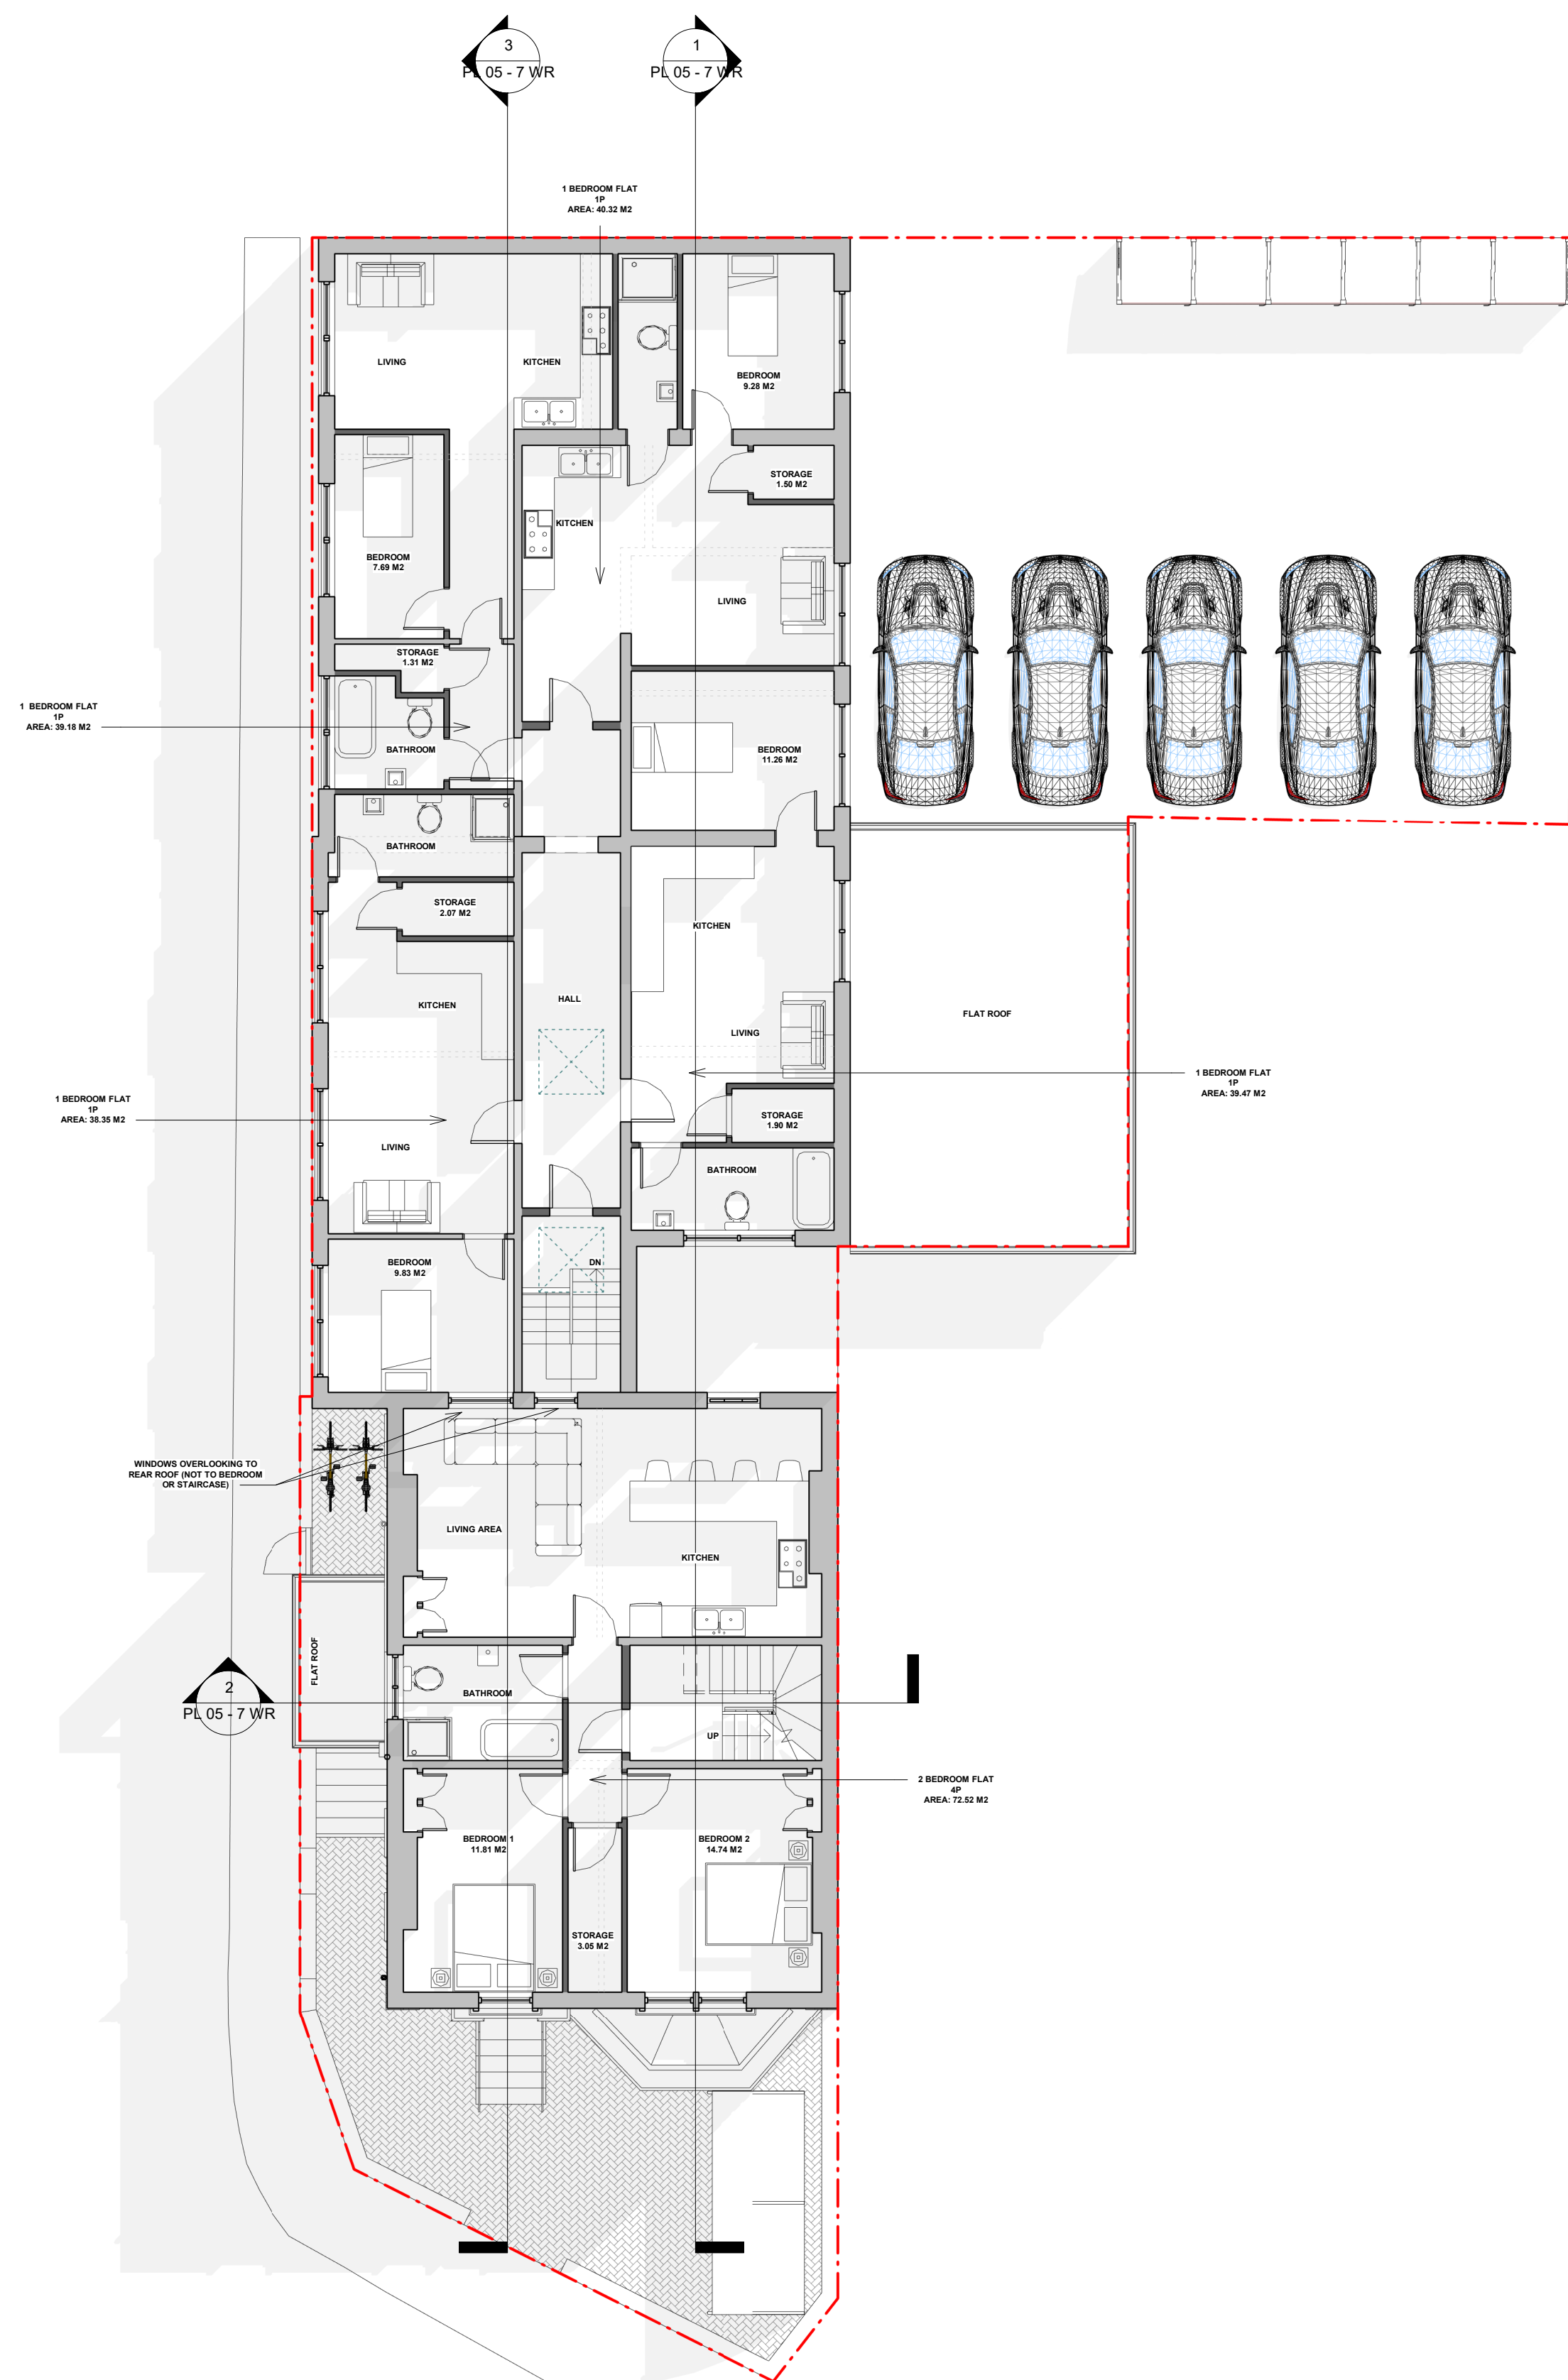

1 Approved First Floor
1 : 100

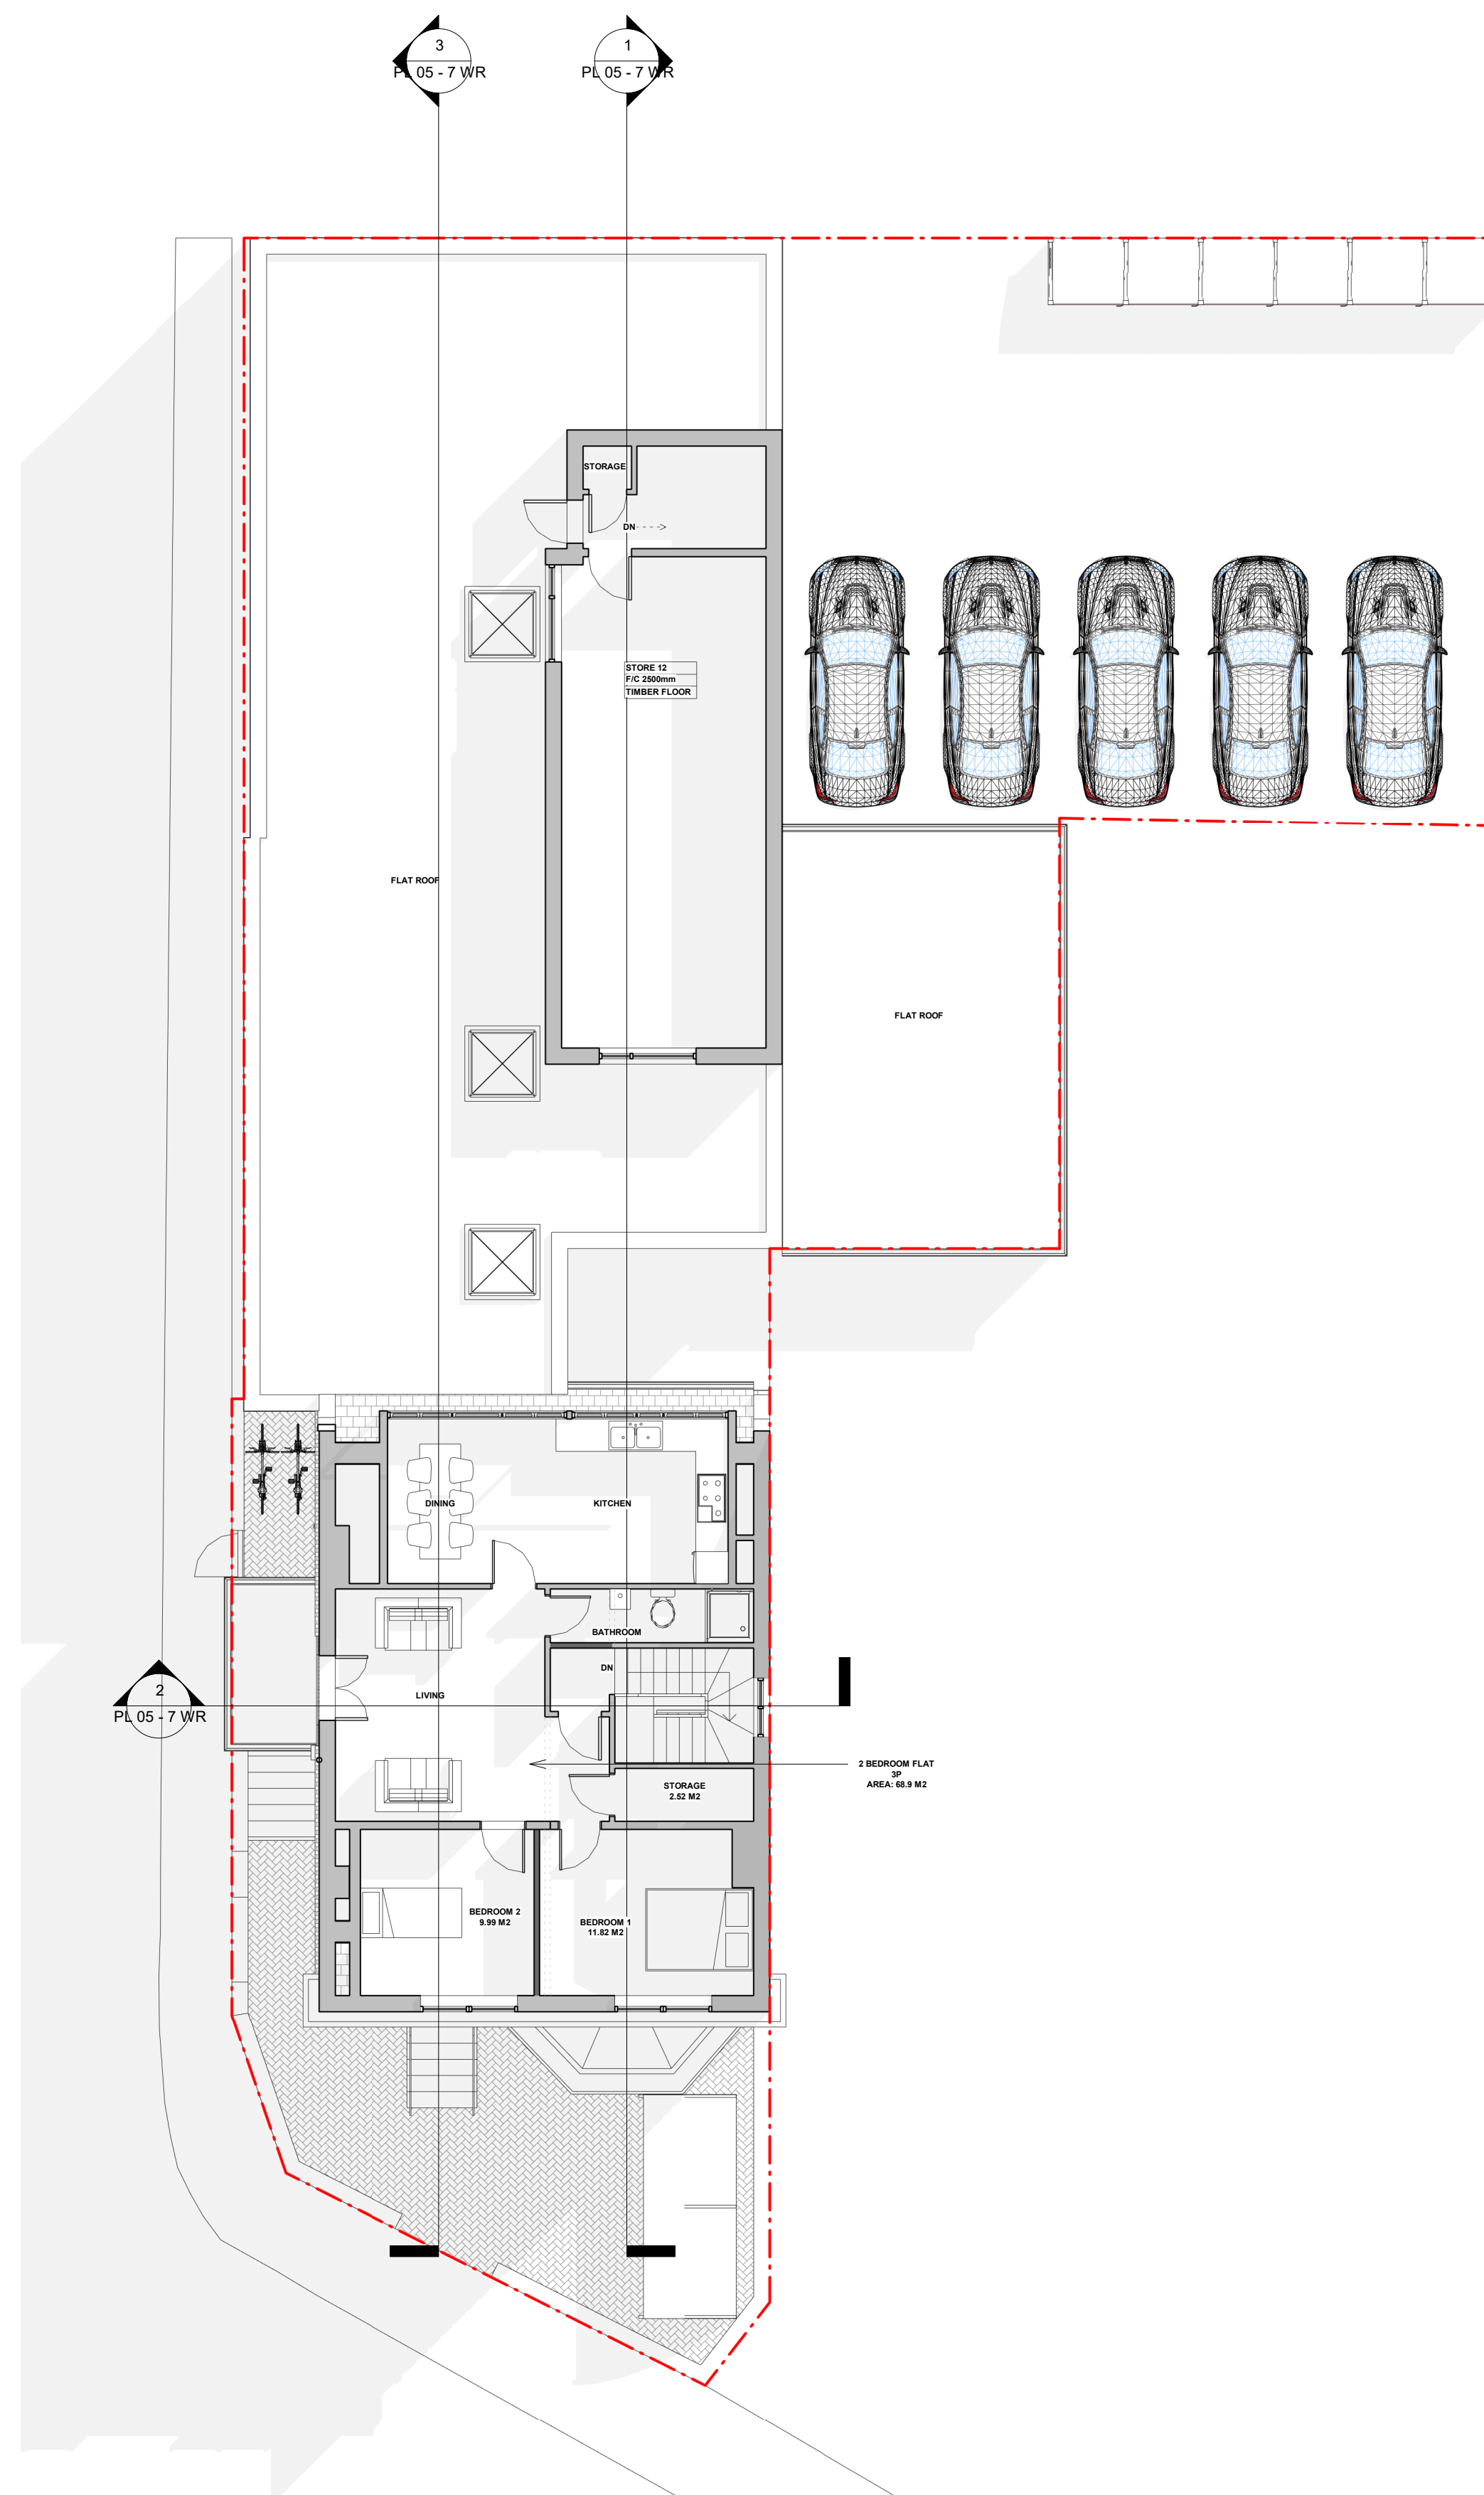

2 Approved Loft
1 : 100

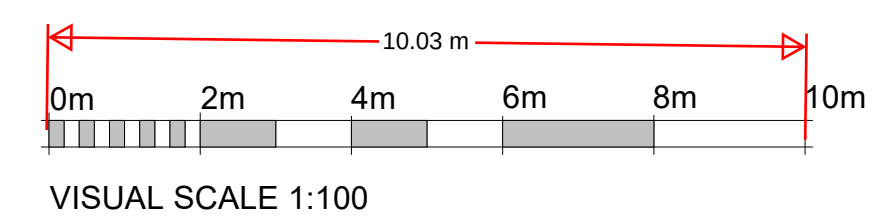

PROJECT Approved Drawings under REF 20231143	
ADDRESS 7 Wrotham Rd, Gravesend DA11 0PD	
CLIENT NAME	
PROJECT STATUS Approved Drawings (20231143)	
SHEET N PL 02 - 7 WR	DRAWING TITLE Approved First Floor & Loft Plans
DESIGNED BY GOPLANS	DRAWN BY SD
DATE 07/11/2023	CHECKED BY GOPLANS
SCALE As Indicated @ A1	
All dimensions to be cross-checked on site prior to completing drawings for a party wall process, ordering and/or structural purposes.	