




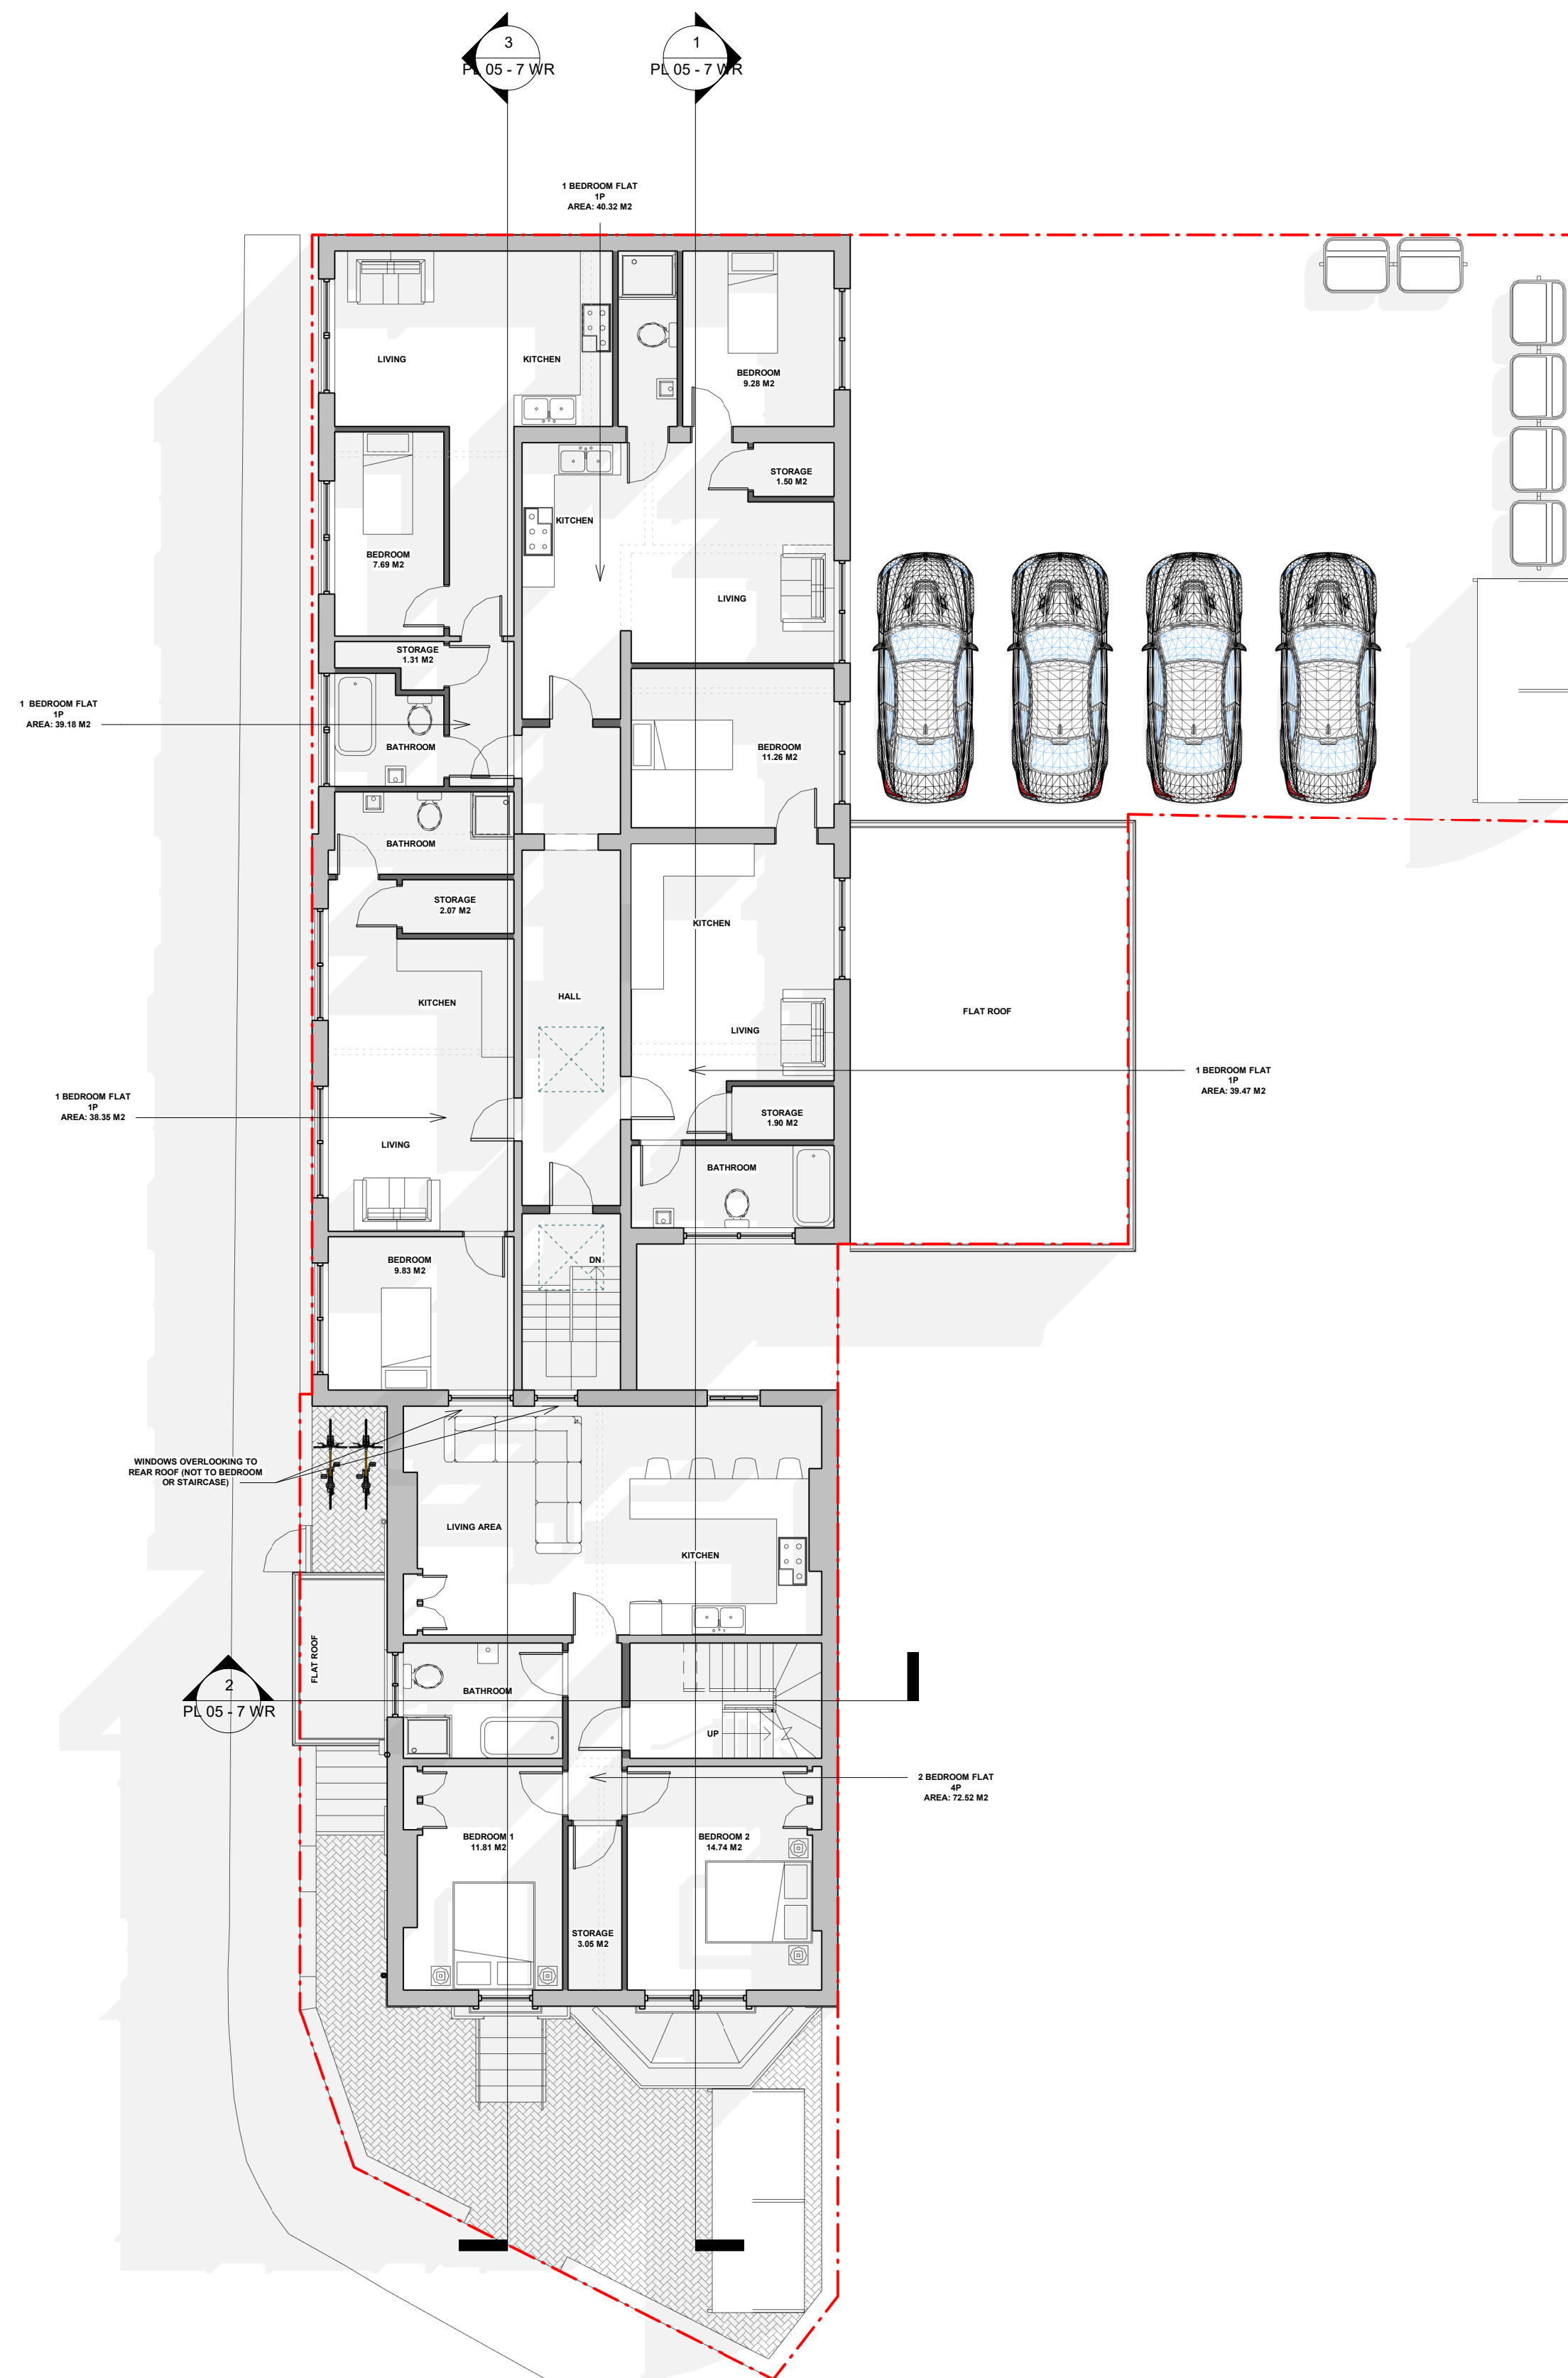

1 Proposed First Floor
1 : 100

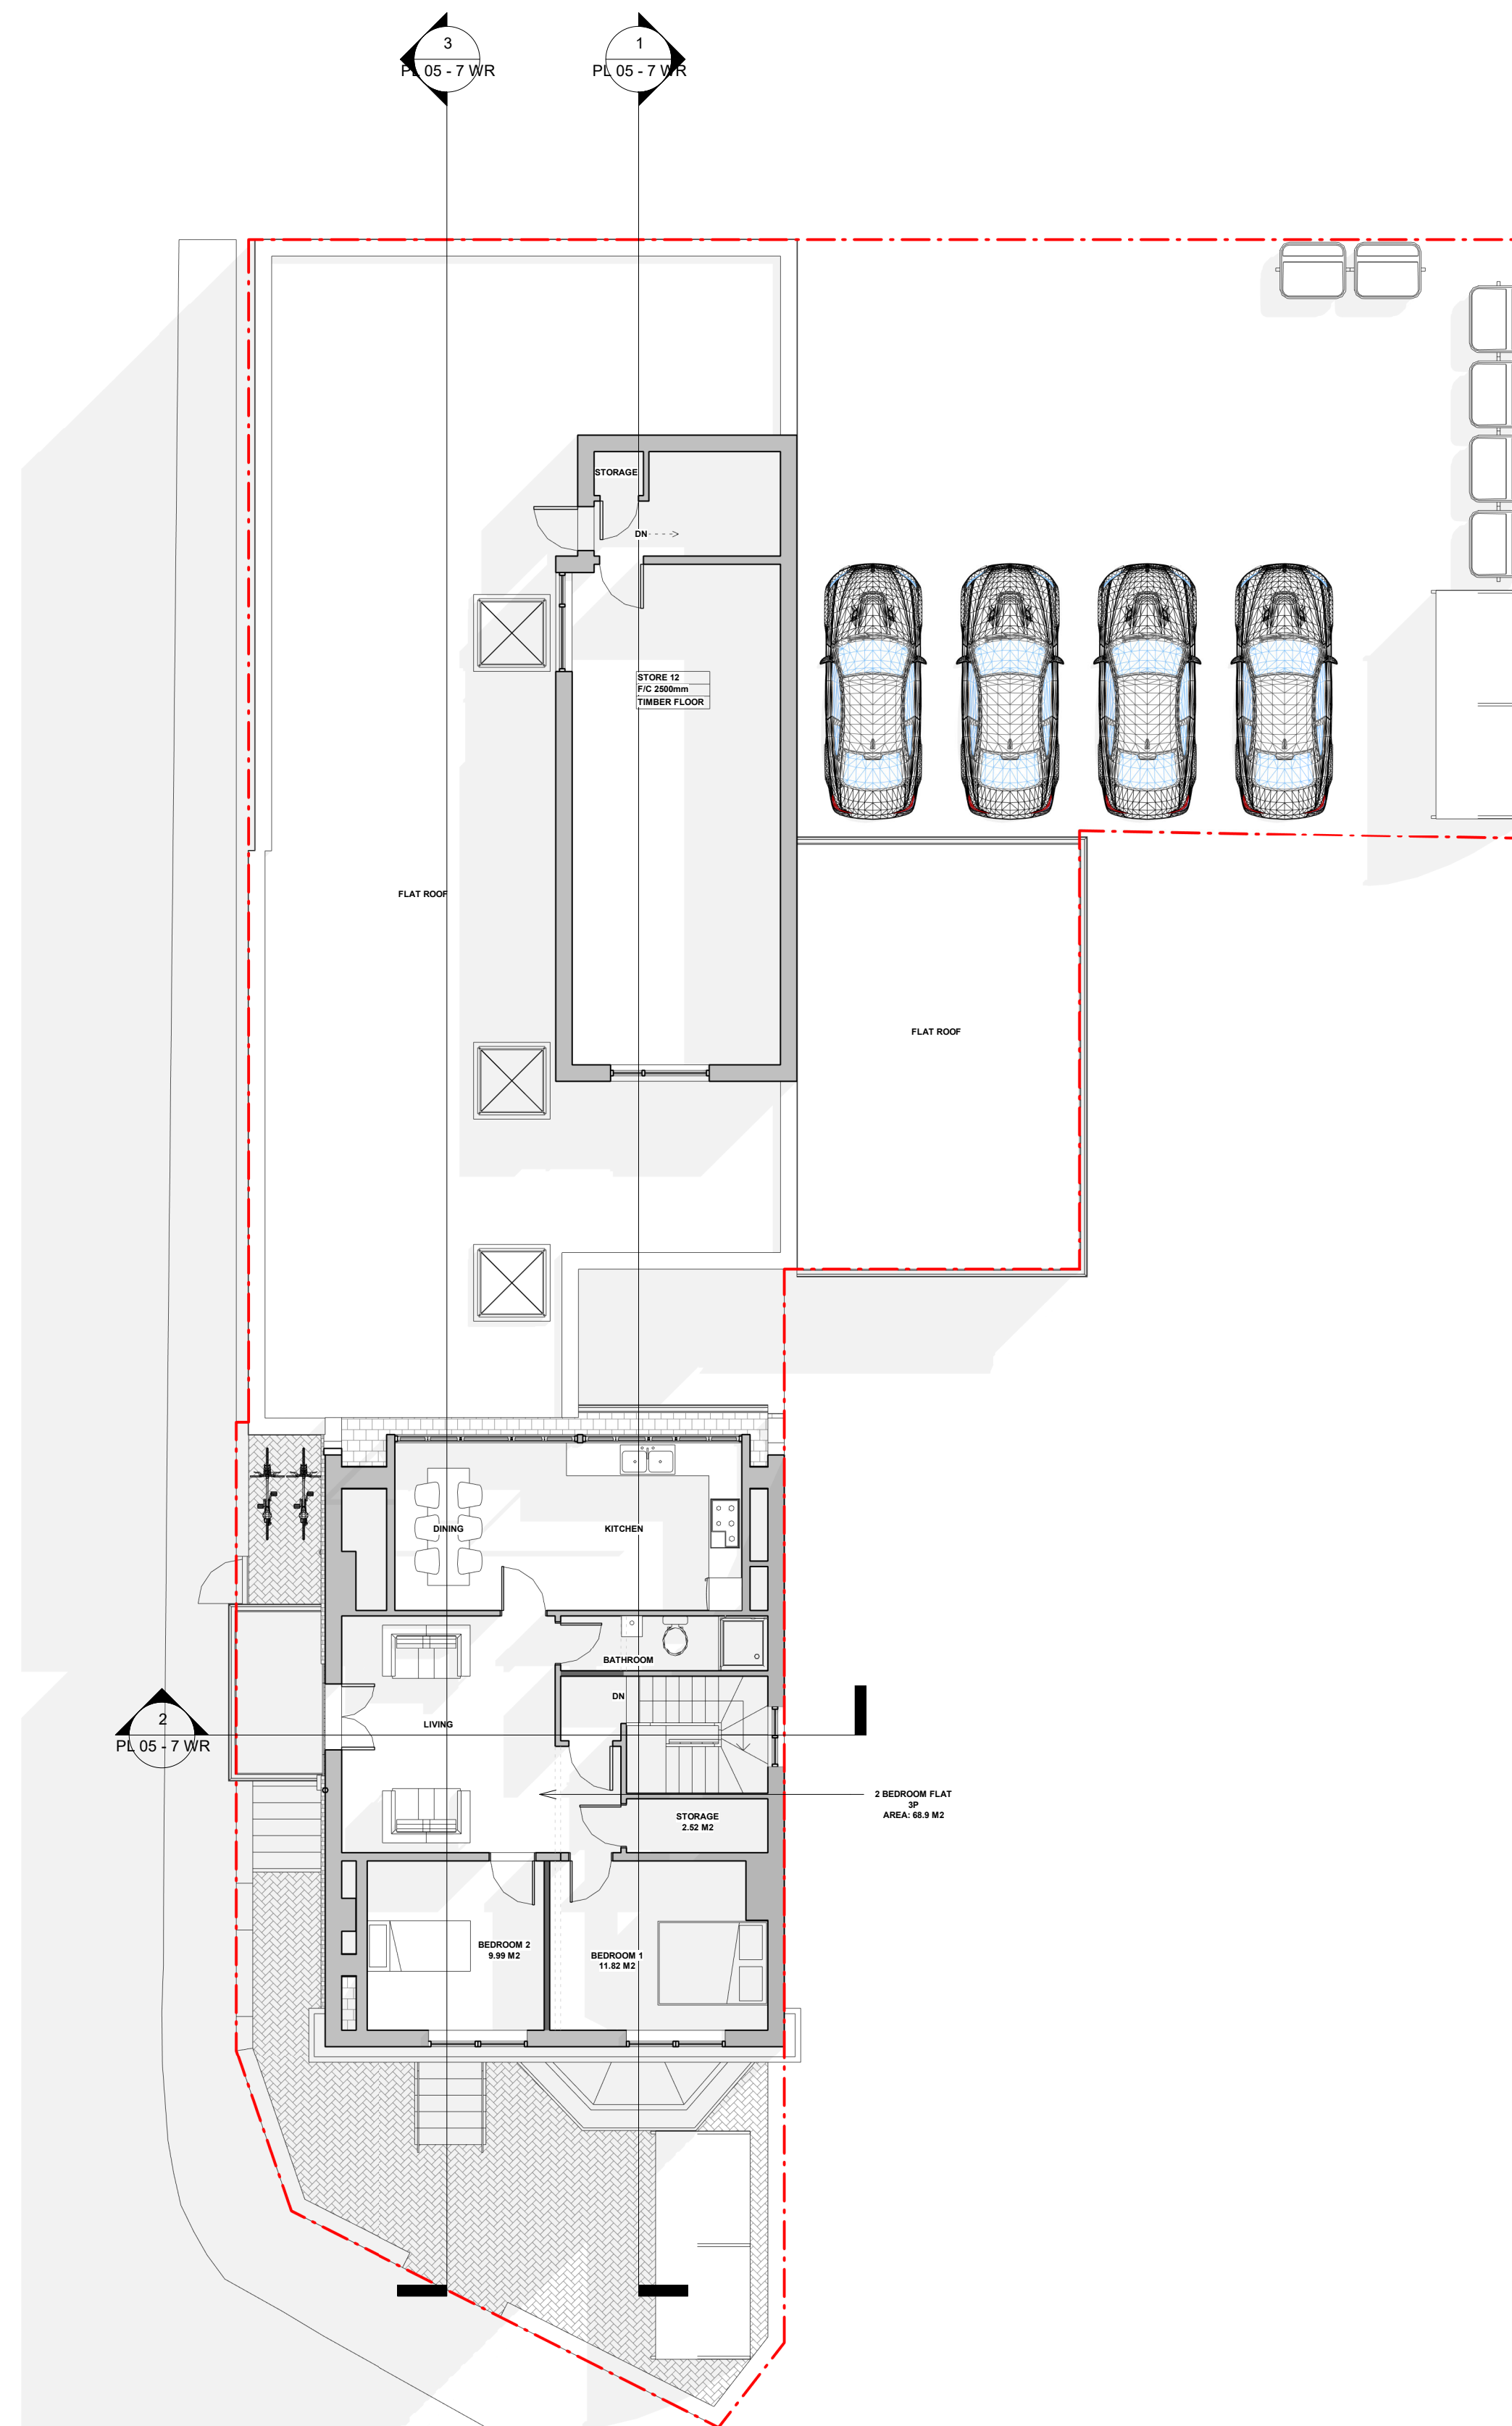

2 Proposed Loft
1 : 100

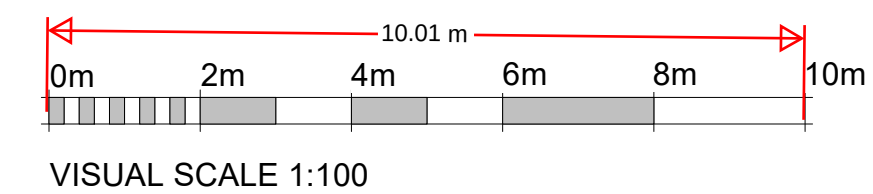

PROJECT Cycle Storage to be located at the Rear	
ADDRESS 7 Wrotham Rd, Gravesend DA11 0PD	
CLIENT NAME	
PROJECT STATUS Planning	
SHEET N PL 02 - 7 WR	DRAWING TITLE Proposed First Floor & Loft Plans
DESIGNED BY GOPLANS	DRAWN BY SD
DATE 07/02/2024	CHECKED BY GOPLANS
SCALE As Indicated @ A1	
All dimensions to be cross-checked on site prior to completing drawings for a party wall process, ordering and/or structural purposes.	

