



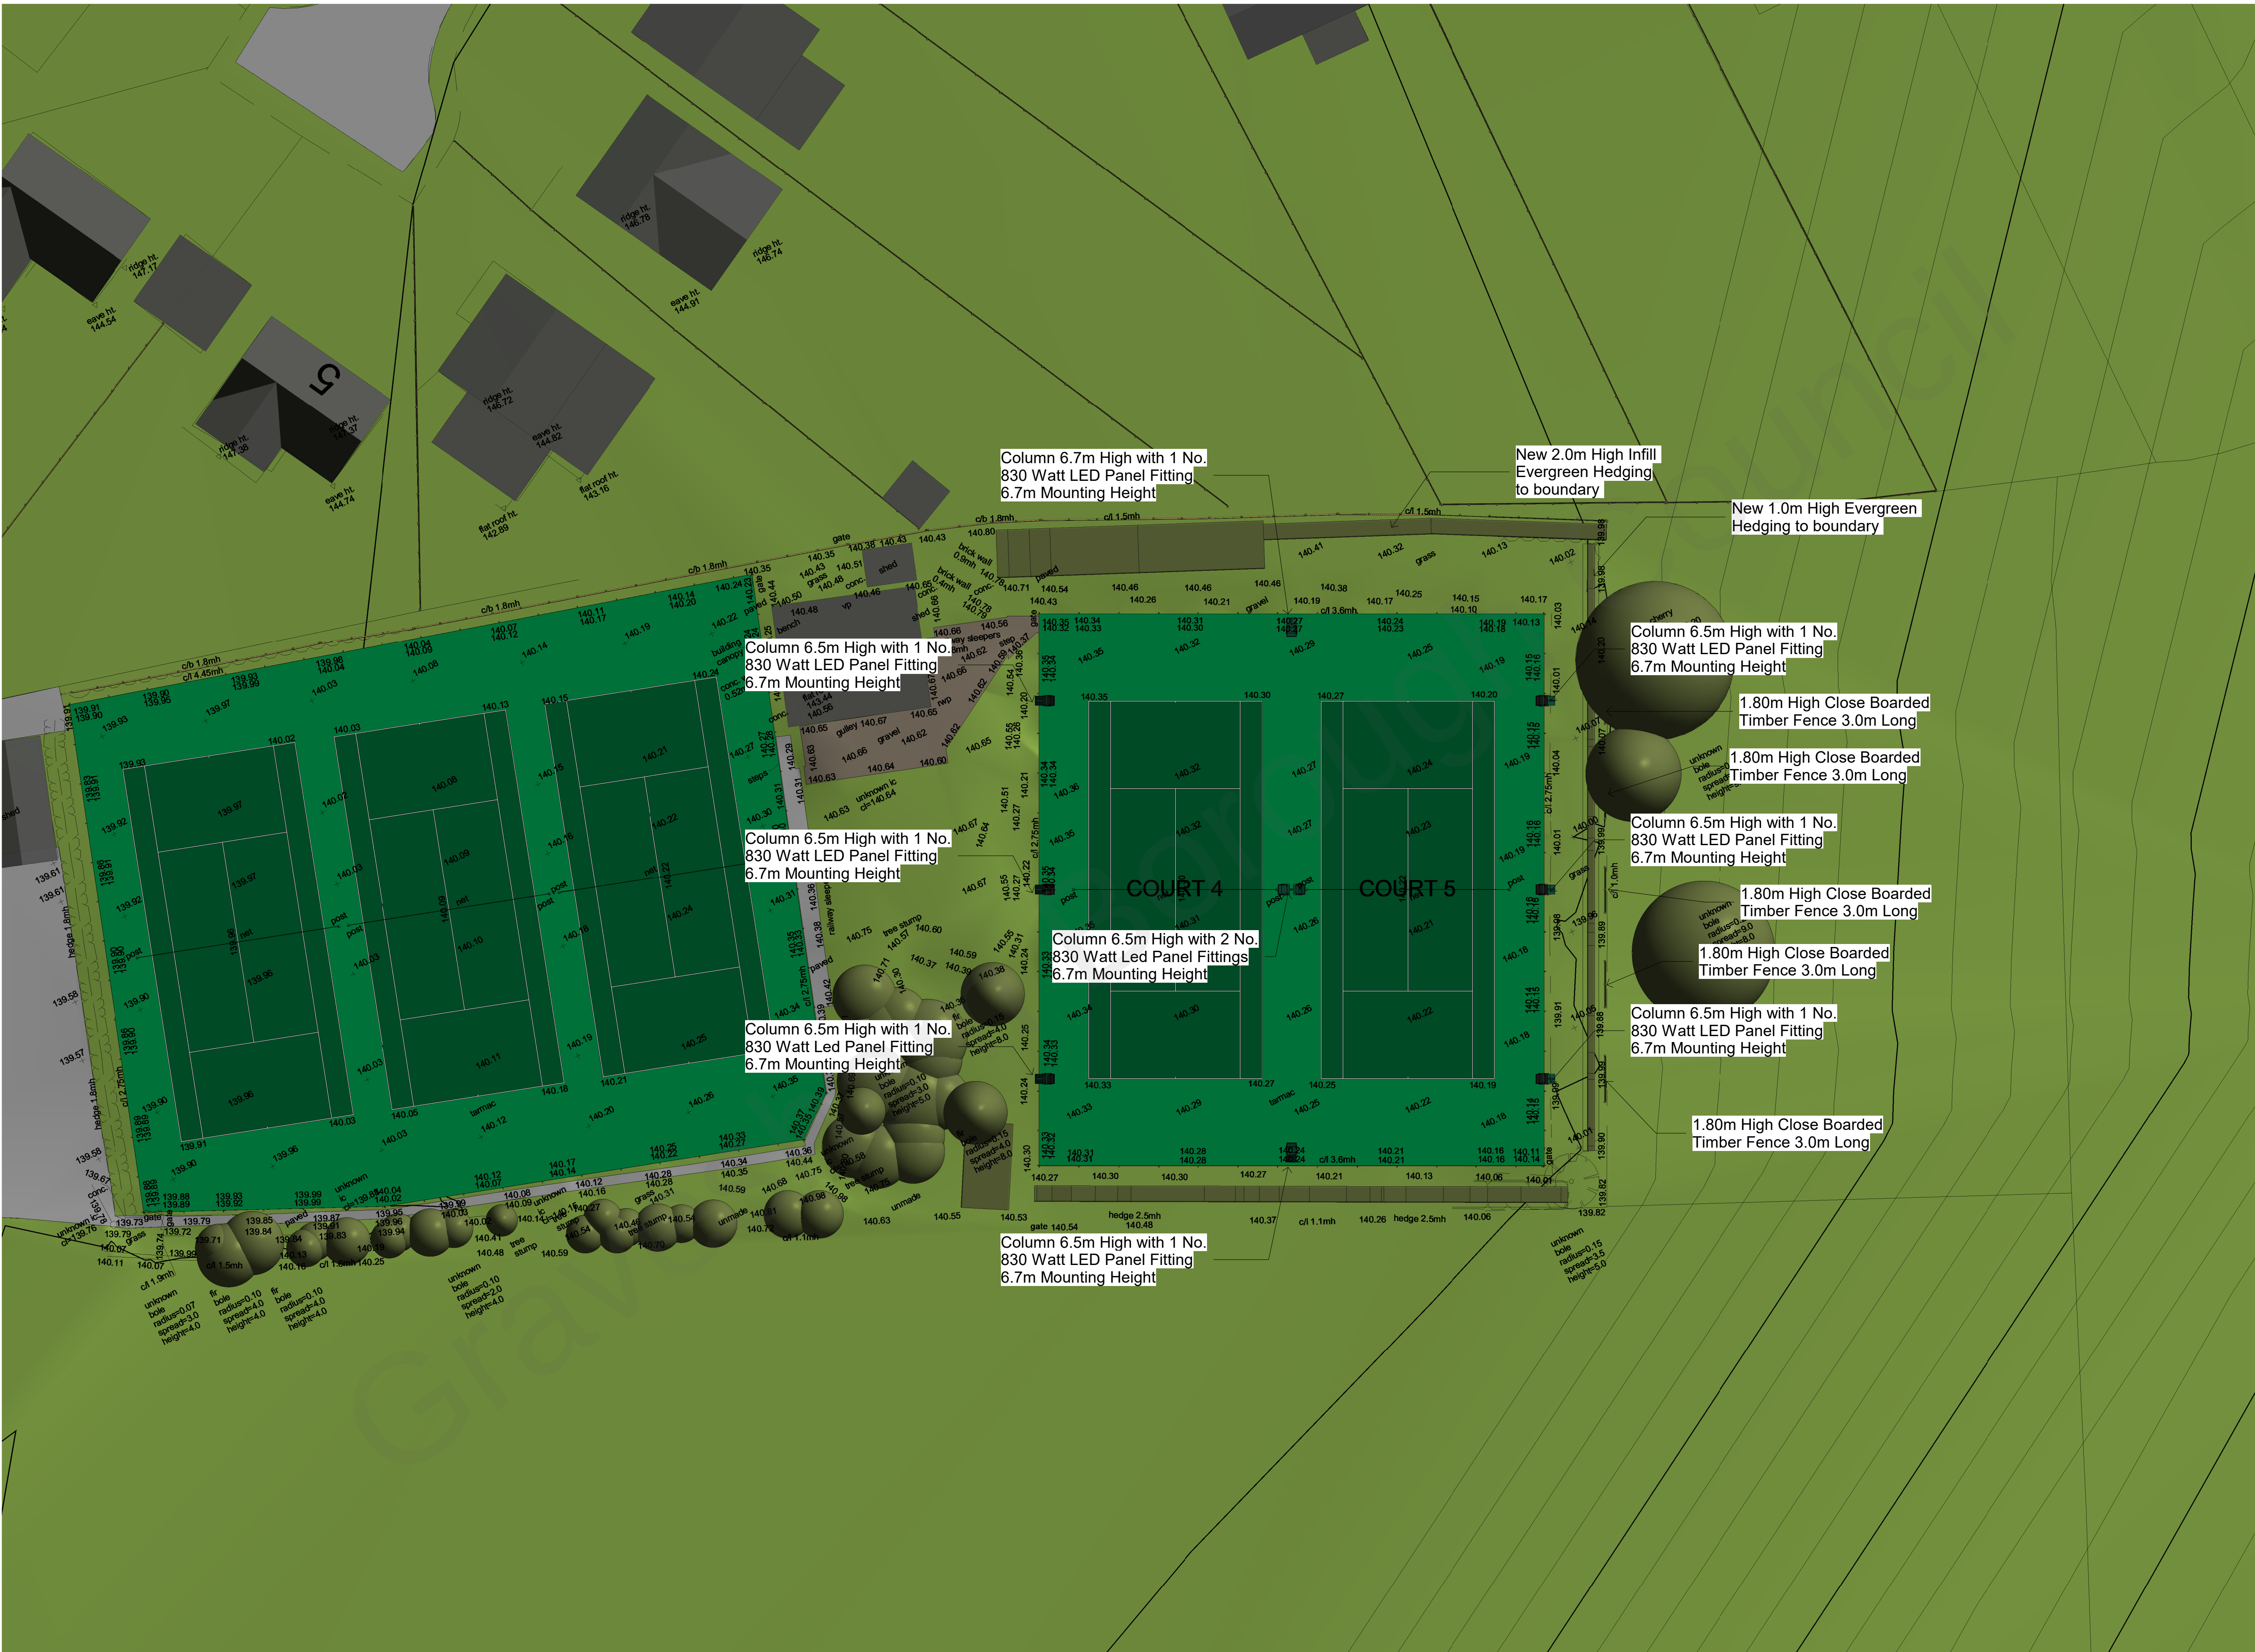


METRE

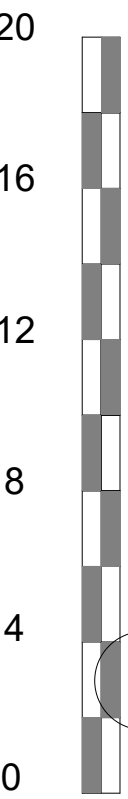

1

Proposed - 01 Proposed Layout

1 : 200 1:200

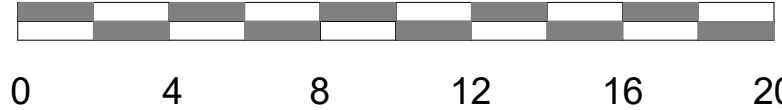

METRE

Notes

This is an A1 Drawing at a scale of
1 : 200

Rev	Date	Description
A	11.09.20	Title & Screening
B	17.09.20	Scale Bar

SITE LOCATION
Meopham Lawn Tennis Club
Wrotham Road
Meopham
KENT. DA13 0AT.

PROJECT
LED Floodlighting
CLIENT
Meopham Lawn Tennis Club

DRAWING TITLE
Proposed Layout

Sf SPORTSFACILITY
pd PLANNING&DESIGNLTD

39 Hemwood Road, Windsor, Berkshire, SL4 4YX
Telephone: (01753) 850123 Mob: 07770 366299
Email: office@sfpd.co.uk

CONSULTANCY SERVICES

DRAWN BY L.West	CHECKED BY S.F.P.D.
SCALE 1 : 200	DATE 03.06.2020
DRAWING NUMBER 2020 CAS OD 10 013 B	REVISION NO. B