


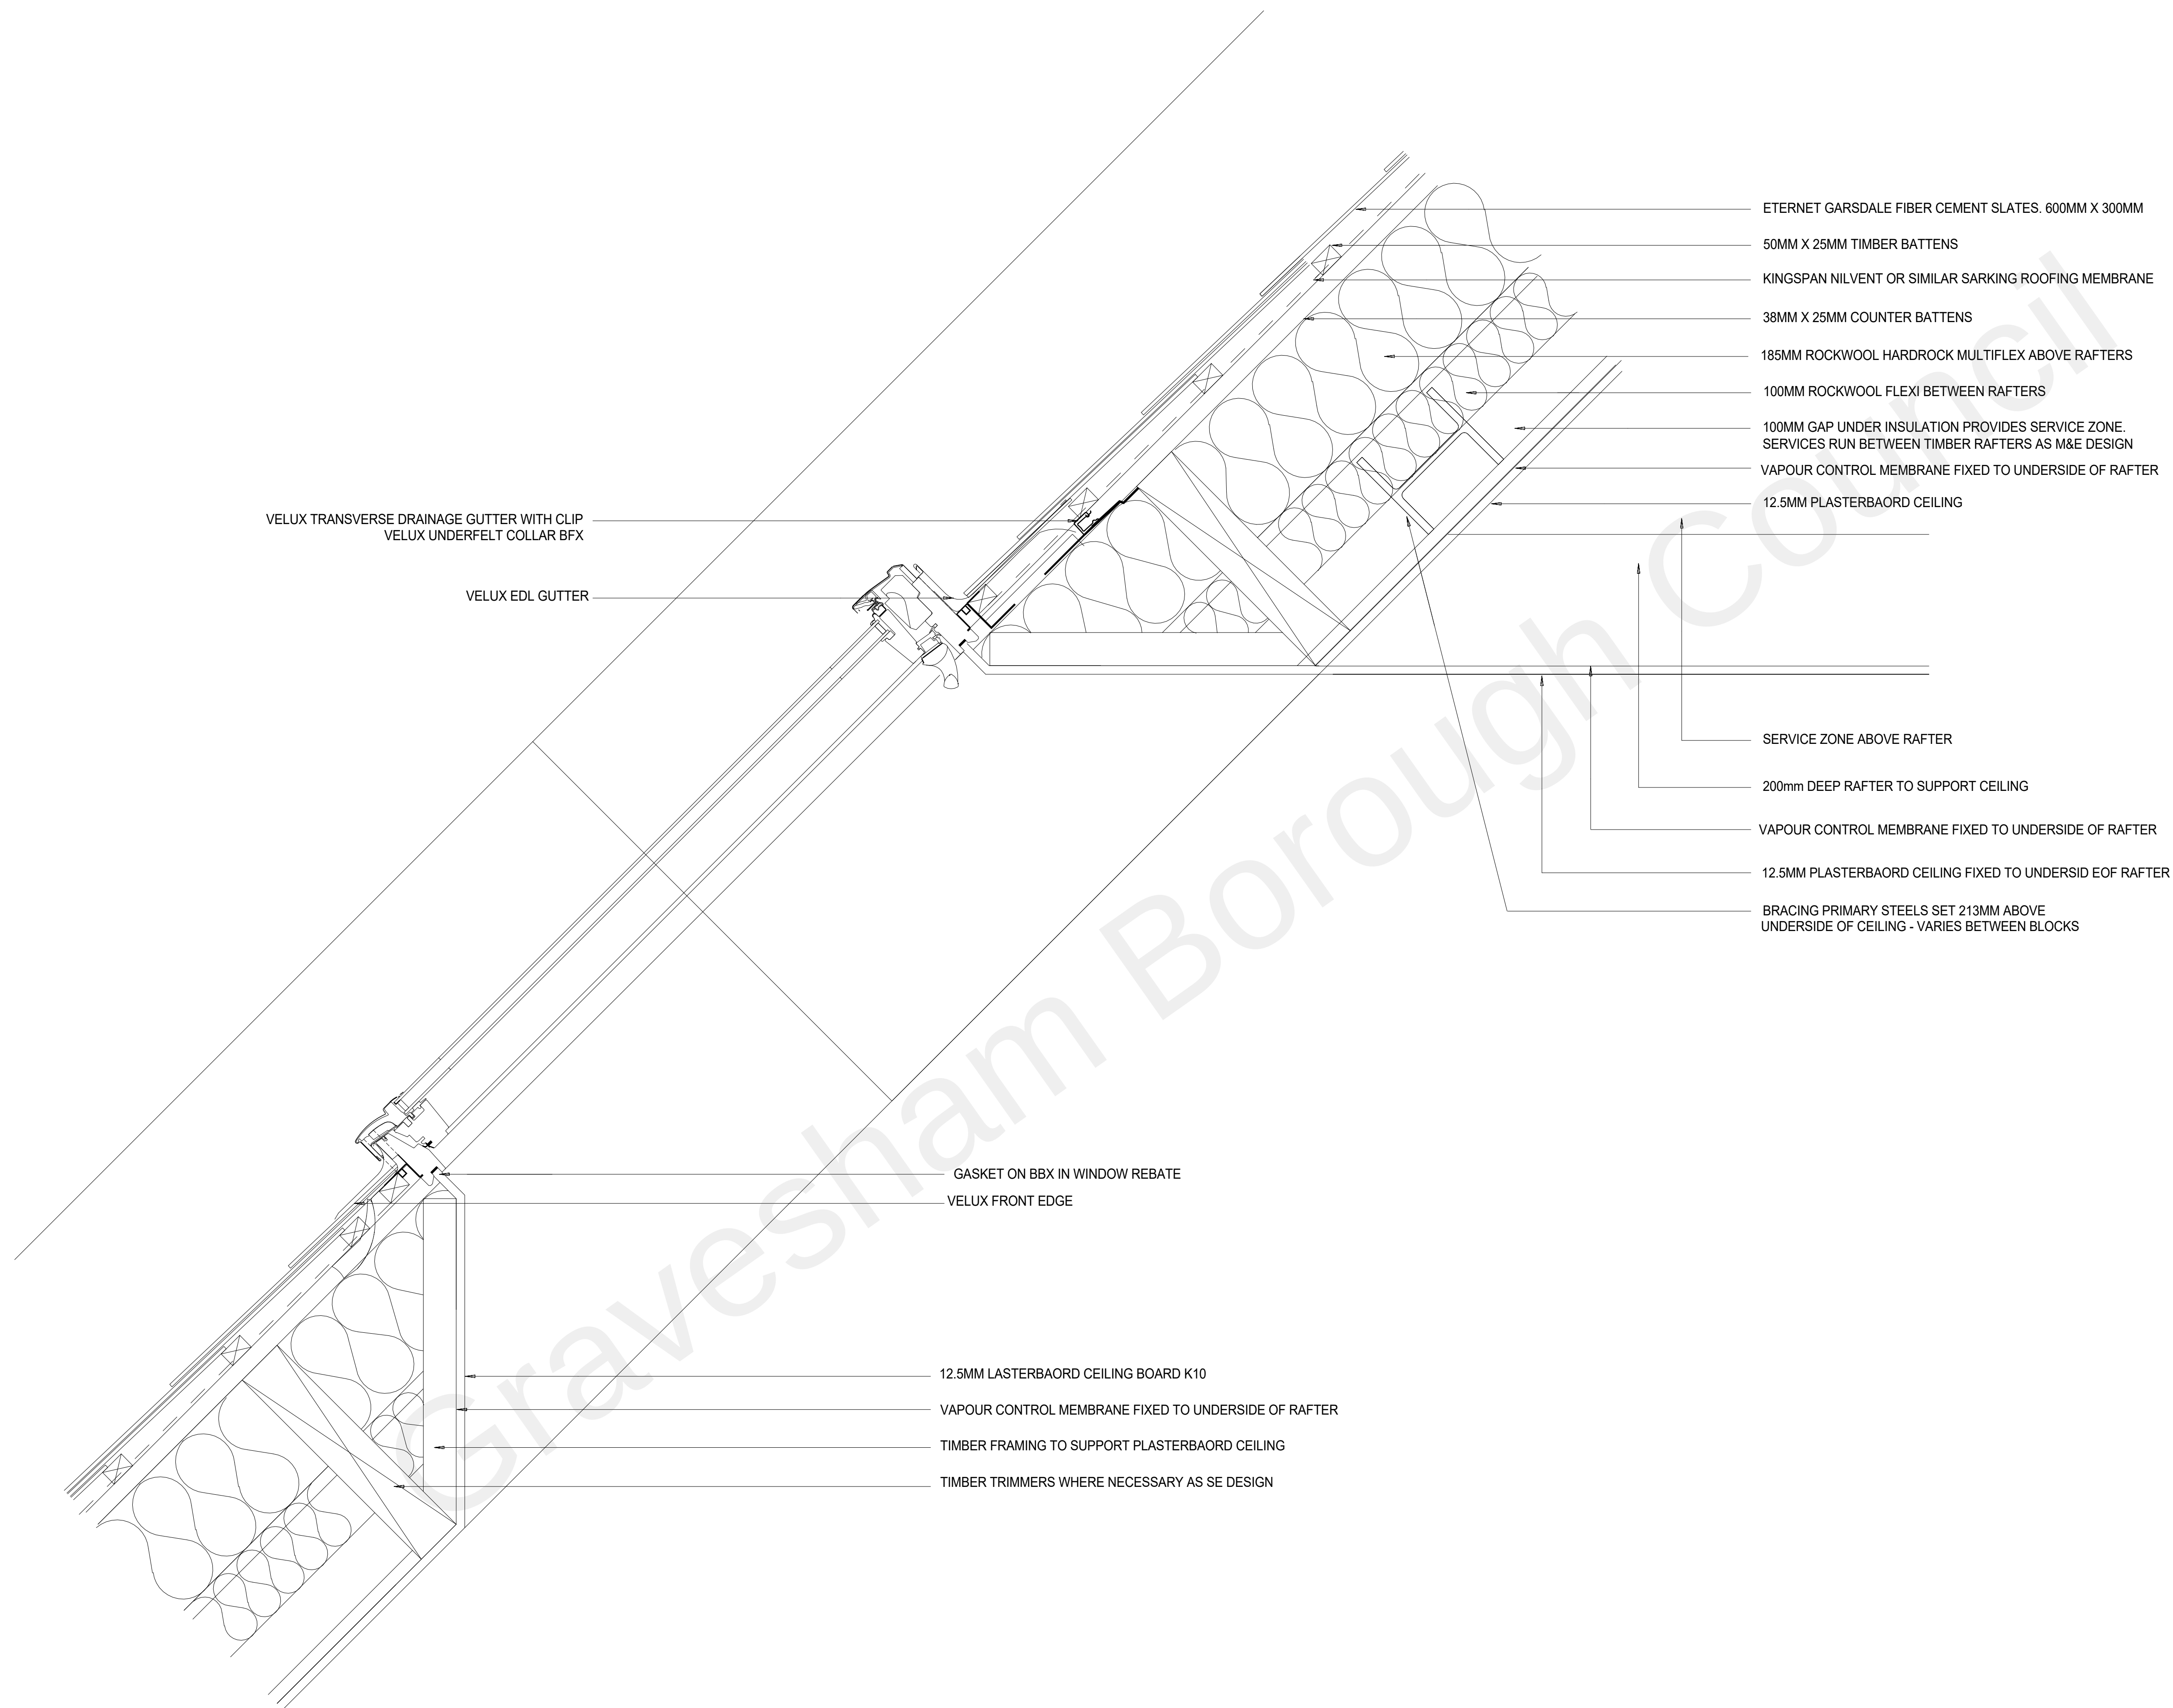

DRAWINGS RECORD

SIGNIFICANT HEALTH AND SAFETY RISKS (UNUSUAL AND DIFFICULT TO MANAGE ONLY)

DO NOT SCALE OFF THIS DRAWING

Client
REEF ESTATES LTD

Consultants
HENRY, G&T, EDC, MANHIRE
WATERMAN, HED, 1ST LINE
DEFENCE, BB7

leslie jones
architecture

Suite 3.02
Grand Union Studios
332 Ladbroke Grove
London W10 5AD

T: 020 7255 1150
F: 020 7255 6700
E: admin@leslie-jones.co.uk

Job Title
THE CHARTER
RIBA STAGE 4/5

Drawing Title

PITCHED ROOF TILE - VELUX DETAIL

1:5 @A1 12/18/20 Author LP

project	originator	volume	level	type	role	number
3732 -	LJA -	ZZ -	ZZ -	DR -	A -	27111

A5 CONTRACTUAL ISSUE		
revision:	code	description:
	C02	SCALE BAR ADDED