




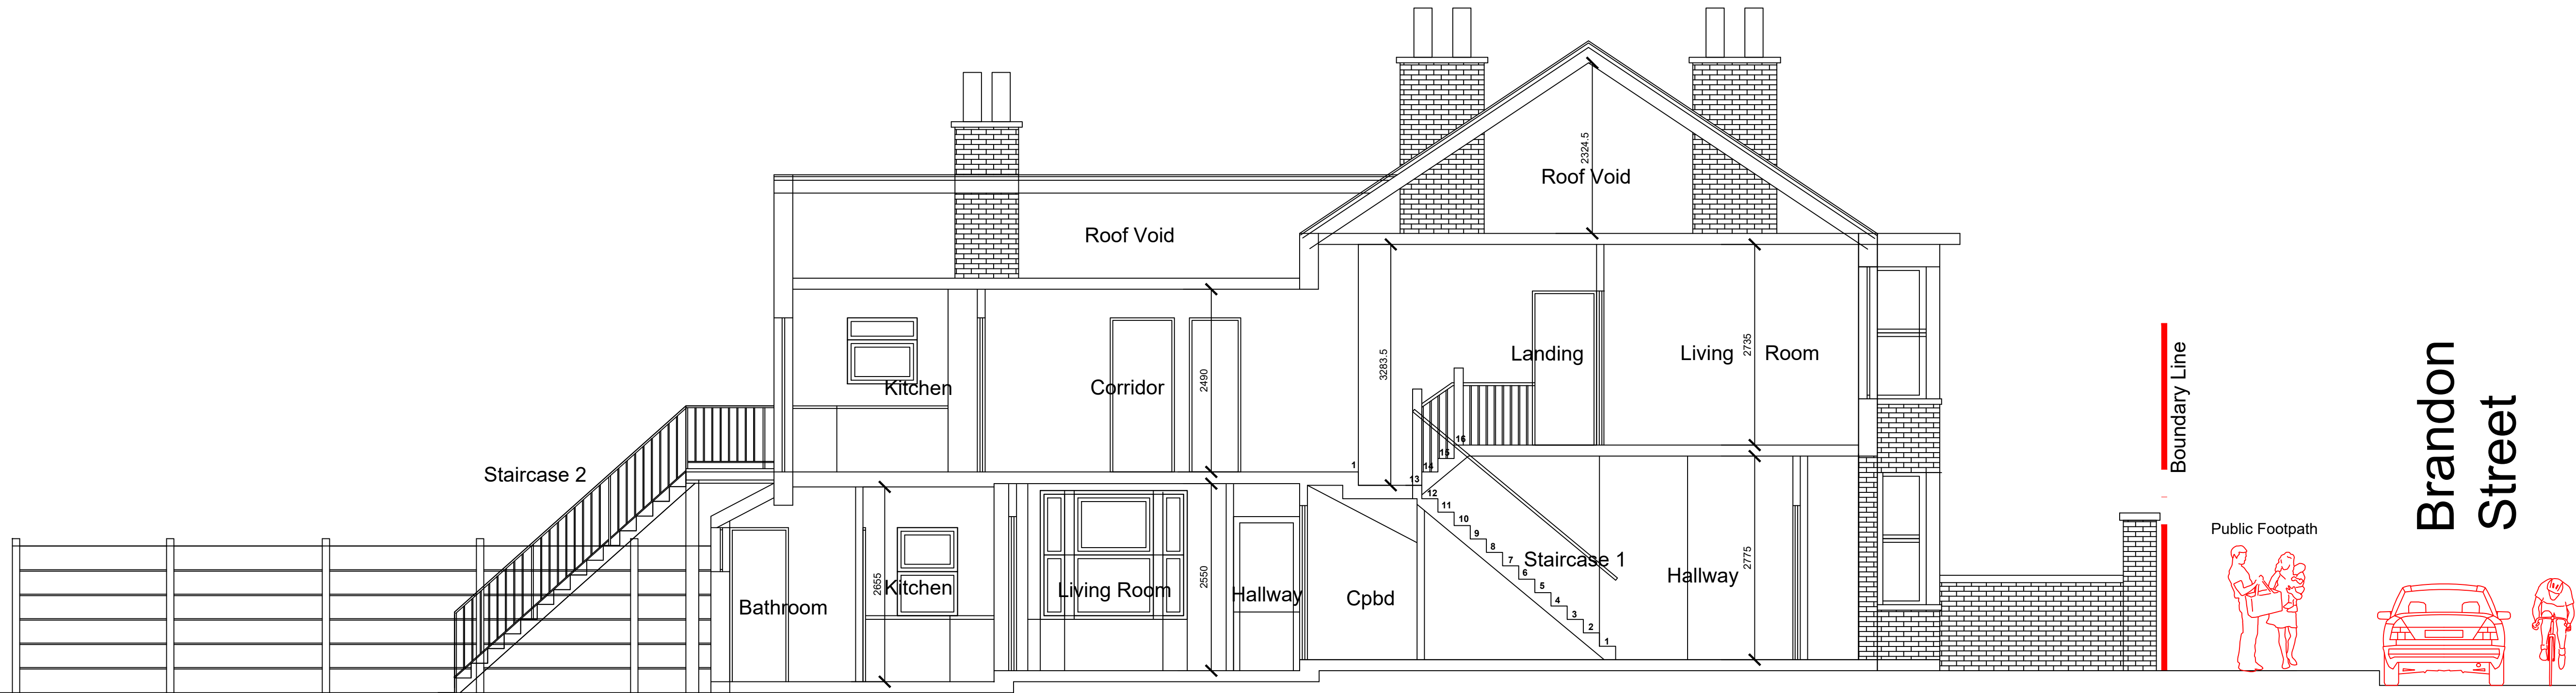

No 36 Brandon Street
Existing Section A-A

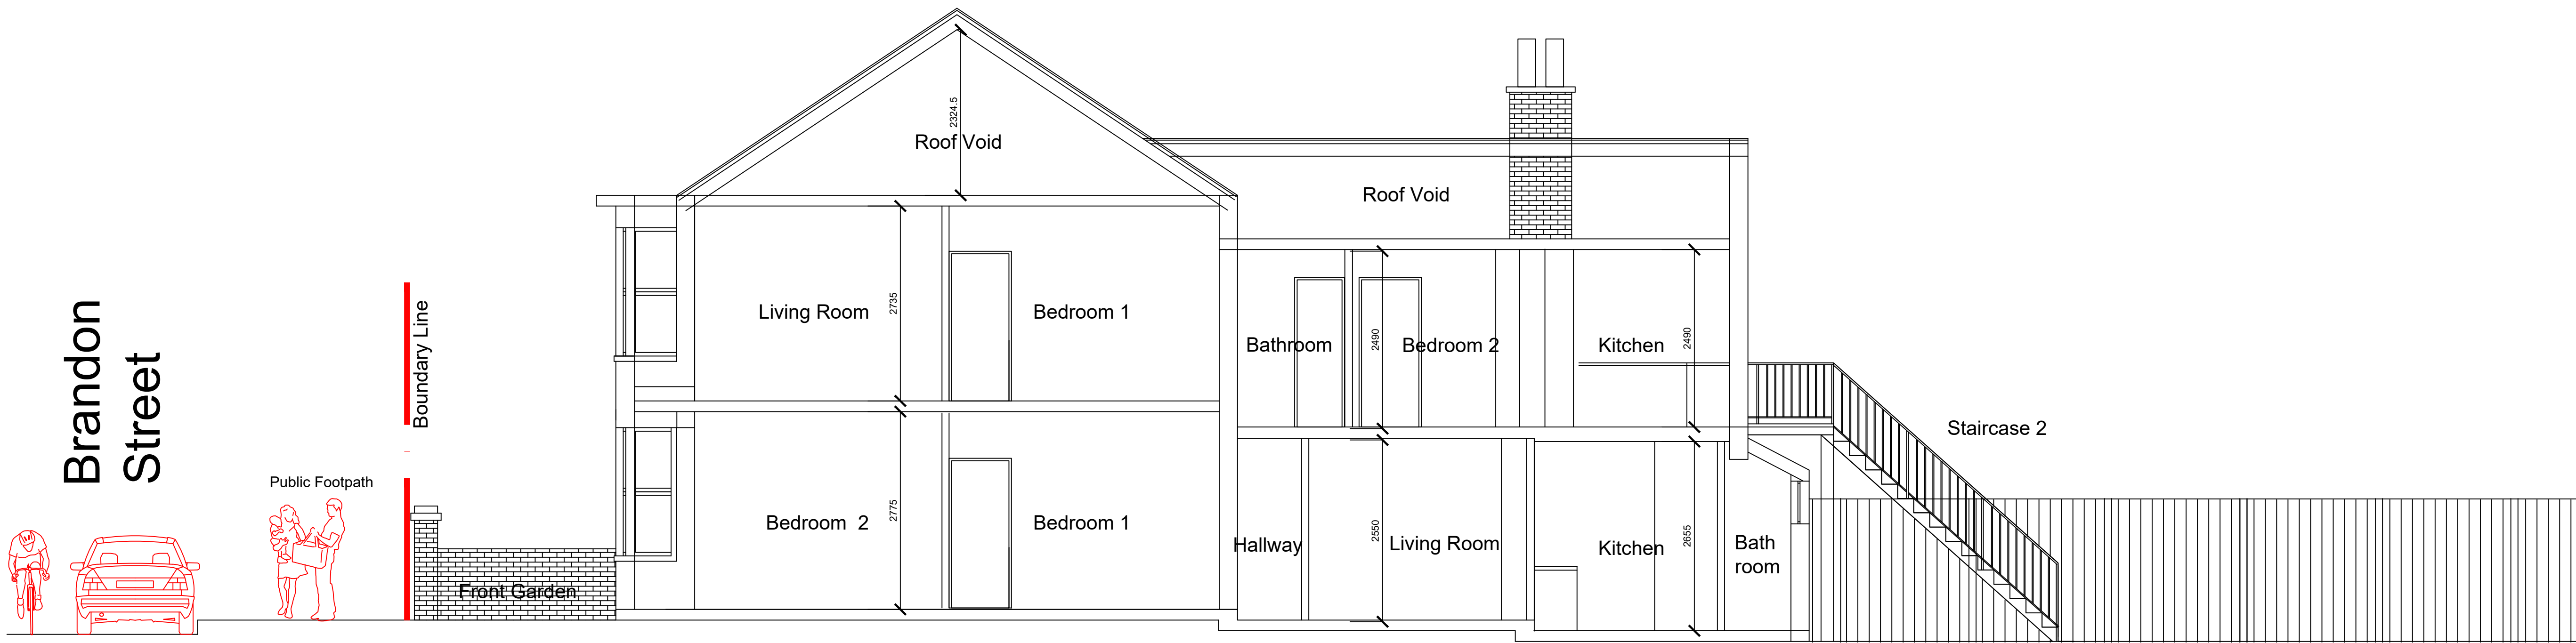

No 36 Brandon Street
Existing Section B-B

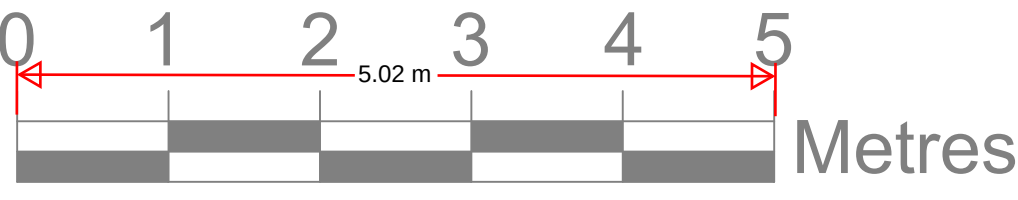

Planning

.Double.Edge.
.Architects.
Design . Development . Consulting

Copyright Double Edge Architects Ltd		Registered in England and Wales	
Company Reg No 12154670			
* All dimensions to be checked on site and any discrepancies to be reported immediately to contract administrator for further instructions.			
** The contractor is responsible for all setting out and must check dimensions on site before work is put in hand.			
36 Brandon Street		Job No.	
Gravesend		2407	
DA11 0PL		Dwg No.	Rev.
title		004	*
Existing Sections A-A and B-B			
Date	Drawn	Check	Status
May 2024	B.A	B.A	Planning
Size		Scale	
A1		1:50	
Tel: Creative Designer 07941 376 001			