

Key

Existing Surface water

MH

Manhole (existing)

SA

Soakaway (existing)

150mm Pipe (existing)

Proposed Surface Water

MH

Manhole (NEW Surface Water)

IC

Inspection Chamber (NEW Surface Water)

RWP

150mm Pipe (NEW Surface Water)

Existing Foul

MH

Manhole (Existing foul)

150mm Pipe (Existing foul)

Proposed Foul


MH

Manhole (NEW Surface Water)

IC

Inspection Chamber (NEW Surface Water)

150mm Pipe (NEW Surface Water)

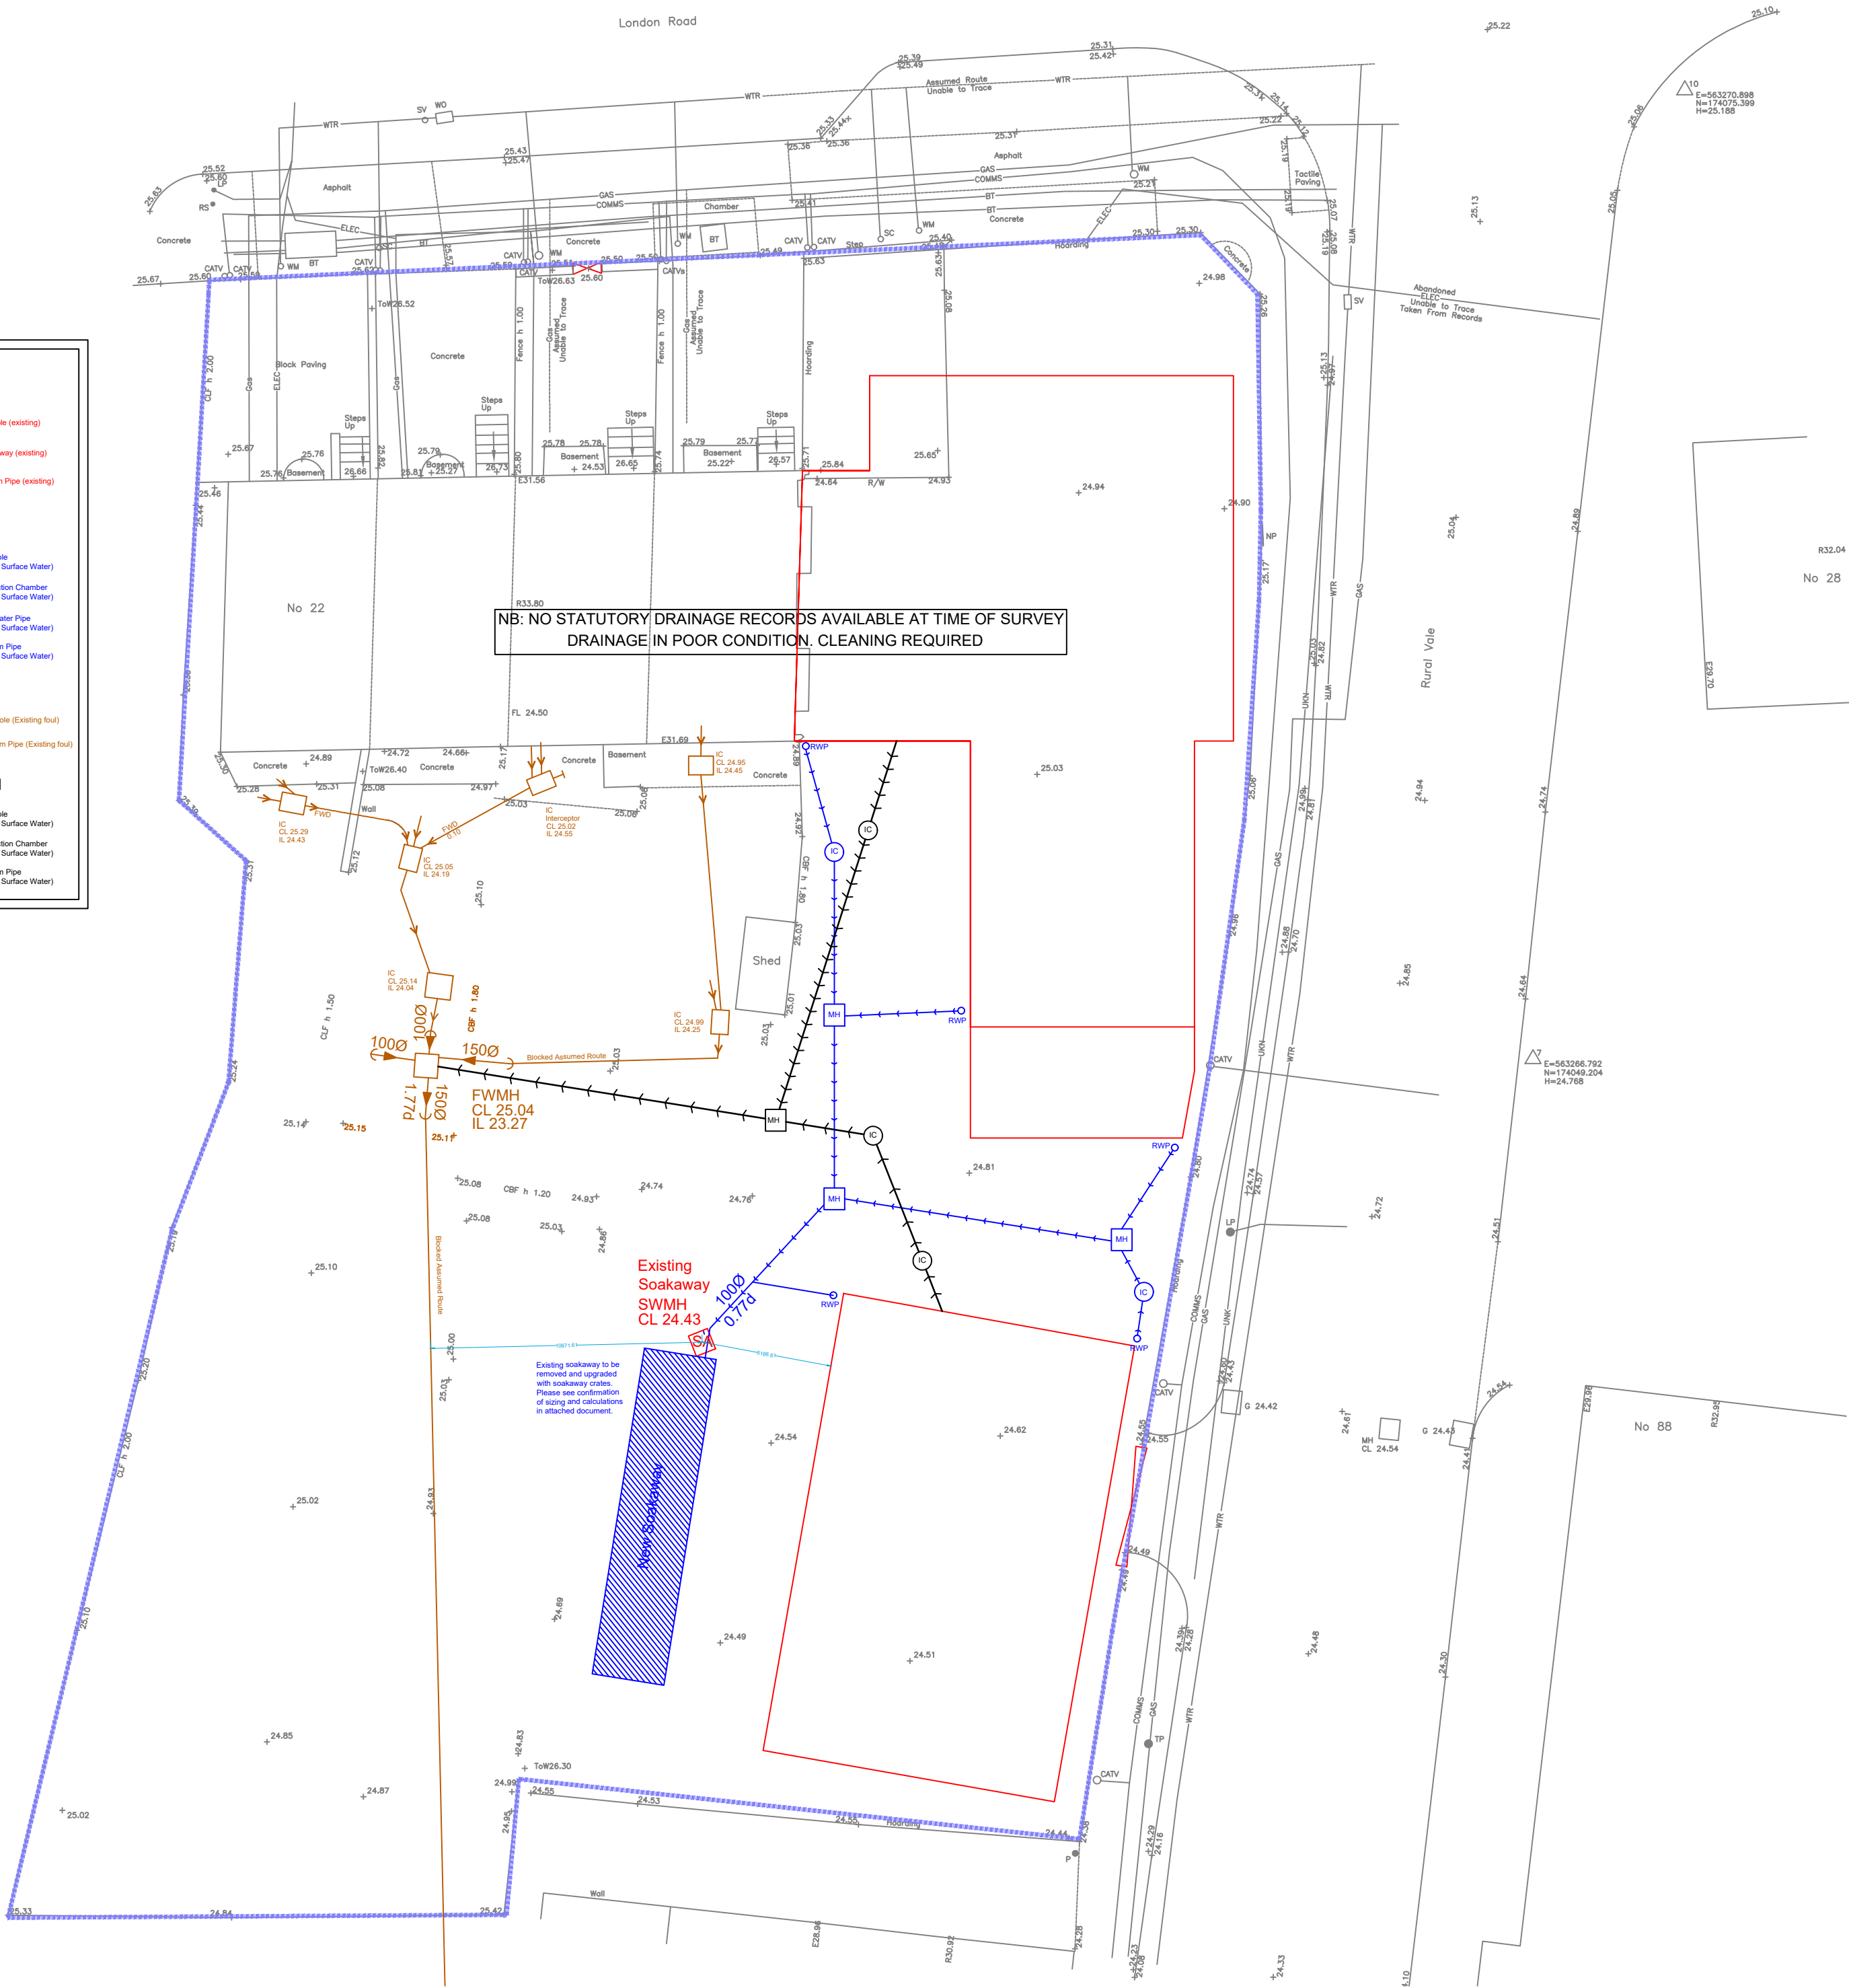

Notes:

- Do not scale from this drawing.
- All dimensions to be verified on site and is in mm.
- Builder to verify all dimensions, heights and levels prior to commencement of work.
- All documents shall be checked to ensure that they are compatible by the contractor before construction commences. In the event of apparent ambiguity or contradiction the engineer and/ or architect shall be notified immediately.
- The contractor in preparing his estimate shall visit the site and acquaint himself with the problems involved.
- The contractor shall issue all statutory notices to the local Authority during progress and completion of works.



A	-	-	-/-/-
REV:	DESCRIPTION:	BY:	DATE:

STATUS: PLANNING



Whitehall Place
47 The Terrace,
Gravesend, Kent
DA12 2DL
01474 247 787
info@GillSterling.co.uk
www.GillSterling.co.uk

SITE:	London Road Rural Vale Gravesend, Kent DA11 9JH
TITLE:	

Existing and Proposed Foul and Surface Water

SCALE AT A2:	DATE: 23.04.25	DRAWN: SS
PROJECT NO: 220803	DRAWING NO: 802	REVISION: A