


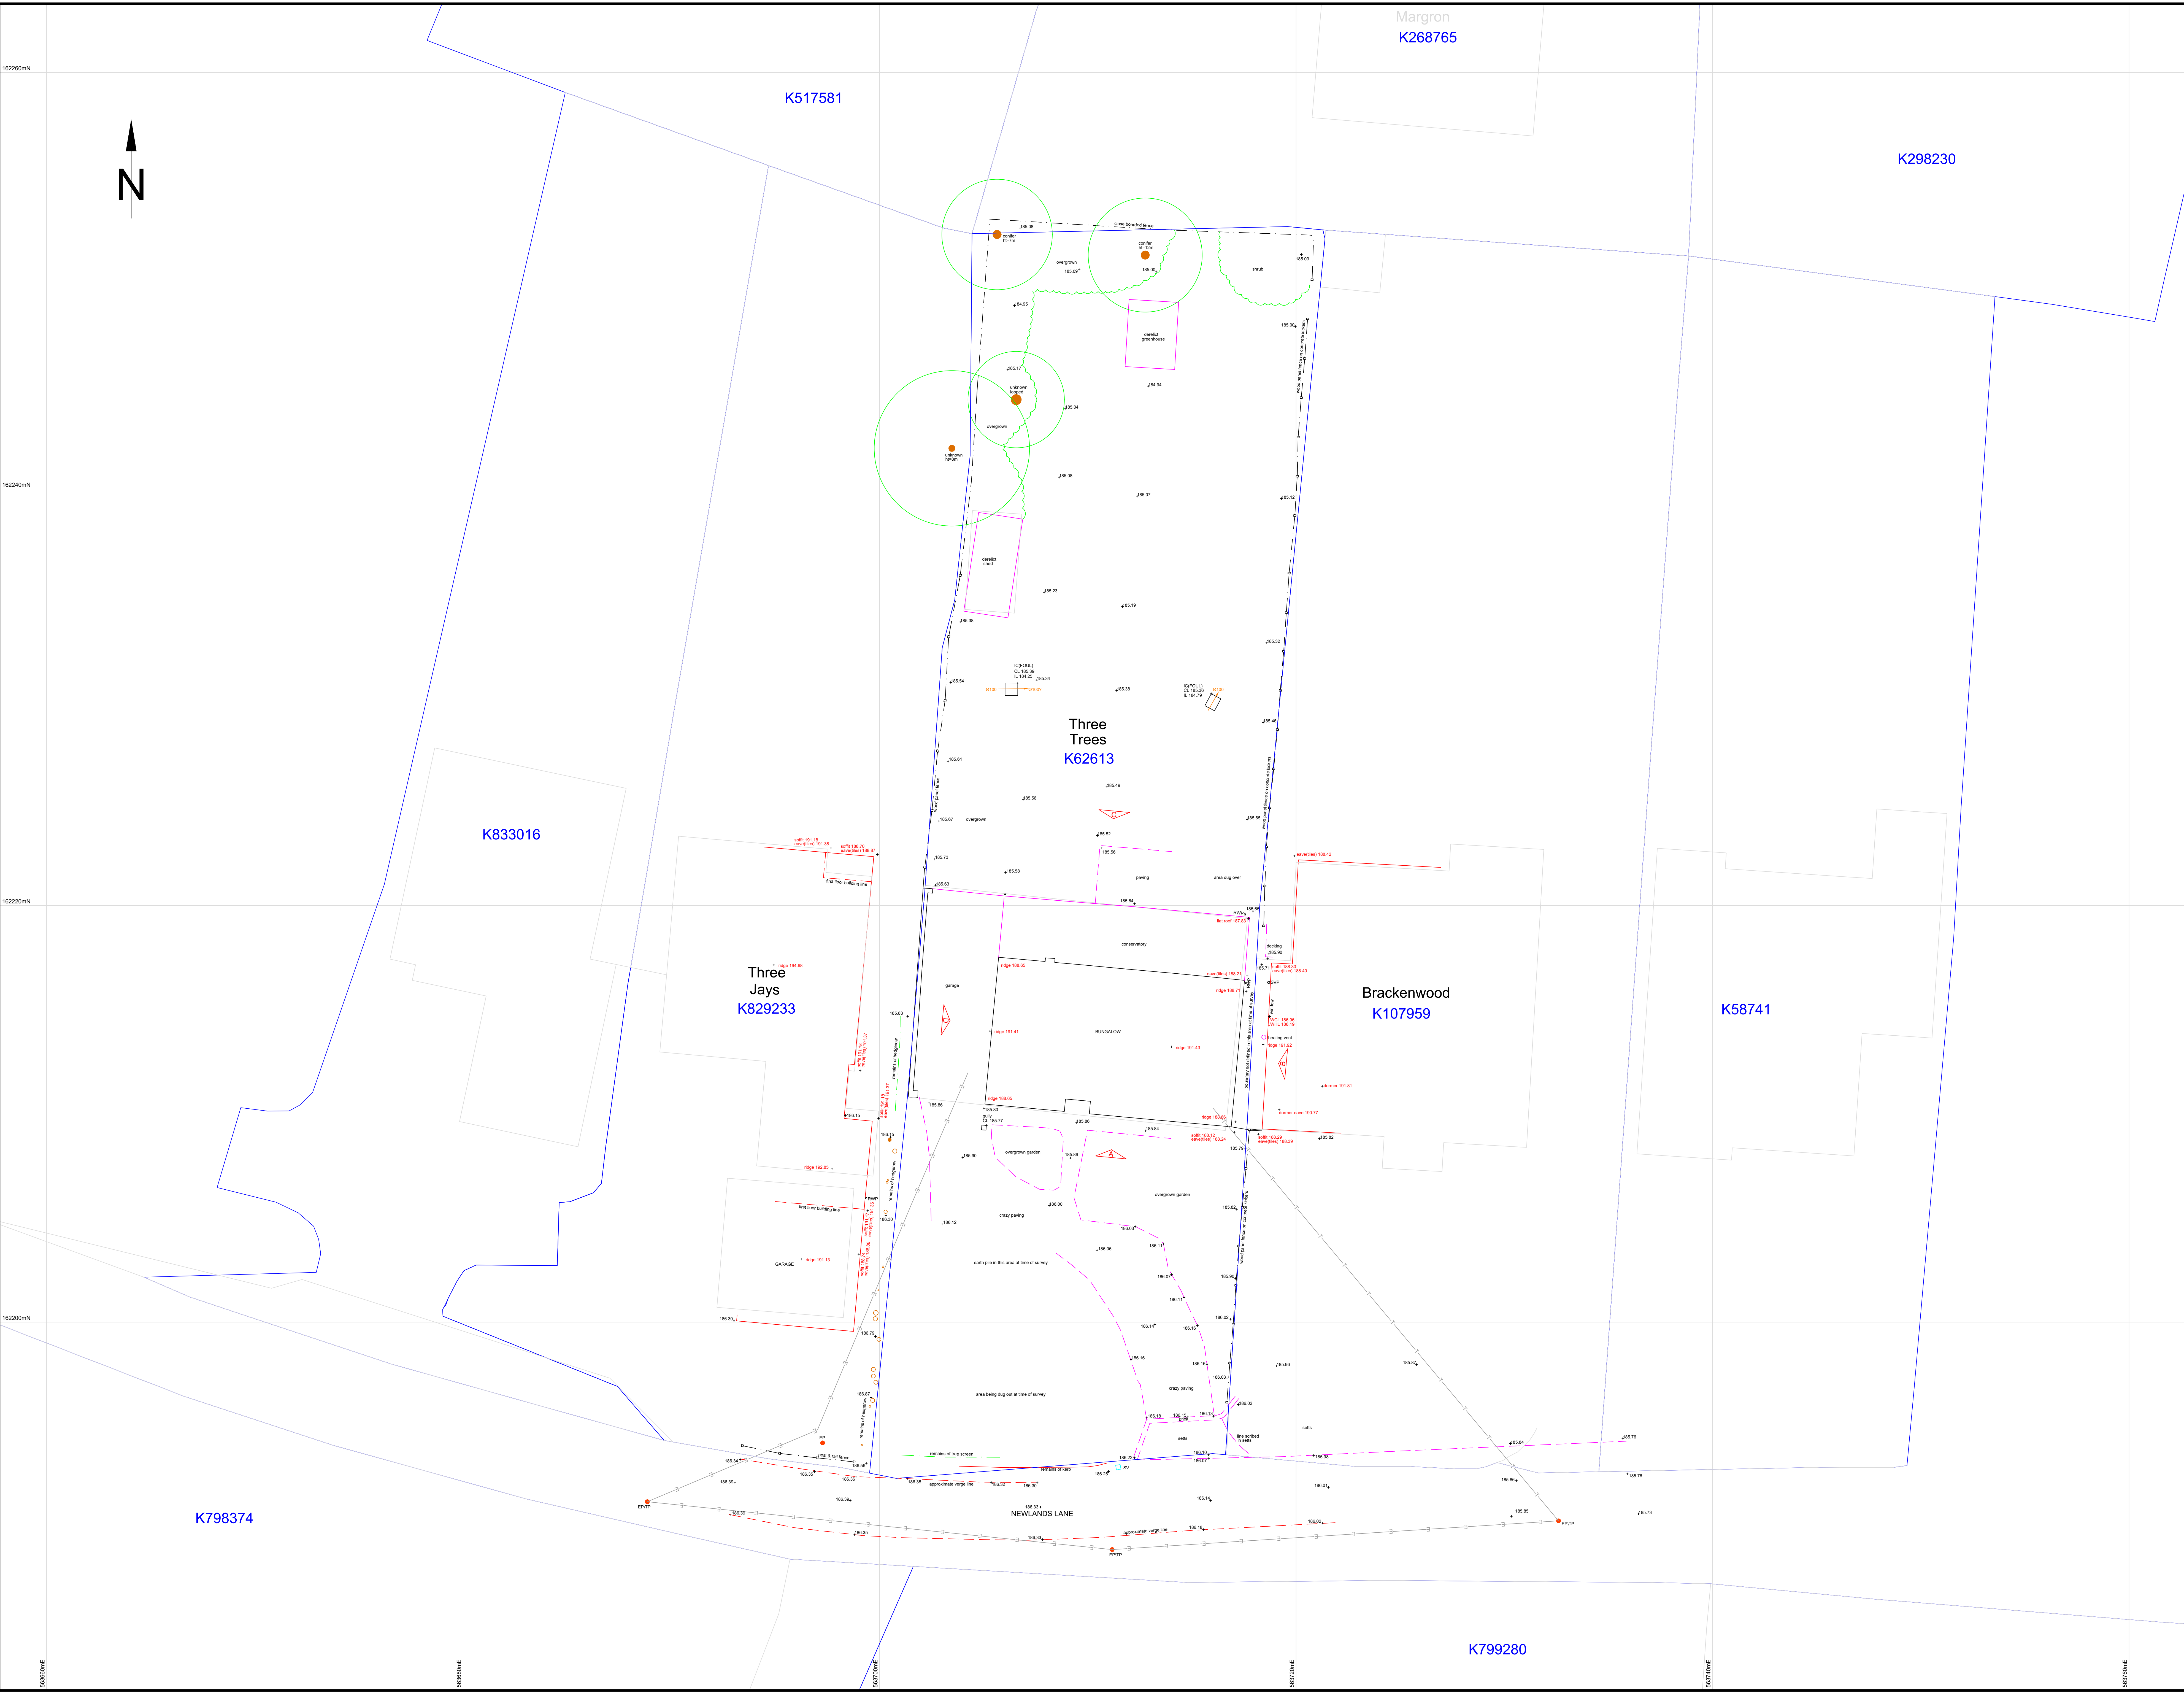

LEGEND

AV	AIR VALVE
B	BOLLARD
BL	BASE LEVEL
CATV	CABLE TV INSPECTION COVER
CL	COVER LEVEL
DP	DOWN PIPE
EIC	ELECTRICAL INSPECTION COVER
EP	ELECTRICITY POLE
FH	FIRE HYDRANT
FL	FLOOR LEVEL
G	GULLY
GIC	GAS SERVICE INSPECTION COVER
IC	INSPECTION COVER
IL	INVERT LEVEL
JB	JUNCTION BOX
LC	LIGHTING COLUMN
MM	MANHOLE COVER
(S)	(S) STORM, (F) FOUL, (C) COMBINED
MK	SERVICES MARKER
P	POST
RE	RODDING EYE
RNP	ROAD NAME PLATE
RS	ROAD SIGN
RWP	RAINWATER PIPE
SC(G)	STOP COCK (GAS)
SC(W)	STOP COCK (WATER)
STN	SURVEY CONTROL STATION WITH LEVEL
SU	STEP UP
SV	STOP VALVE
SVP	SOIL VENT PIPE
THL	THRESHOLD LEVEL
TIC	TELECOM INSPECTION COVER
TOW	TOP OF WALL
TP	TELECOM POLE
WIC	WATER SERVICE INSPECTION COVER
WM	WATER METER
WO	WASH OUT

TREE DESCRIPTION	SPECIES
H=12m	= TREE HEIGHT
Z=60m	= EXTRA INFORMATION

NOTES
1. ALL LEVELS RELATED TO ORDNANCE SURVEY DATUM DERIVED FROM GPS OBSERVATIONS.
2. SURVEY AREA IS RELATED TO ORDNANCE SURVEY DATUM DERIVED FROM GPS OBSERVATIONS WITH A SCALE FACTOR OF 1.
3. NO RESPONSIBILITY CAN BE TAKEN FOR THE INCORRECT IDENTIFICATION OF TREE, HEDGE OR VEGETATION SPECIES.
4. TREE SIZE AND CANOPY SPREADS HAVE BEEN SHOWN TO SCALE AND WHERE POSSIBLE THE EXTENT OF TREE CANOPIES HAVE BEEN SURVEYED.

Prepared from Ordnance Survey digital map data © Crown copyright March 2020. All rights reserved.
Land Registry Digital Data shown in BLUE
Ordnance Survey Digital Data shown in GREY
(Please note that the Land Registry digital data is supplied 'as is'. This should not be used to show a boundary dispute and should always be taken with any queries about boundaries in this area.)

ANISURVEYS Ltd
3 Sleigh Road, Slurry, Kent, CT2 0HR
Tel: 01227 710319
email: anis@anisurveys.co.uk
www.anisurveys.co.uk

Drawing Title
TOPOGRAPHICAL SURVEY OF LAND AT
THREE TREES, NEWLANDS LANE, MEDHAM, KENT, DA13 0RD

Client
DIRECT-ORRYWALL LTD

Drawing Number
1

Original Sheet Size and Scale
A0 AT 1:100

Drawn By
A. NICHOLSON

Date
13th April 2020

Cad Filename
THREE TREES MEDHAM FINAL.dwg

Revision