
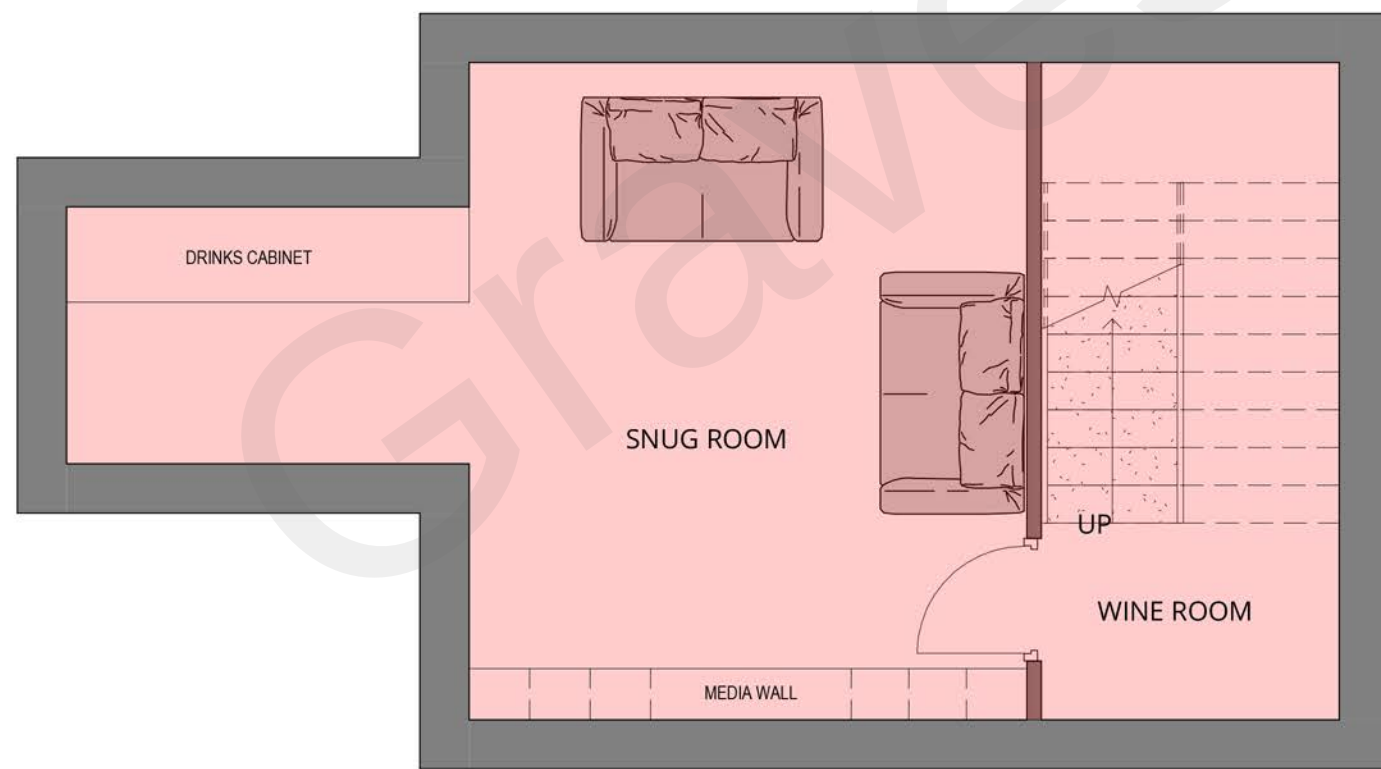


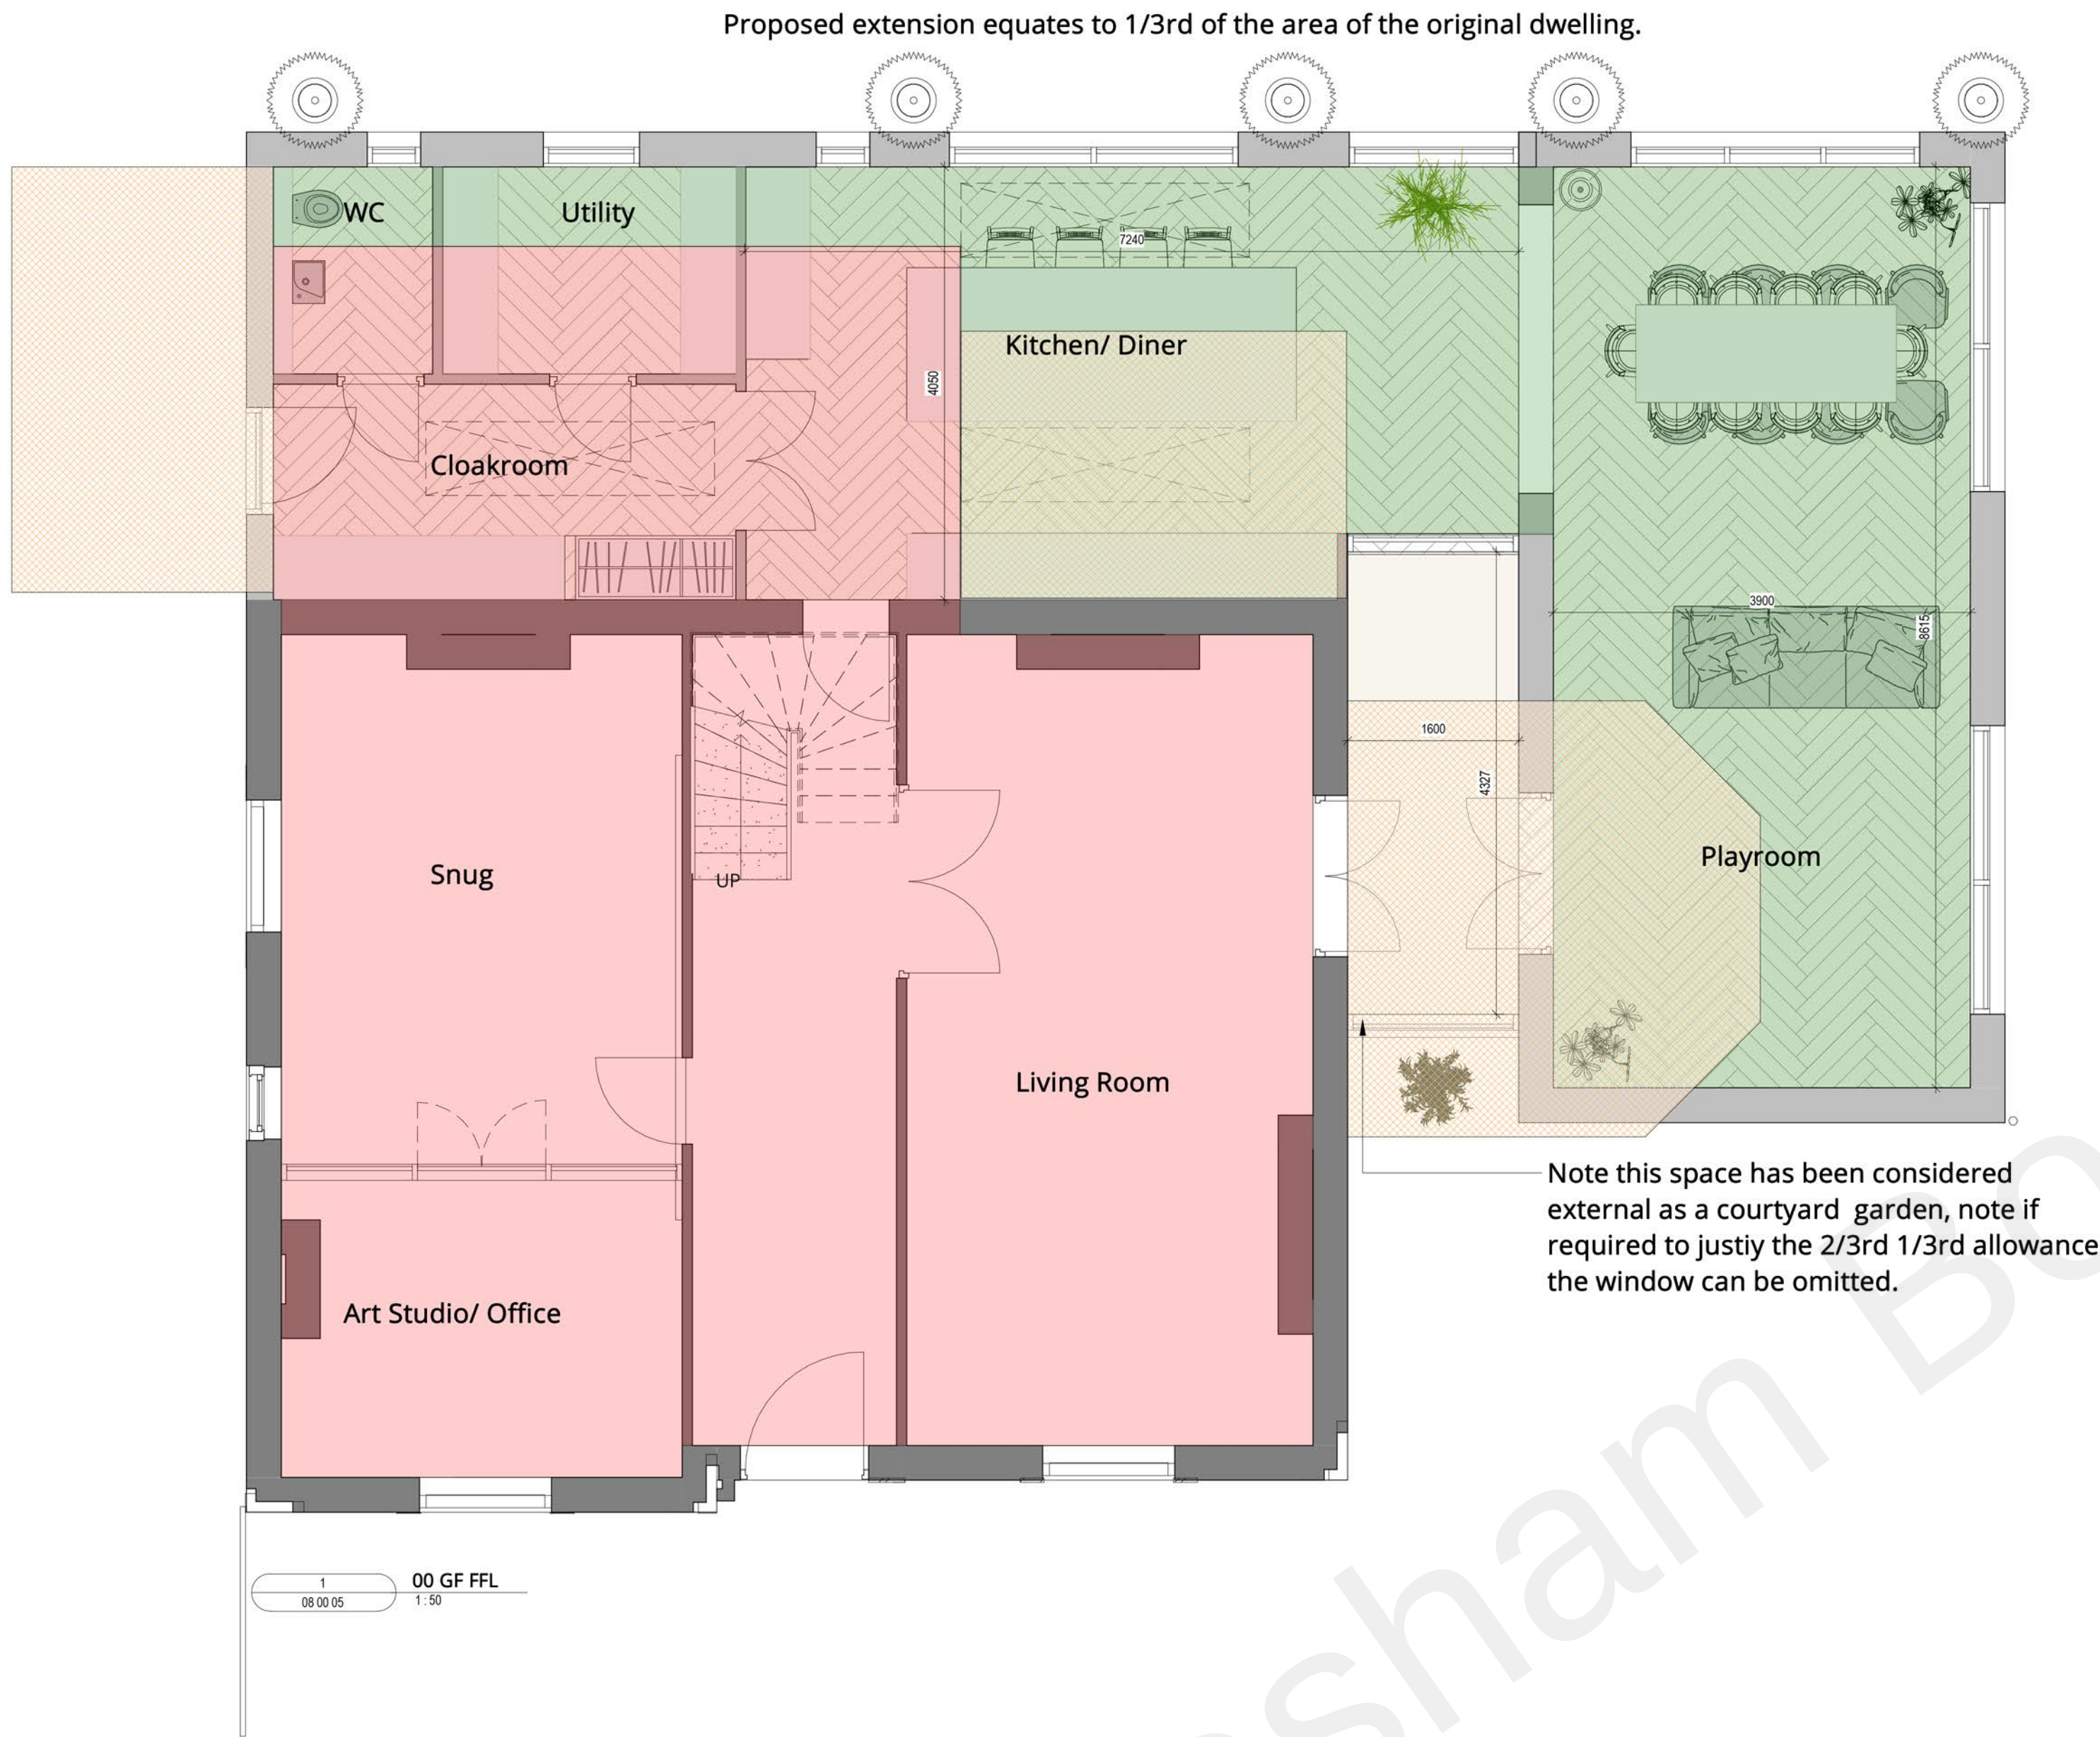

EXISTING GIA SHOWN IN RED:

GROUND FLOOR: 97.7^{M2}

FIRST FLOOR 74.3^{M2}

BASEMENT FLOOR 29.5^{M2}

TOTAL AREA EQUATES TO 201.5^{M2}

PROPOSED GIA SHOWN IN GREEN:

GROUND FLOOR: 59.5^{M2}

FIRST FLOOR 40.6^{M2}

TOTAL AREA EQUATES TO 100.1^{M2}

EXTENSIONS IN ORANGE TO BE REMOVED.

Revision	Description	Date
000	Issued for Comment	07/08/2022

SK ARCHITECTURE

Client
Mr and Mrs West

Project
Cherry Hay, Meopham

Drawing
Original Dwelling layout in red overlay, with proposed in green, illustrating 1/3rd 2/3rd guidance compliance

Scale	Date
1:50 @ A1	07/08/2022

Project No.	Drawing No.	Revision
126	SKA CH 08 00 05	D00

PLANNING

SCALE 1:100
SCALE 1:1
0m 1m 2m 4m 6m 8m 10m
0mm 10mm 20mm 40mm 60mm 80mm 100mm