


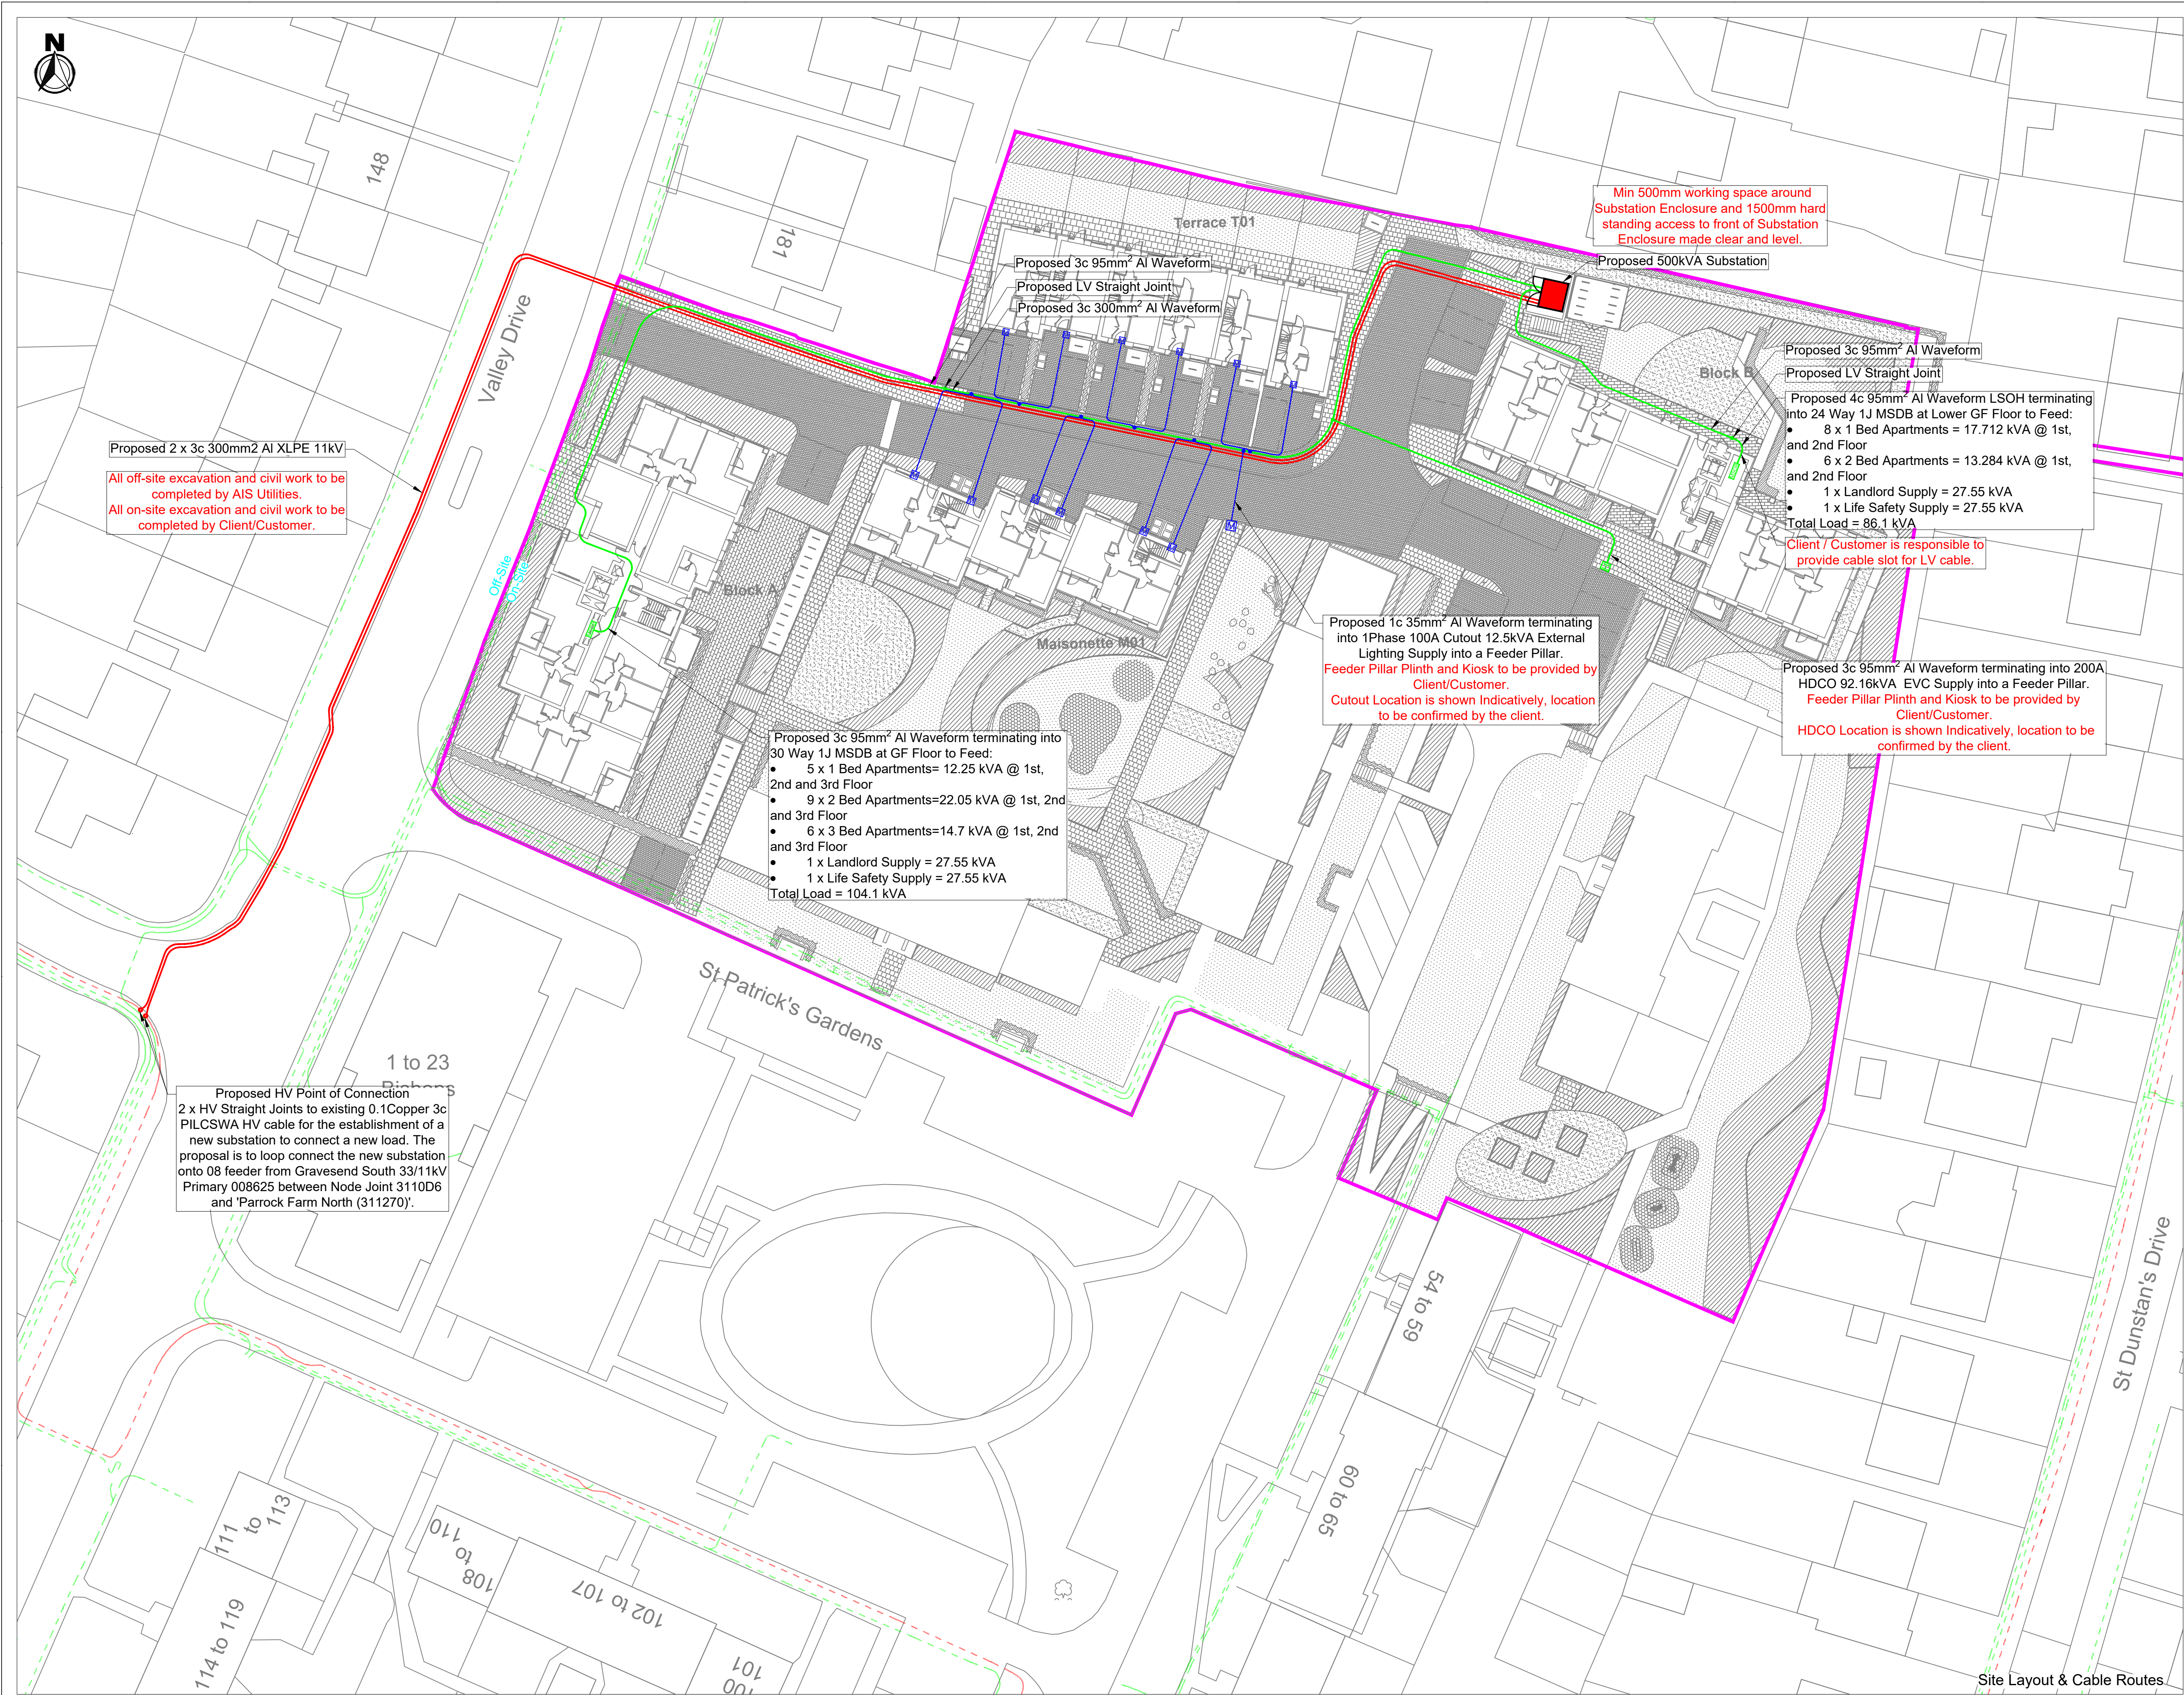

- Site Ownership Boundary
- Existing Substation Location
- Proposed Substation Location
- Existing DNO HV Cable
- Proposed HV Cable Route
- Proposed HV Point of Connection
- HV Metering
- Existing DNO LV Cable
- Proposed LV Cable Route
- Proposed LV Point of Connection
- Heavy Duty Cut Out
- 400A rated, 2-Way Link Box
- LV Breech/Straight/Pot End joint
- LV Service Termination Cubicle
- LV Service Breech Joint
- 1 Ph Service Cut-Out Location
- 3 Ph Service Cut-Out Location

FOR TENDER
PURPOSES ONLY

1	Plan Amended	14/05/2025	AH
0	First Issue	22/03/2025	AH
REV	AMENDMENT	DATE	BY
 AIS UTILITIES END TO END SOLUTIONS AIS Utilities, 1 Landor Rd, London, SW9 9RX			
Client		Oakwood Building Contractors	
Project		AIS2113	
Title		St Patricks Gardens and St Columbas Close, Gravesend, DA12 4AJ	
Drawn By	AH	Checked By	AR
Scale	1:300	Sheet No.	1/1
Drawn No.	T-AIS2113-ESTIMATING PLAN		Rev
Drawing Status	For Information Only		