
Gravesham Borough Council

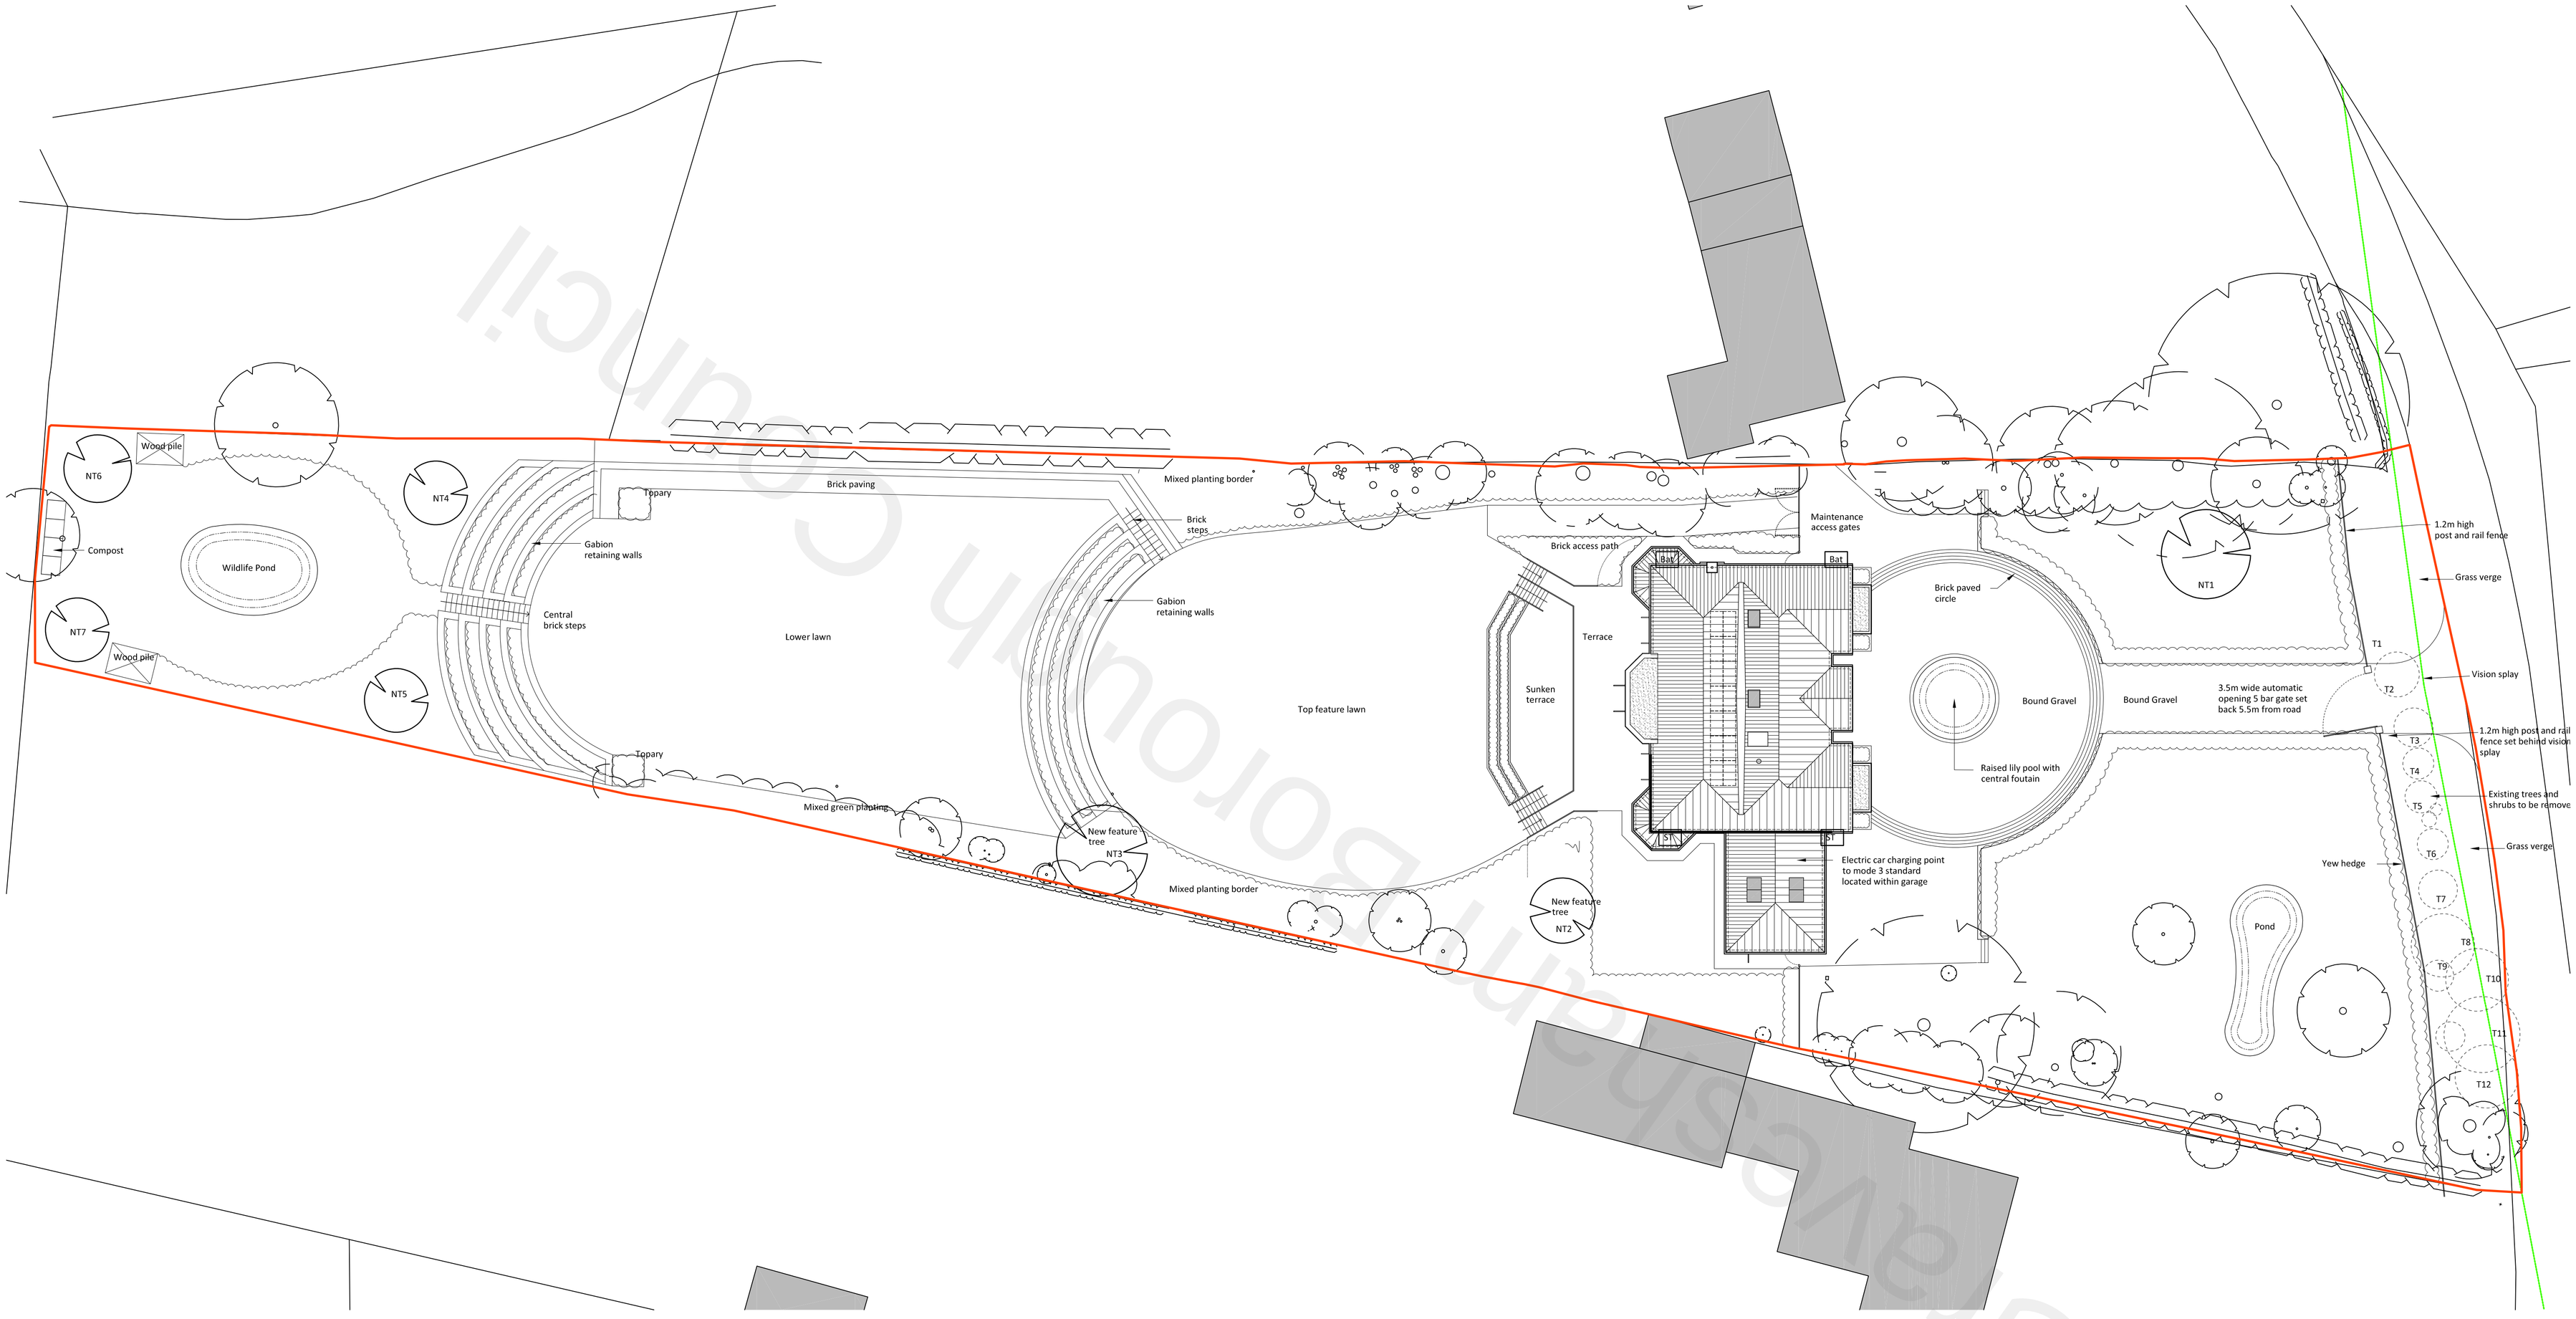

Proposed Block Plan
1:200

Key

Bat	Integrated Bat box
ST	Sparrow terrace
NT1-NT3	New feature Trees
NT4-NT7	New Fruit Trees

Refer to separate detailed landscape plan

Trees to be removed (T1-T12) Refer to topographical survey drawing 22/04A

T1 - Bay ht 6m
T2 - Pampus ht 2m
T3 - Palm ht 2m
T4 - Palm ht 2m
T5 - Un ht 2m
T6 - Cyp ht 3m
T7 - Cyp ht 3.5m
T8 - Cyp ht 4m
T9 - Un ht 3m
T10 - Ash ht 6m
T11 - Un ht 6m
T12 - Holly ht 6m

Graham Simpkin Planning
2 The Parade, Ash Road, Hartley
Longfield, Kent DA3 8BG
Tel: 01474 703705
www.grahamsimpkinplanning.co.uk
Email: webmail@grahamsimpkinplanning.co.uk

Project Title: Long Acre, Pear Tree Lane, Shorne Kent DA12 3JT		Job No: 3568
Drawing Title: Proposed Block Plan	Drawing No: 11	Revision: A 13.01.2023
Date: 27.10.2022	Drawn by: DA	Checked by: SC
Scale: 1:200 @ A1	Note: Rev A: Gate set back 5.5m from edge of road.	

0 2 4 6 8 10 12 metres
1:200
N