


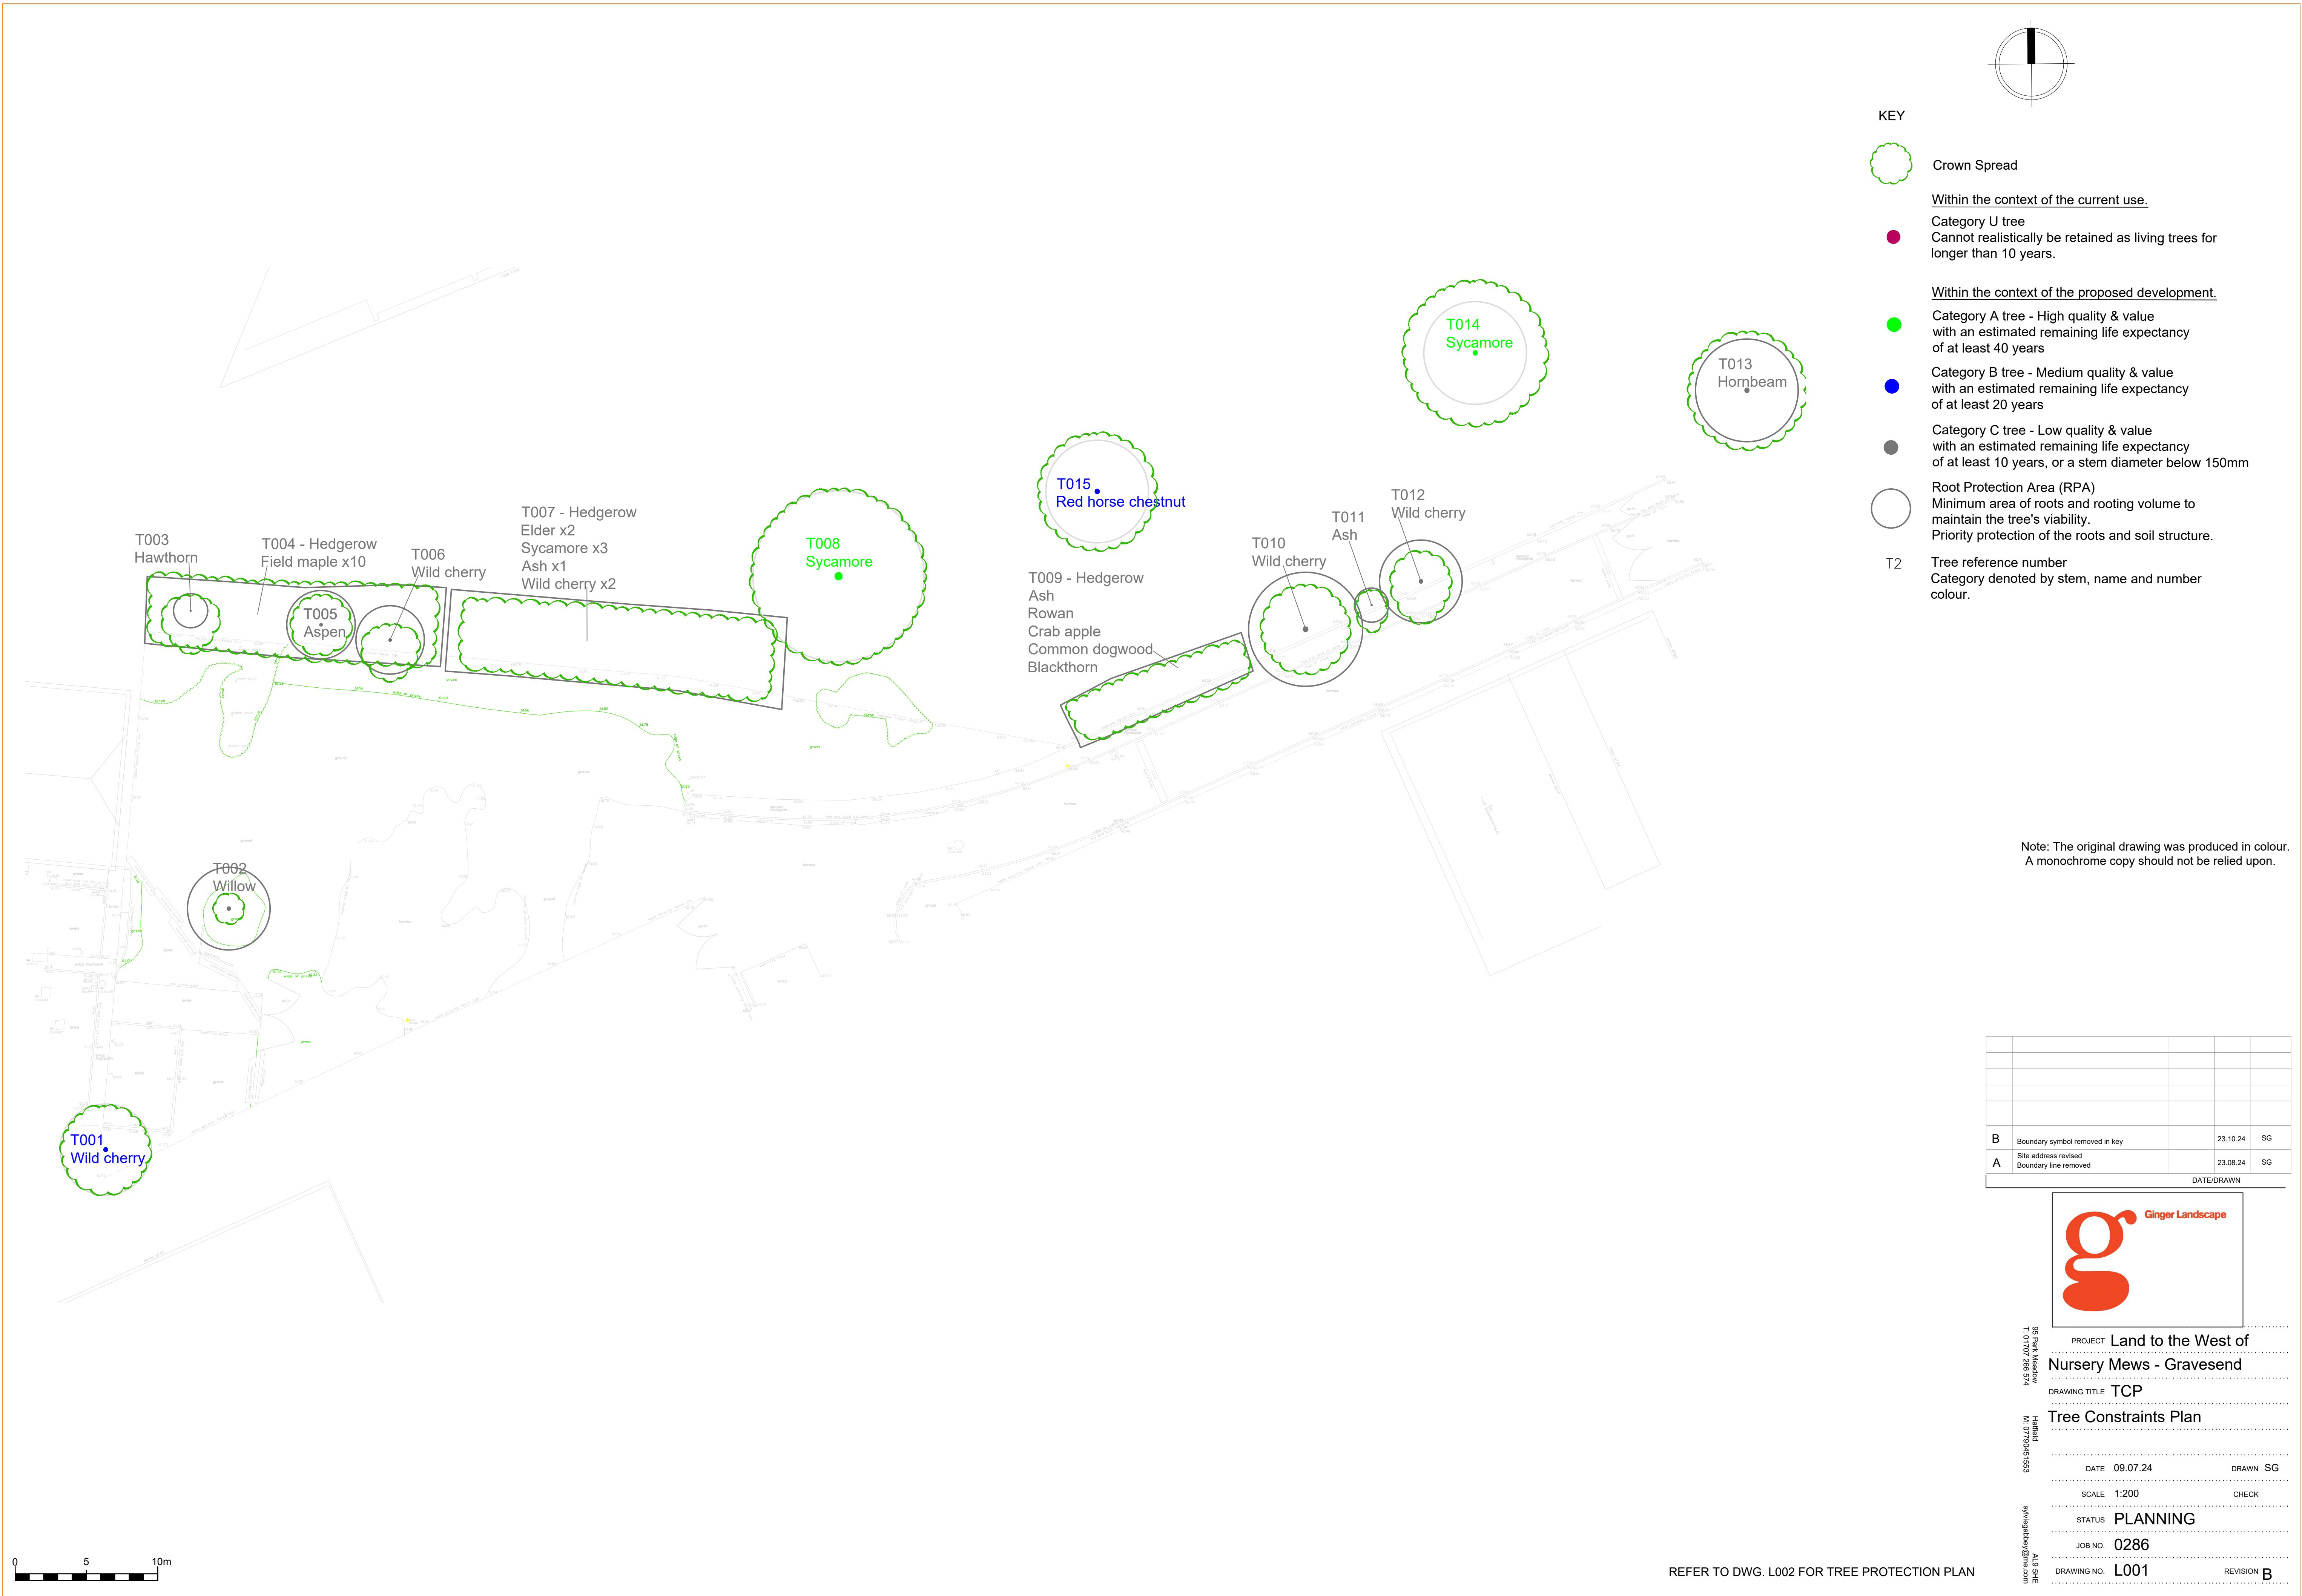

B	Boundary symbol removed in key	23.10.24	SG
A	Site address revised	23.08.24	SG
A	Boundary line removed	23.08.24	SG
DATE/DRAWN			



PROJECT	Land to the West of		
Nursery Mews - Gravesend			
DRAWING TITLE	TCP		
Tree Constraints Plan			
DATE	09.07.24	DRAWN	SG
SCALE	1:200	CHECK	
STATUS	PLANNING		
JOB NO.	0286		
DRAWING NO.	L001	REVISION	B

REFER TO DWG. L002 FOR TREE PROTECTION PLAN