



- KEY
- Crown Spread
 - Within the context of the current use.
 - Category U tree
Cannot realistically be retained as living trees for longer than 10 years.
 - Within the context of the proposed development.
 - Category A tree - High quality & value with an estimated remaining life expectancy of at least 40 years
 - Category B tree - Medium quality & value with an estimated remaining life expectancy of at least 20 years
 - Category C tree - Low quality & value with an estimated remaining life expectancy of at least 10 years, or a stem diameter below 150mm
 - Root Protection Area (RPA)
Minimum area of roots and rooting volume to maintain the tree's viability.
Priority protection of the roots and soil structure.
 - T2 Tree reference number
Category denoted by stem, name and number colour.
 - Tree Protection Fencing with a clearly signed 'Construction Exclusion Zone' (CEZ)

C	Updated to show 6 unit scheme	23.10.24	SG
B	Site address revised Protective fencing layout revised further to comments Notes omitted Boundary line removed	23.08.24	SG
A	Key revised	06.08.24	SG
DATE/DRAWN			

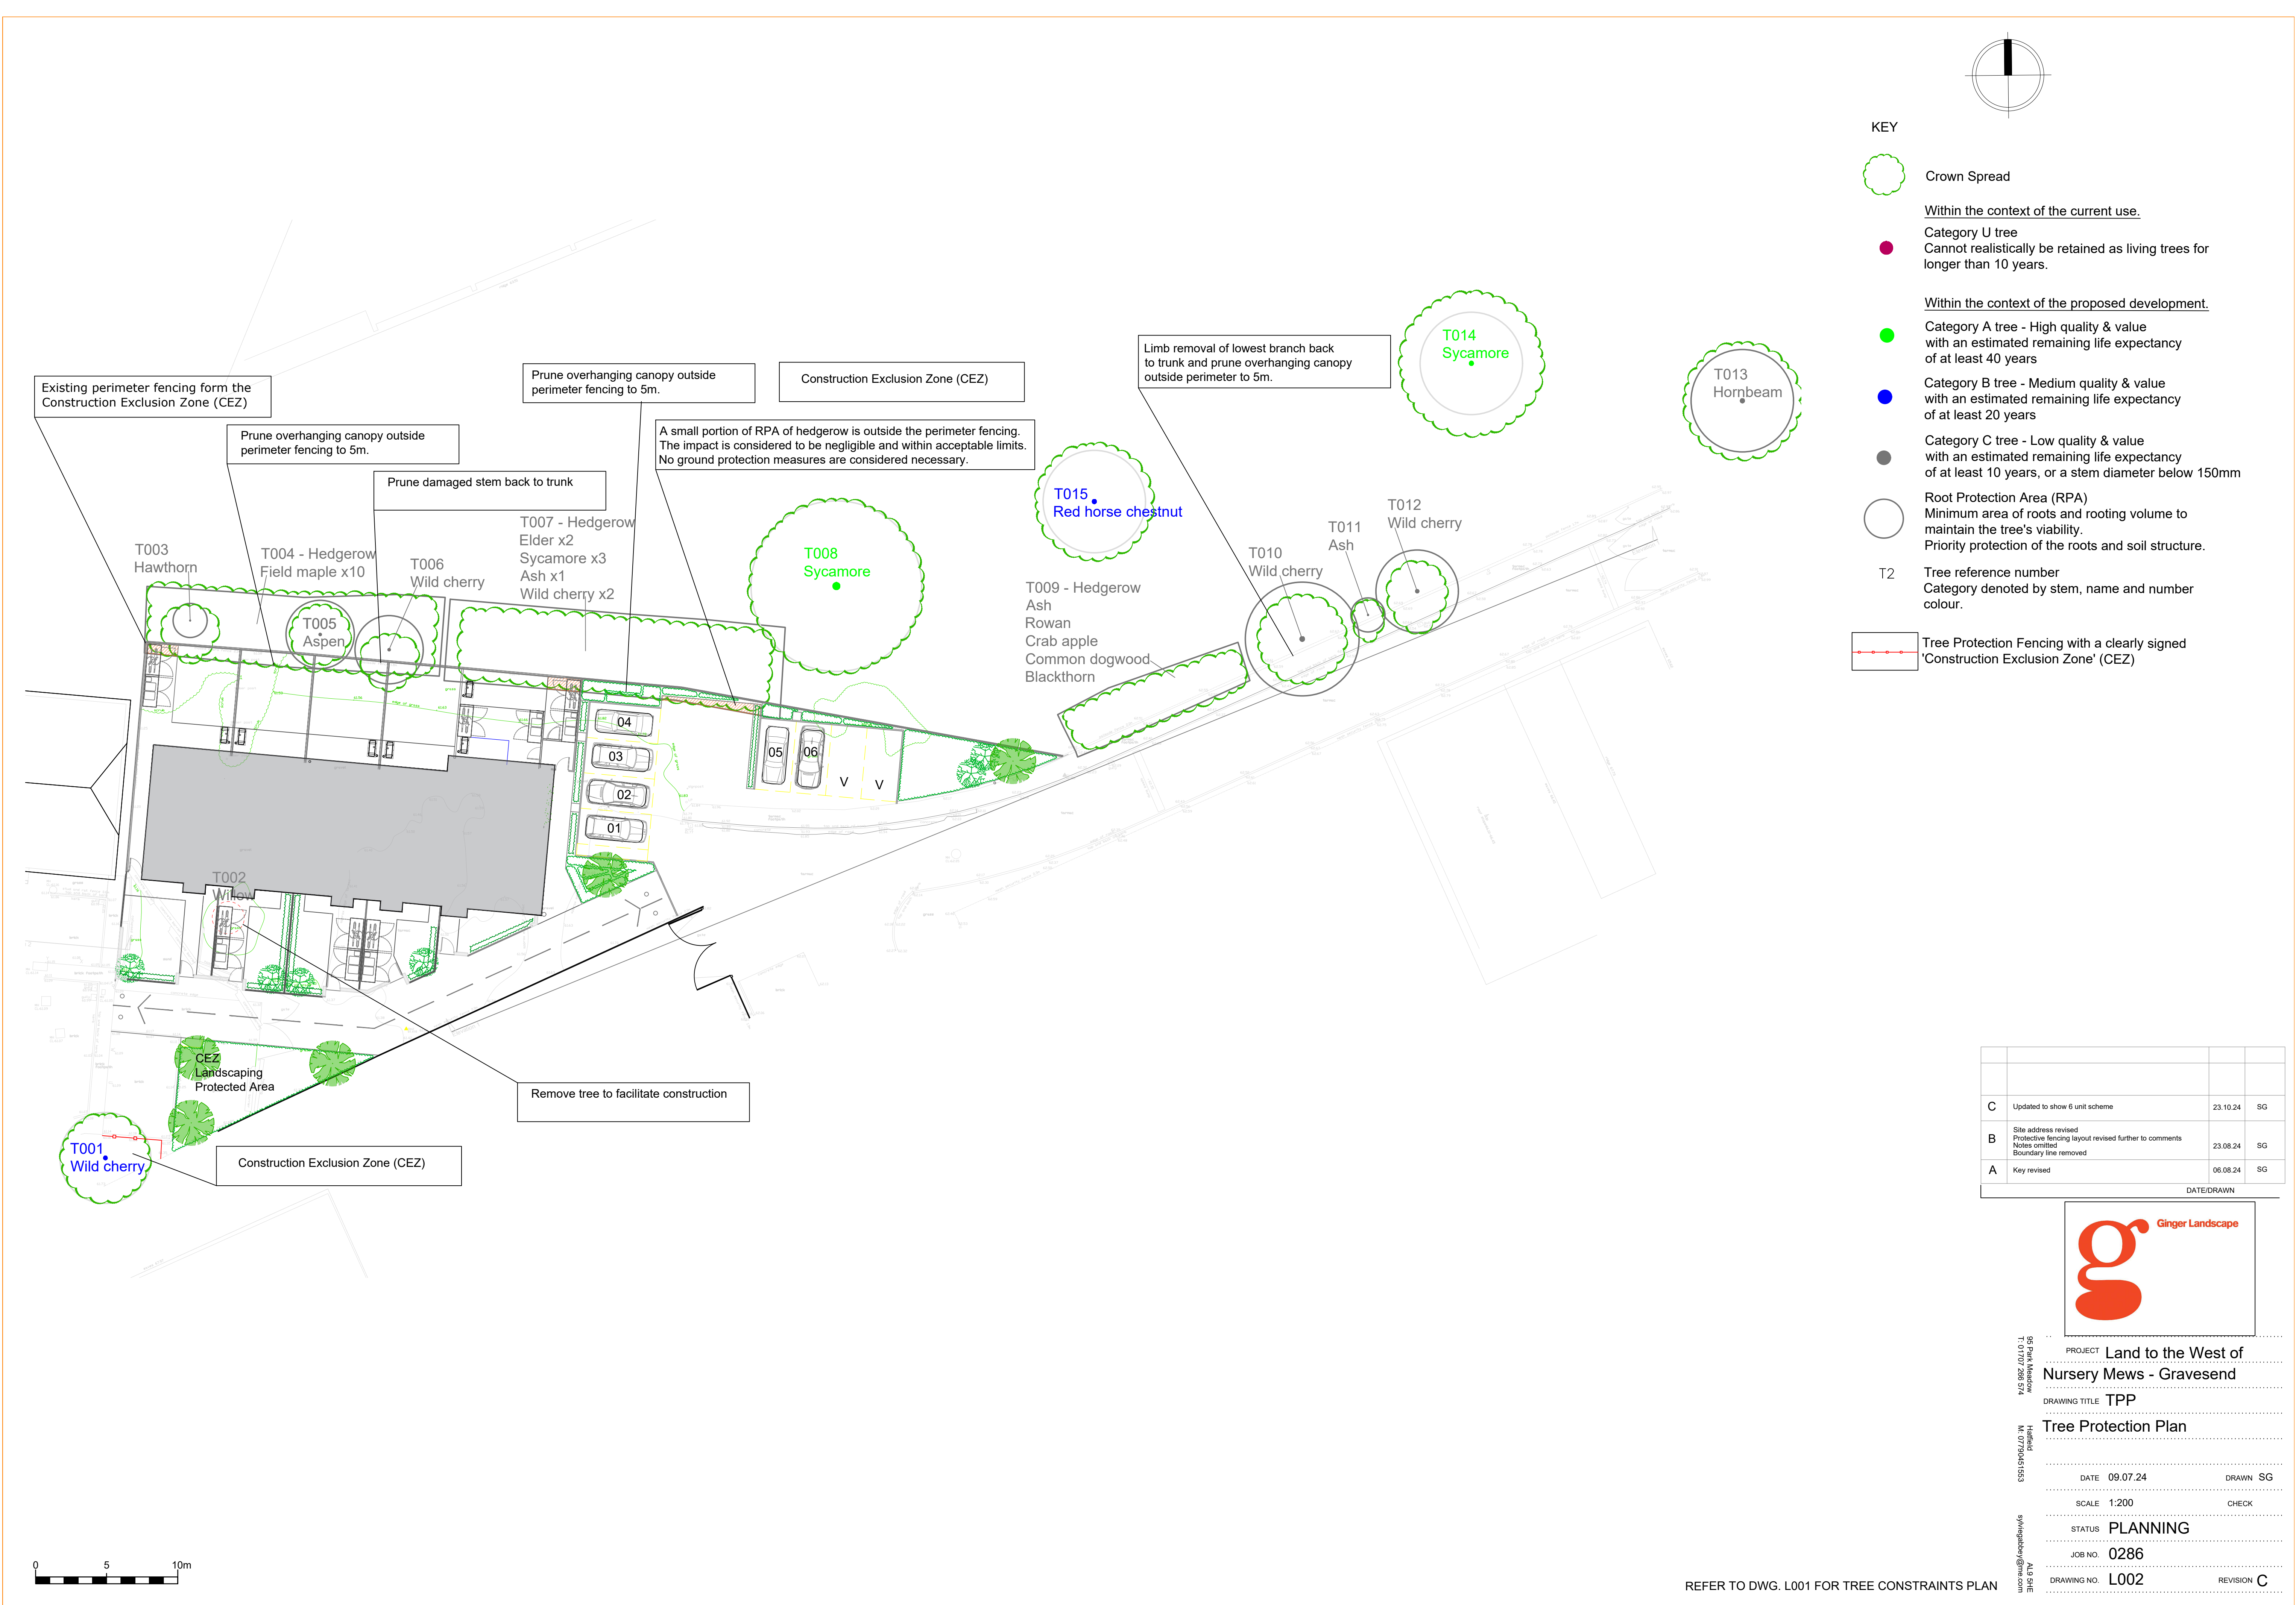

55 Park Meadow T: 01707 266 974 Halsfield M: 07790451553 syngelabey@me.com AL9 SHE	PROJECT	Land to the West of Nursery Mews - Gravesend		
	DRAWING TITLE	Tree Protection Plan		
	DATE	09.07.24	DRAWN	SG
	SCALE	1:200	CHECK	
	STATUS	PLANNING		
	JOB NO.	0286		
	DRAWING NO.	L002	REVISION	C

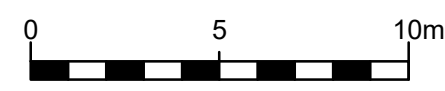

REFER TO DWG. L001 FOR TREE CONSTRAINTS PLAN