


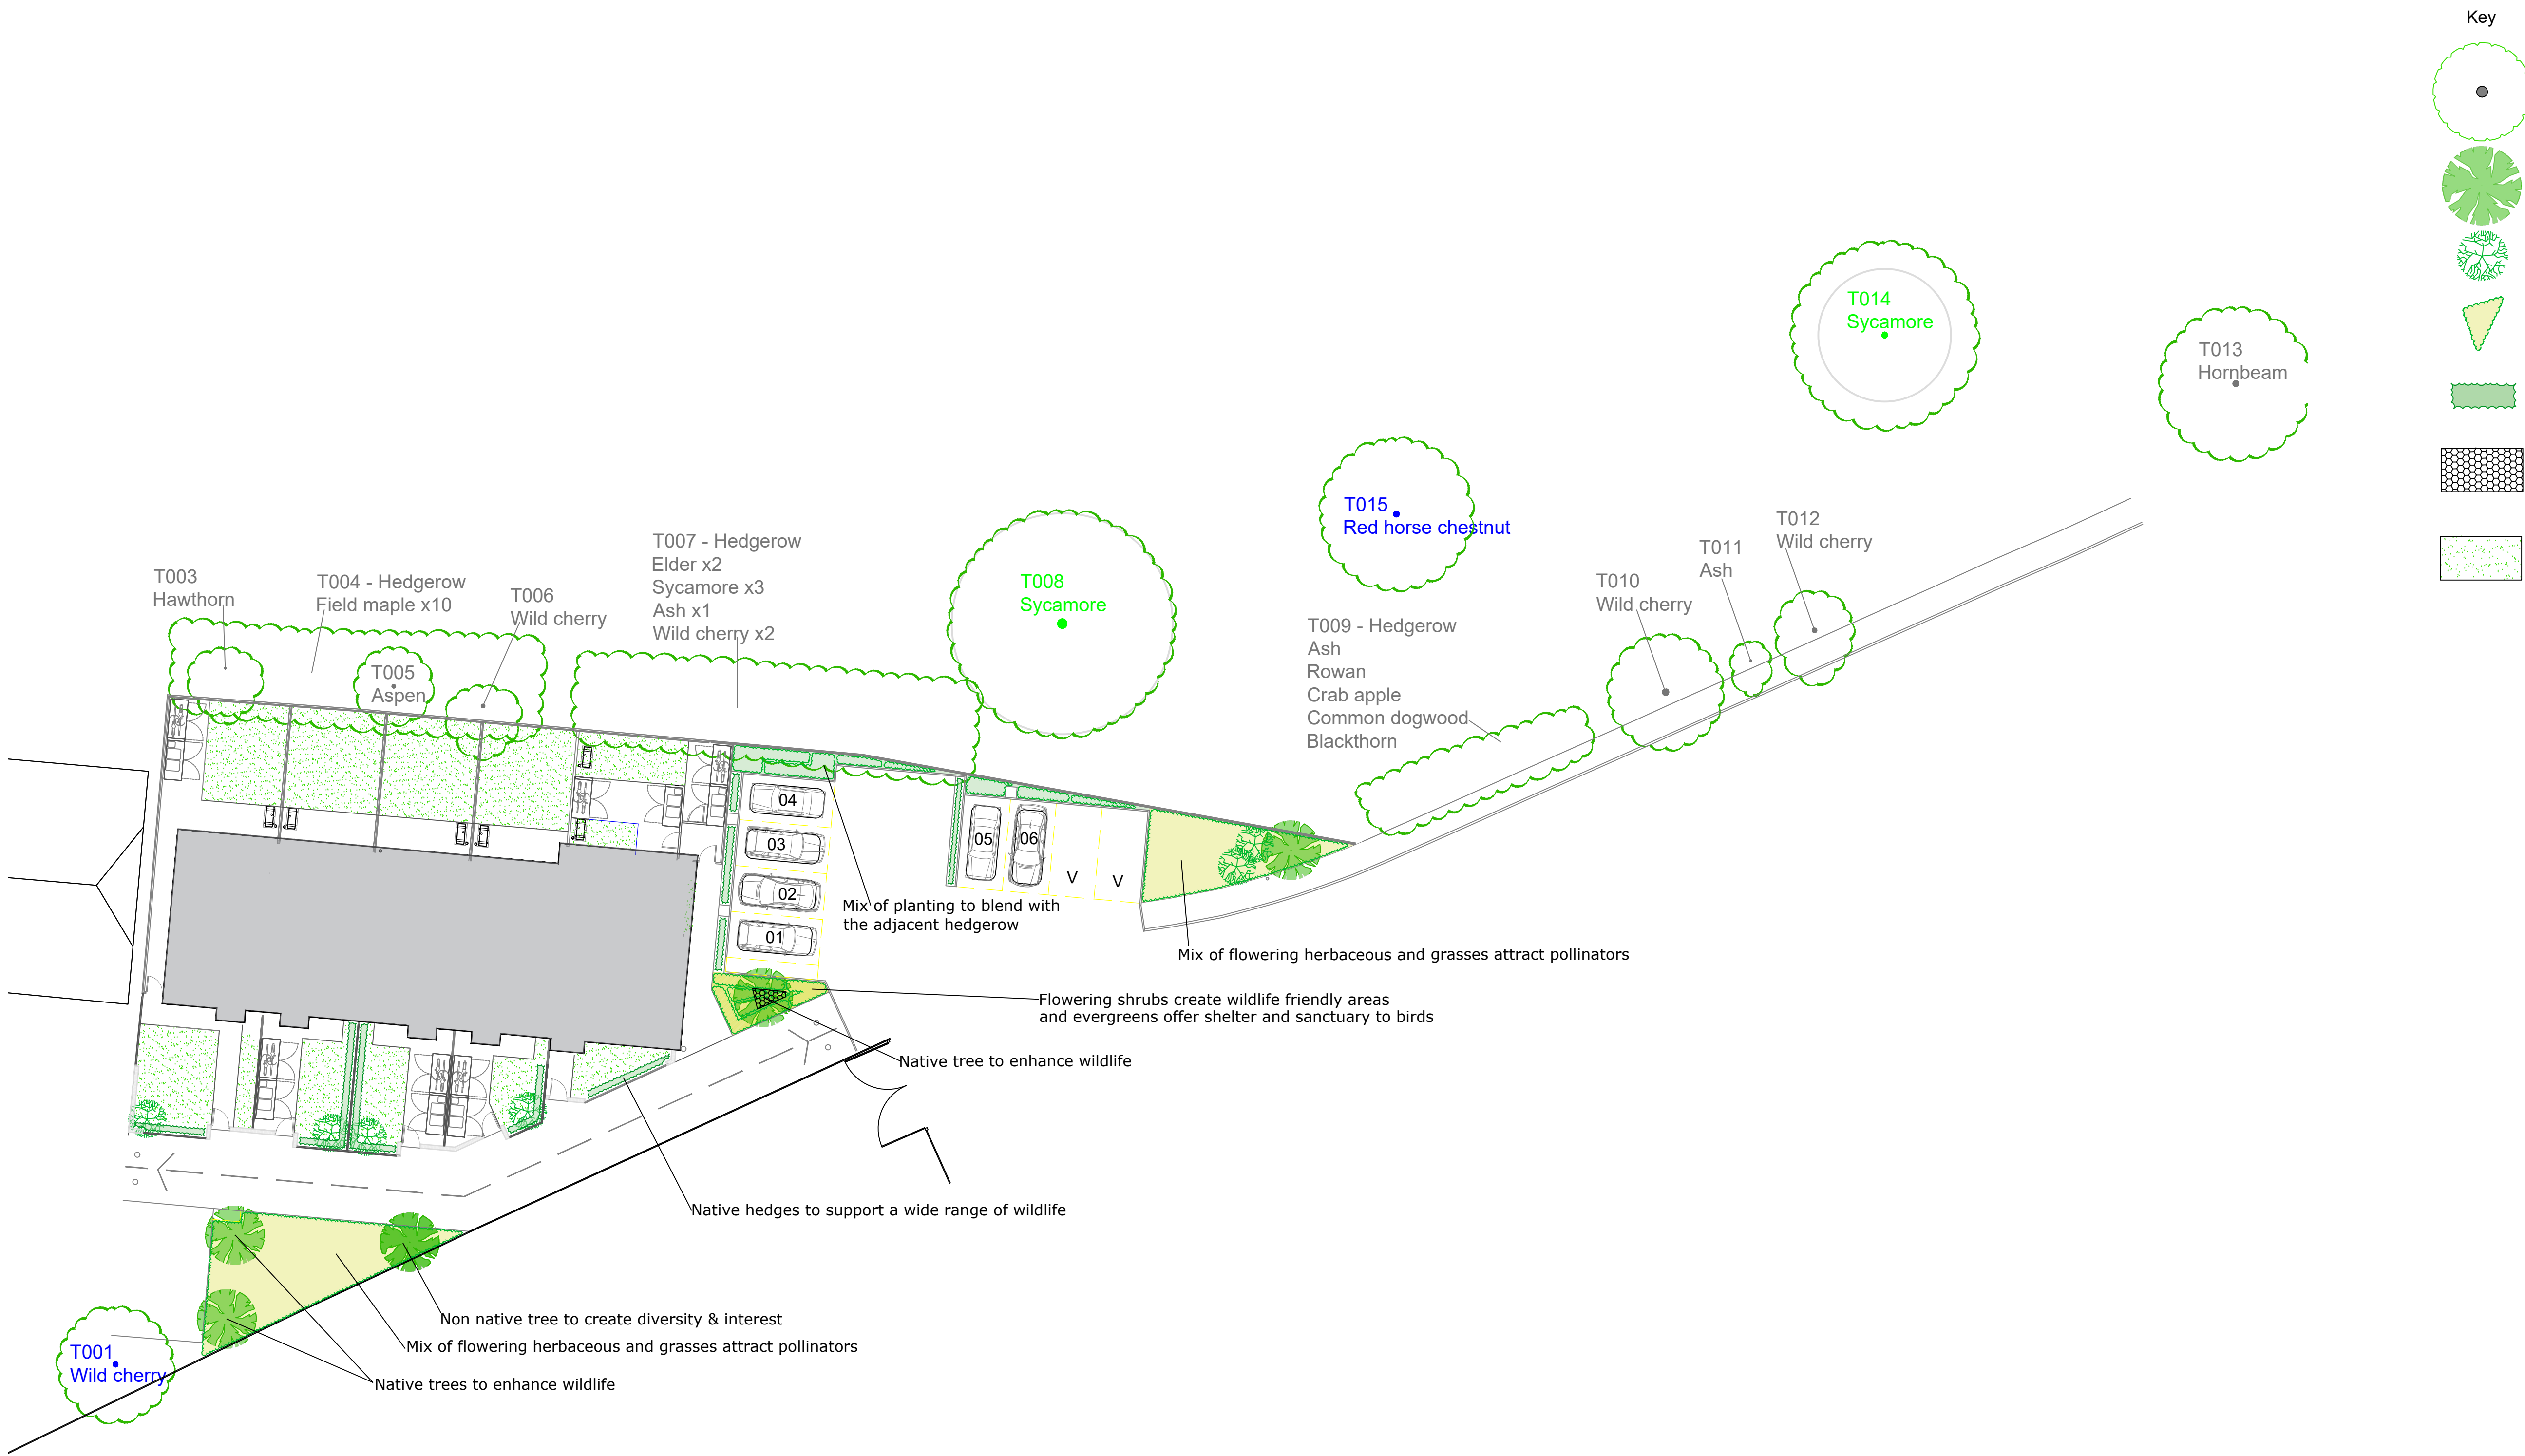

Key

Existing trees

New proposed tree

New proposed small trees & specimen large shrubs

New proposed shrubs & herbaceous

New proposed hedging

Bulbs

Proposed lawn

E	Updated to 6 unit scheme		23.10.24	SG
D	Updated to final layout		20.09.24	SG
C	Pocket parks revised		11.09.24	SG
B	Site address revised		23.08.24	SG
A	Draft word removed		06.08.24	SG
DATE/DRAWN				



55 Park Meadow
T: 01707 268 974

PROJECT

Land to the West of
Nursery Mews - Gravesend

841614
M: 0779451553

DRAWING TITLE

Landscape Layout

AL9 SHE
syngarden@me.com

DATE

15.07.24

DRAWN

SG

SCALE

1:200

CHECK

STATUS

PLANNING

JOB NO.

0286

DRAWING NO.

L003

REVISION

E