


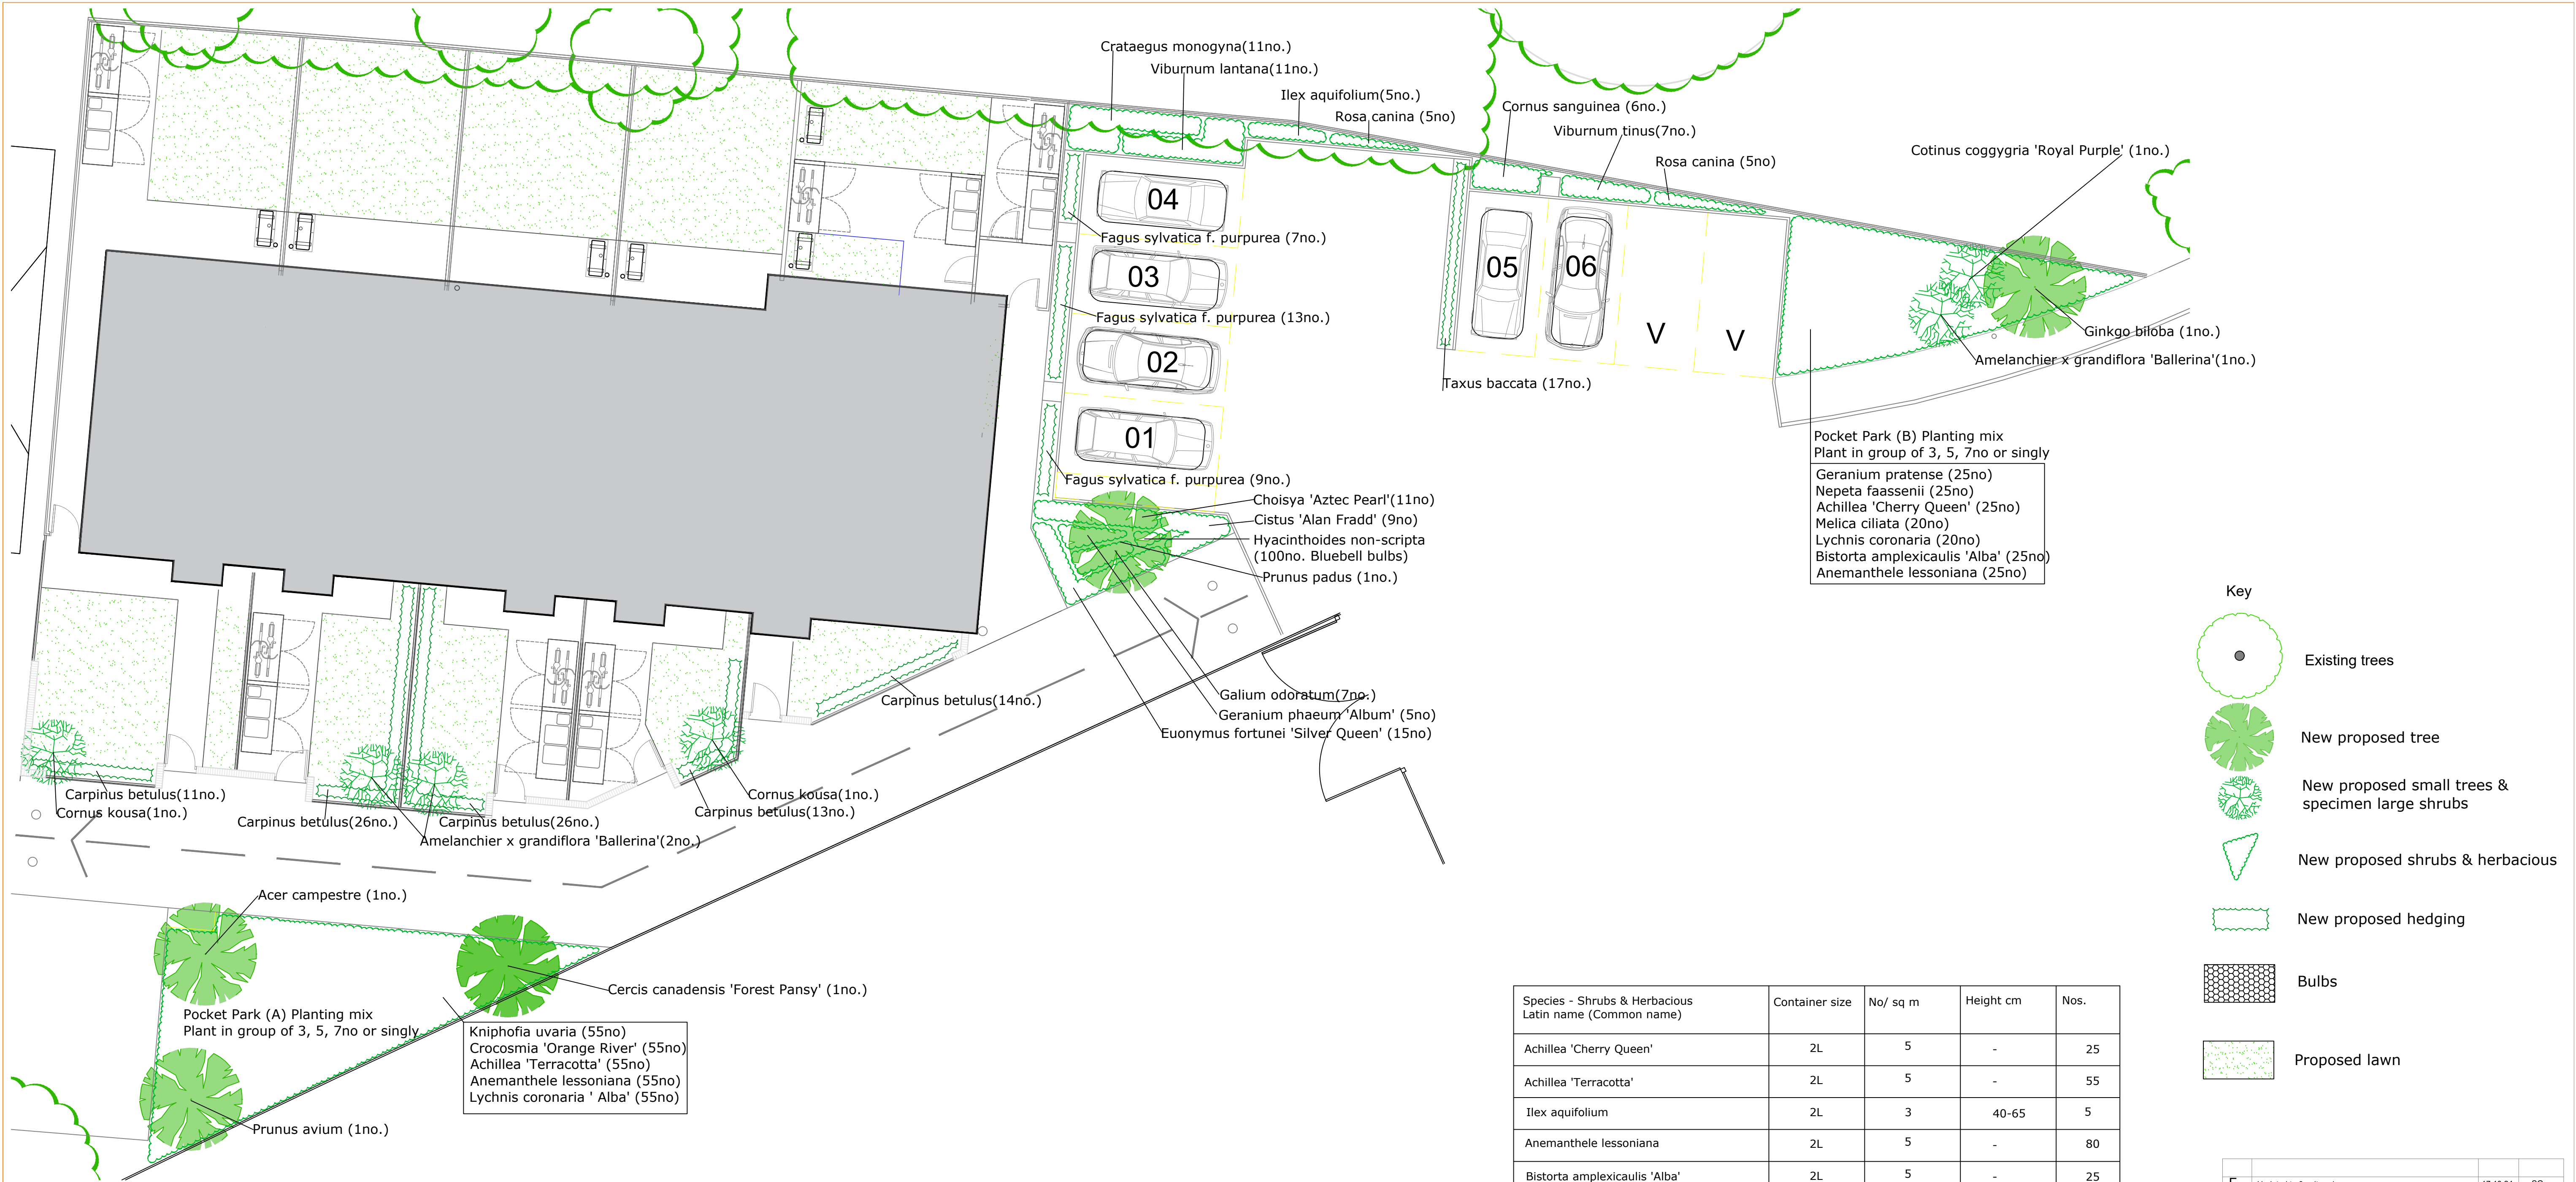

Key

- Existing trees
- New proposed tree
- New proposed small trees & specimen large shrubs
- New proposed shrubs & herbacious
- New proposed hedging
- Bulbs
- Proposed lawn

Species - Large shrubs/ small Trees Latin name (Common name)	Girth (cm)	Container	Height cm	Nos.
Amelanchier x grandiflora 'Ballerina'	8-10	RB	180-200	3
Cornus kousa	8-10	RB	180-200	2
Cotinus coggygria 'Royal Purple'	-	10L	60-100	1
RB - rootball BR - bare roots				6

Species - Trees Latin name (Common name)	Girth (cm)	Container	Height cm	Nos.
Acer campestre (Field Maple)	12-14	RB	250-300	1
Cercis canadensis 'Forest Pansy'	12-14	RB	250-300	1
Ginkgo biloba	12-14	RB	250-300	1
Prunus avium (Wild Cherry)	12-14	RB	250-300	1
Prunus padus (Bird Cherry)	12-14	RB	250-300	1
RB - rootball BR - bare roots				5

Species - Native Hedges Latin name (Common name)	Bareroots	No/ sq m	Height cm	Nos.
Carpinus betulus (Hornbeam)	2 years old	1 row 350 centre	120-150	90
Fagus sylvatica f. purpurea (Purple beech)	2 years old	1 row 350 centre	120-150	29
Taxus baccata (Yew)	RB	1 row 350 centre	80-100	17
				136

Species - Bulbs Latin name (Common name)	No/ sq m	Nos.
Hyacinthoides non-scripta (Bluebell)	25	100
		100

Species - Shrubs & Herbacious Latin name (Common name)	Container size	No/ sq m	Height cm	Nos.
Achillea 'Cherry Queen'	2L	5	-	25
Achillea 'Terracotta'	2L	5	-	55
Ilex aquifolium	2L	3	40-65	5
Anemanthele lessoniana	2L	5	-	80
Bistorta amplexicaulis 'Alba'	2L	5	-	25
Cistus 'Alan Fradd'	3L	4	30-50	9
Choisya 'Aztec Pearl'	3L	4	30-50	11
Cornus sanguinea	2L	3	40-65	6
Crataegus monogyna	3L	3	40-65	11
Crocosmia 'Orange River'	2L	5	-	55
Euonymus fortunei 'Silver Queen'	2L	4	35-50	15
Galium odoratum	2L	5	-	7
Geranium phaeum 'Album'	2L	5	30-45	5
Geranium pratense	2L	5	30-45	25
Kniphofia uvaria	2L	5	-	55
Lychnis coronaria	2L	5	-	20
Lychnis coronaria 'Alba'	2L	5	-	55
Melica ciliata	2L	5	-	20
Nepeta faassenii	2L	5	30-45	25
Rosa canina	2L	4	35-50	10
Viburnum lantana	3L	3	30-45	11
Viburnum tinus	3L	4	40-65	7
				537

F	Updated to 6 units scheme	17.10.24	SG
E	Updated to final layout	19.09.24	SG
D	Planting specification revised in pocket parks	11.09.24	SG
C	Planting revised in pocket parks	11.09.24	SG
B	Title revised		
B	Site address revised	23.08.24	SG
A	Draft word removed	06.08.24	SG
DATE/DRAWN			



PROJECT Land to the West of
Nursery Mews - Gravesend

DRAWING TITLE
Planting Plan

DATE 15.07.24 DRAWN SG

SCALE 1:100 CHECK

STATUS PLANNING

JOB NO. 0286

DRAWING NO. L004 REVISION F

55 Park Meadow
T: 01707 268 974
H: 01707 268 974
M: 0779451553
sylvan@gingerlandscape.co.uk
AL9 3HE