


Refer to 10986-LD-PLN-271

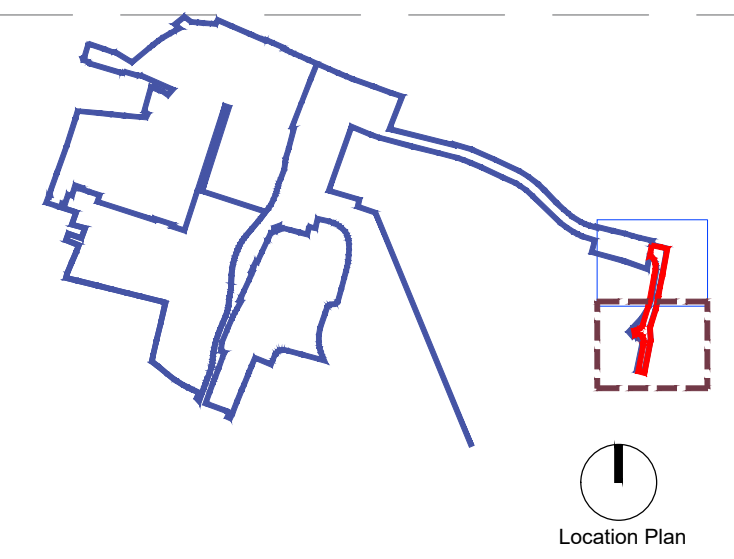

Notes
Do not scale from this drawing.
All dimensions are drawn in millimetres.
Drawing & design copyright LUC.
Reproduction of this drawing in whole or in part is prohibited
without prior permission.

Key

	Site Boundary
--	---------------

Hard Landscape

	PT1 - Asphalt surface Colour: Black. To Engineers Specification
	PT2 - Asphalt surface to Cycle Path Colour: Terracotta. To Engineers Specification

Kerbs and Edges


K1	K1 Concrete Kerb Size: 255 x 205 x 915mm, 100mm upstand
K2	K2 Concrete Kerb Size: 255 x 205 x 915mm, laid flush

Boundaries




BT1 - Welded mesh panel Fencing
Height: 1800mm

LC - Lighting Column
Refer to engineers specification for luminaries

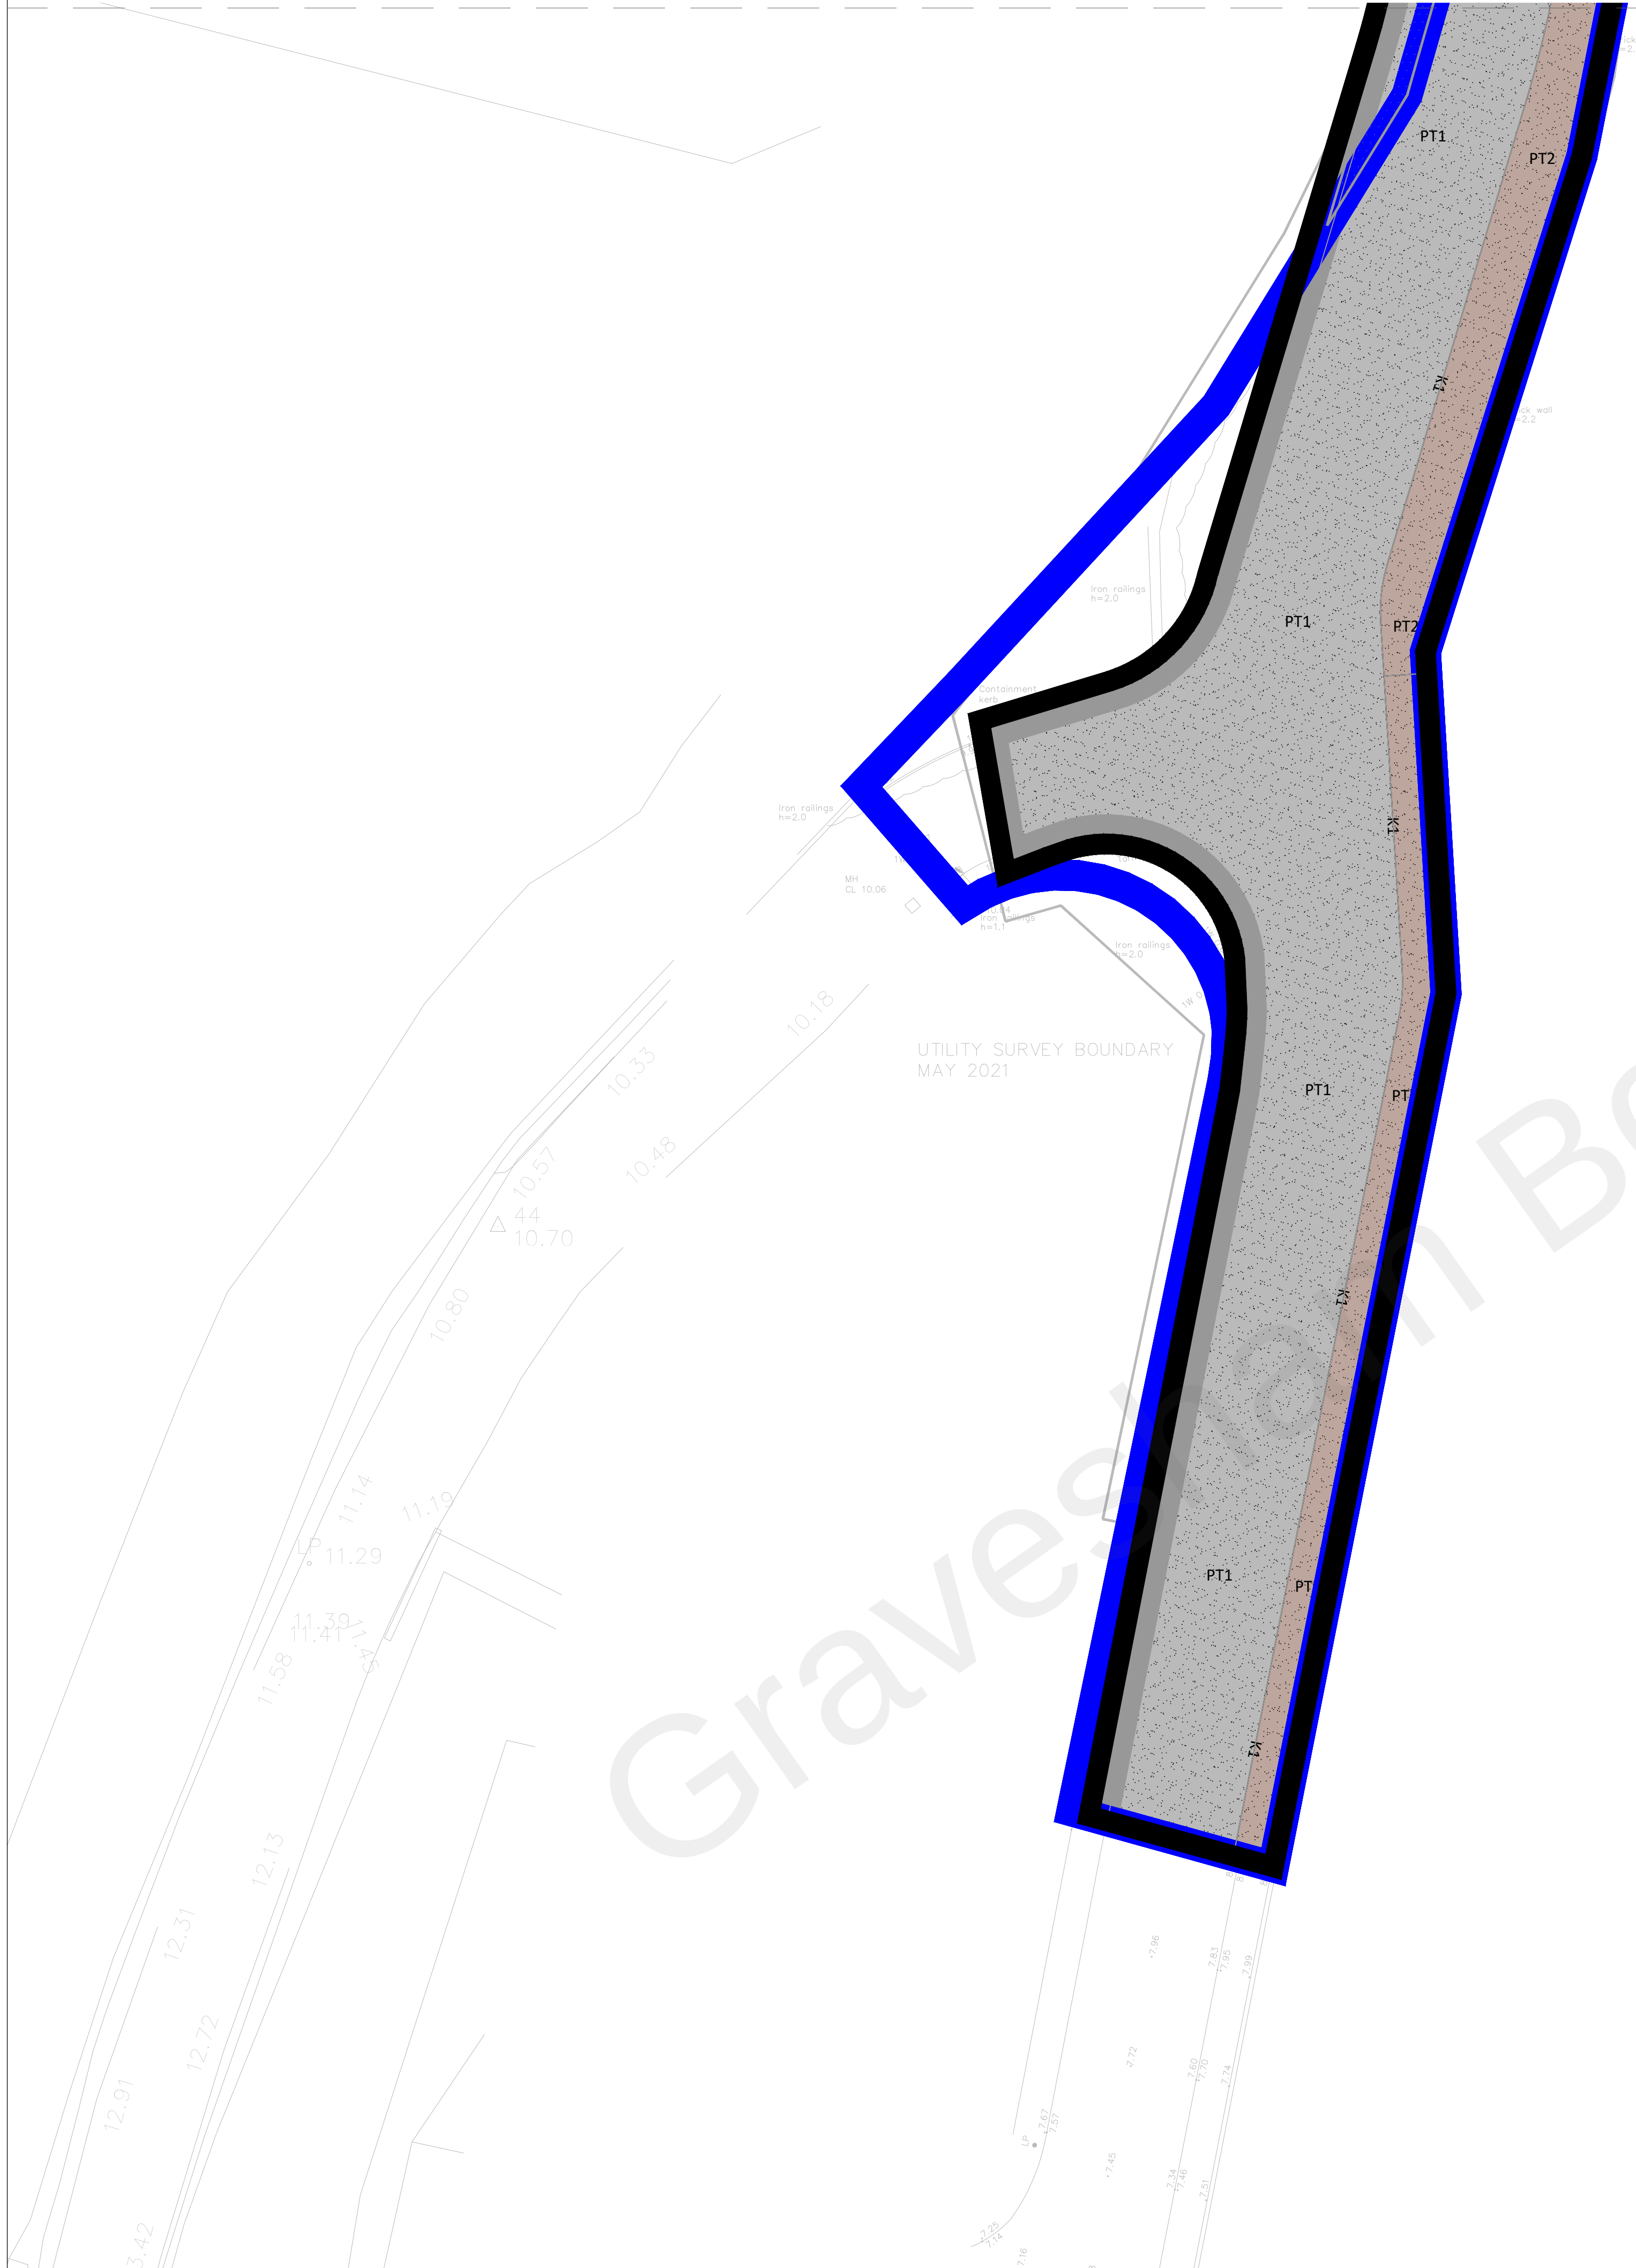

Refer to 10986-LD-PLN-266

13.05.22	Issued for Planning	AWA	JL
Date	Description	Dim	Chk

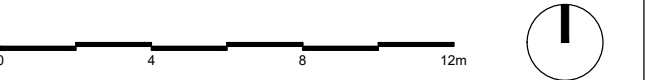

LUC **LUC London**
250 Waterloo Road, London SE1 8RD
+44 (0)20 7383 5784
london@landuse.co.uk
www.landuse.co.uk

project
bbsfleet Riverside
Phase 2A Reserved Matters

Wellway Homes Ltd (Thames Gateway)

scale @A1 200	Status PLANNING
------------------	--------------------

Drawing Title Gastrack route - Gravesham ownership General Arrangement - Sheet 2 of 2

Job Nr	Drawing Nr	Issue
0986	10986-LD-PLN-272	P01