


GATE: RECTANGULAR
FRAME OF 10mm*
65mm FLAT STEEL
WITH 20mm VERTICAL
ROUND BARS WITH
SPEAR TOPS AS
PER RAILING

3*40mm POSTS AT 2.35m CENTRES
20mm ROUND BARS AT 120mm CENTRES
HORIZONTAL BAR 10mm*65mm FLAT STEEL

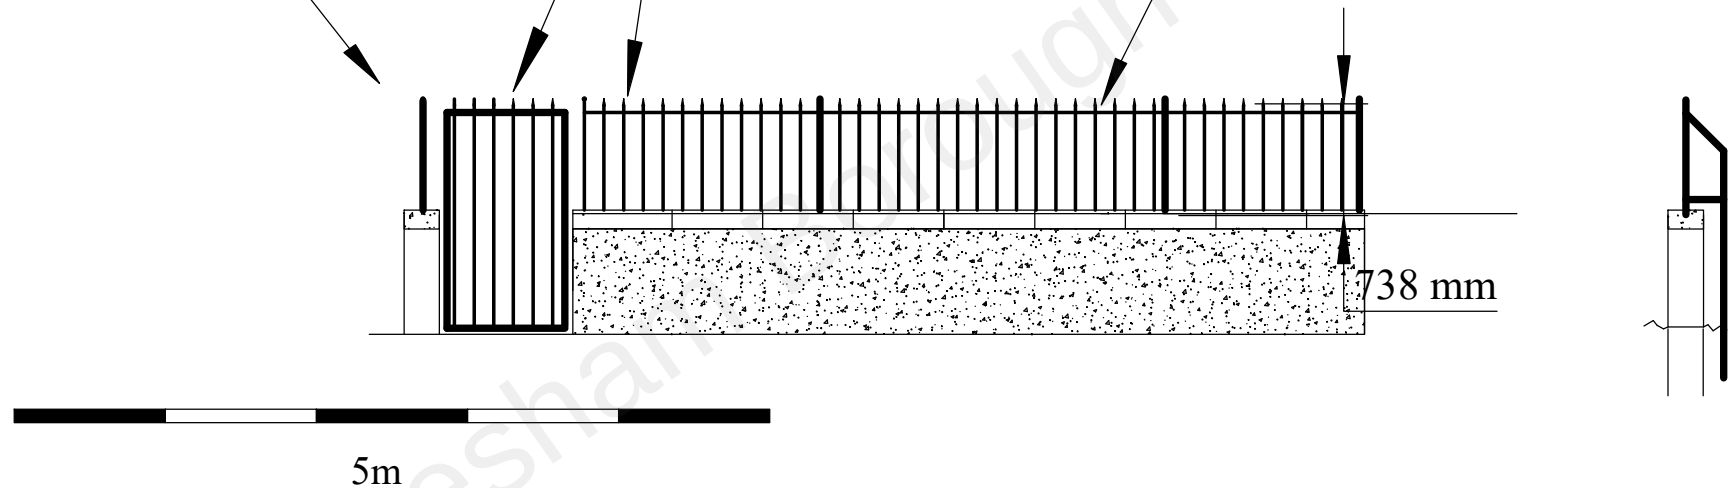

Notes:
Coping to be 305mm single weathered in reconstituted Portland
Railings to be leaded in
Finish to be black painted
For post heads and railing details, see
<http://www.fhbrundle.co.uk>
Railing product code 0513075
Post head product code 0513219

196 & 197 PARROCK STREET
FRONT WALL & RAILINGS

Scale 1:50@A4

Drawing Number	Revision	Date
PS 030	0	01/03/2022