


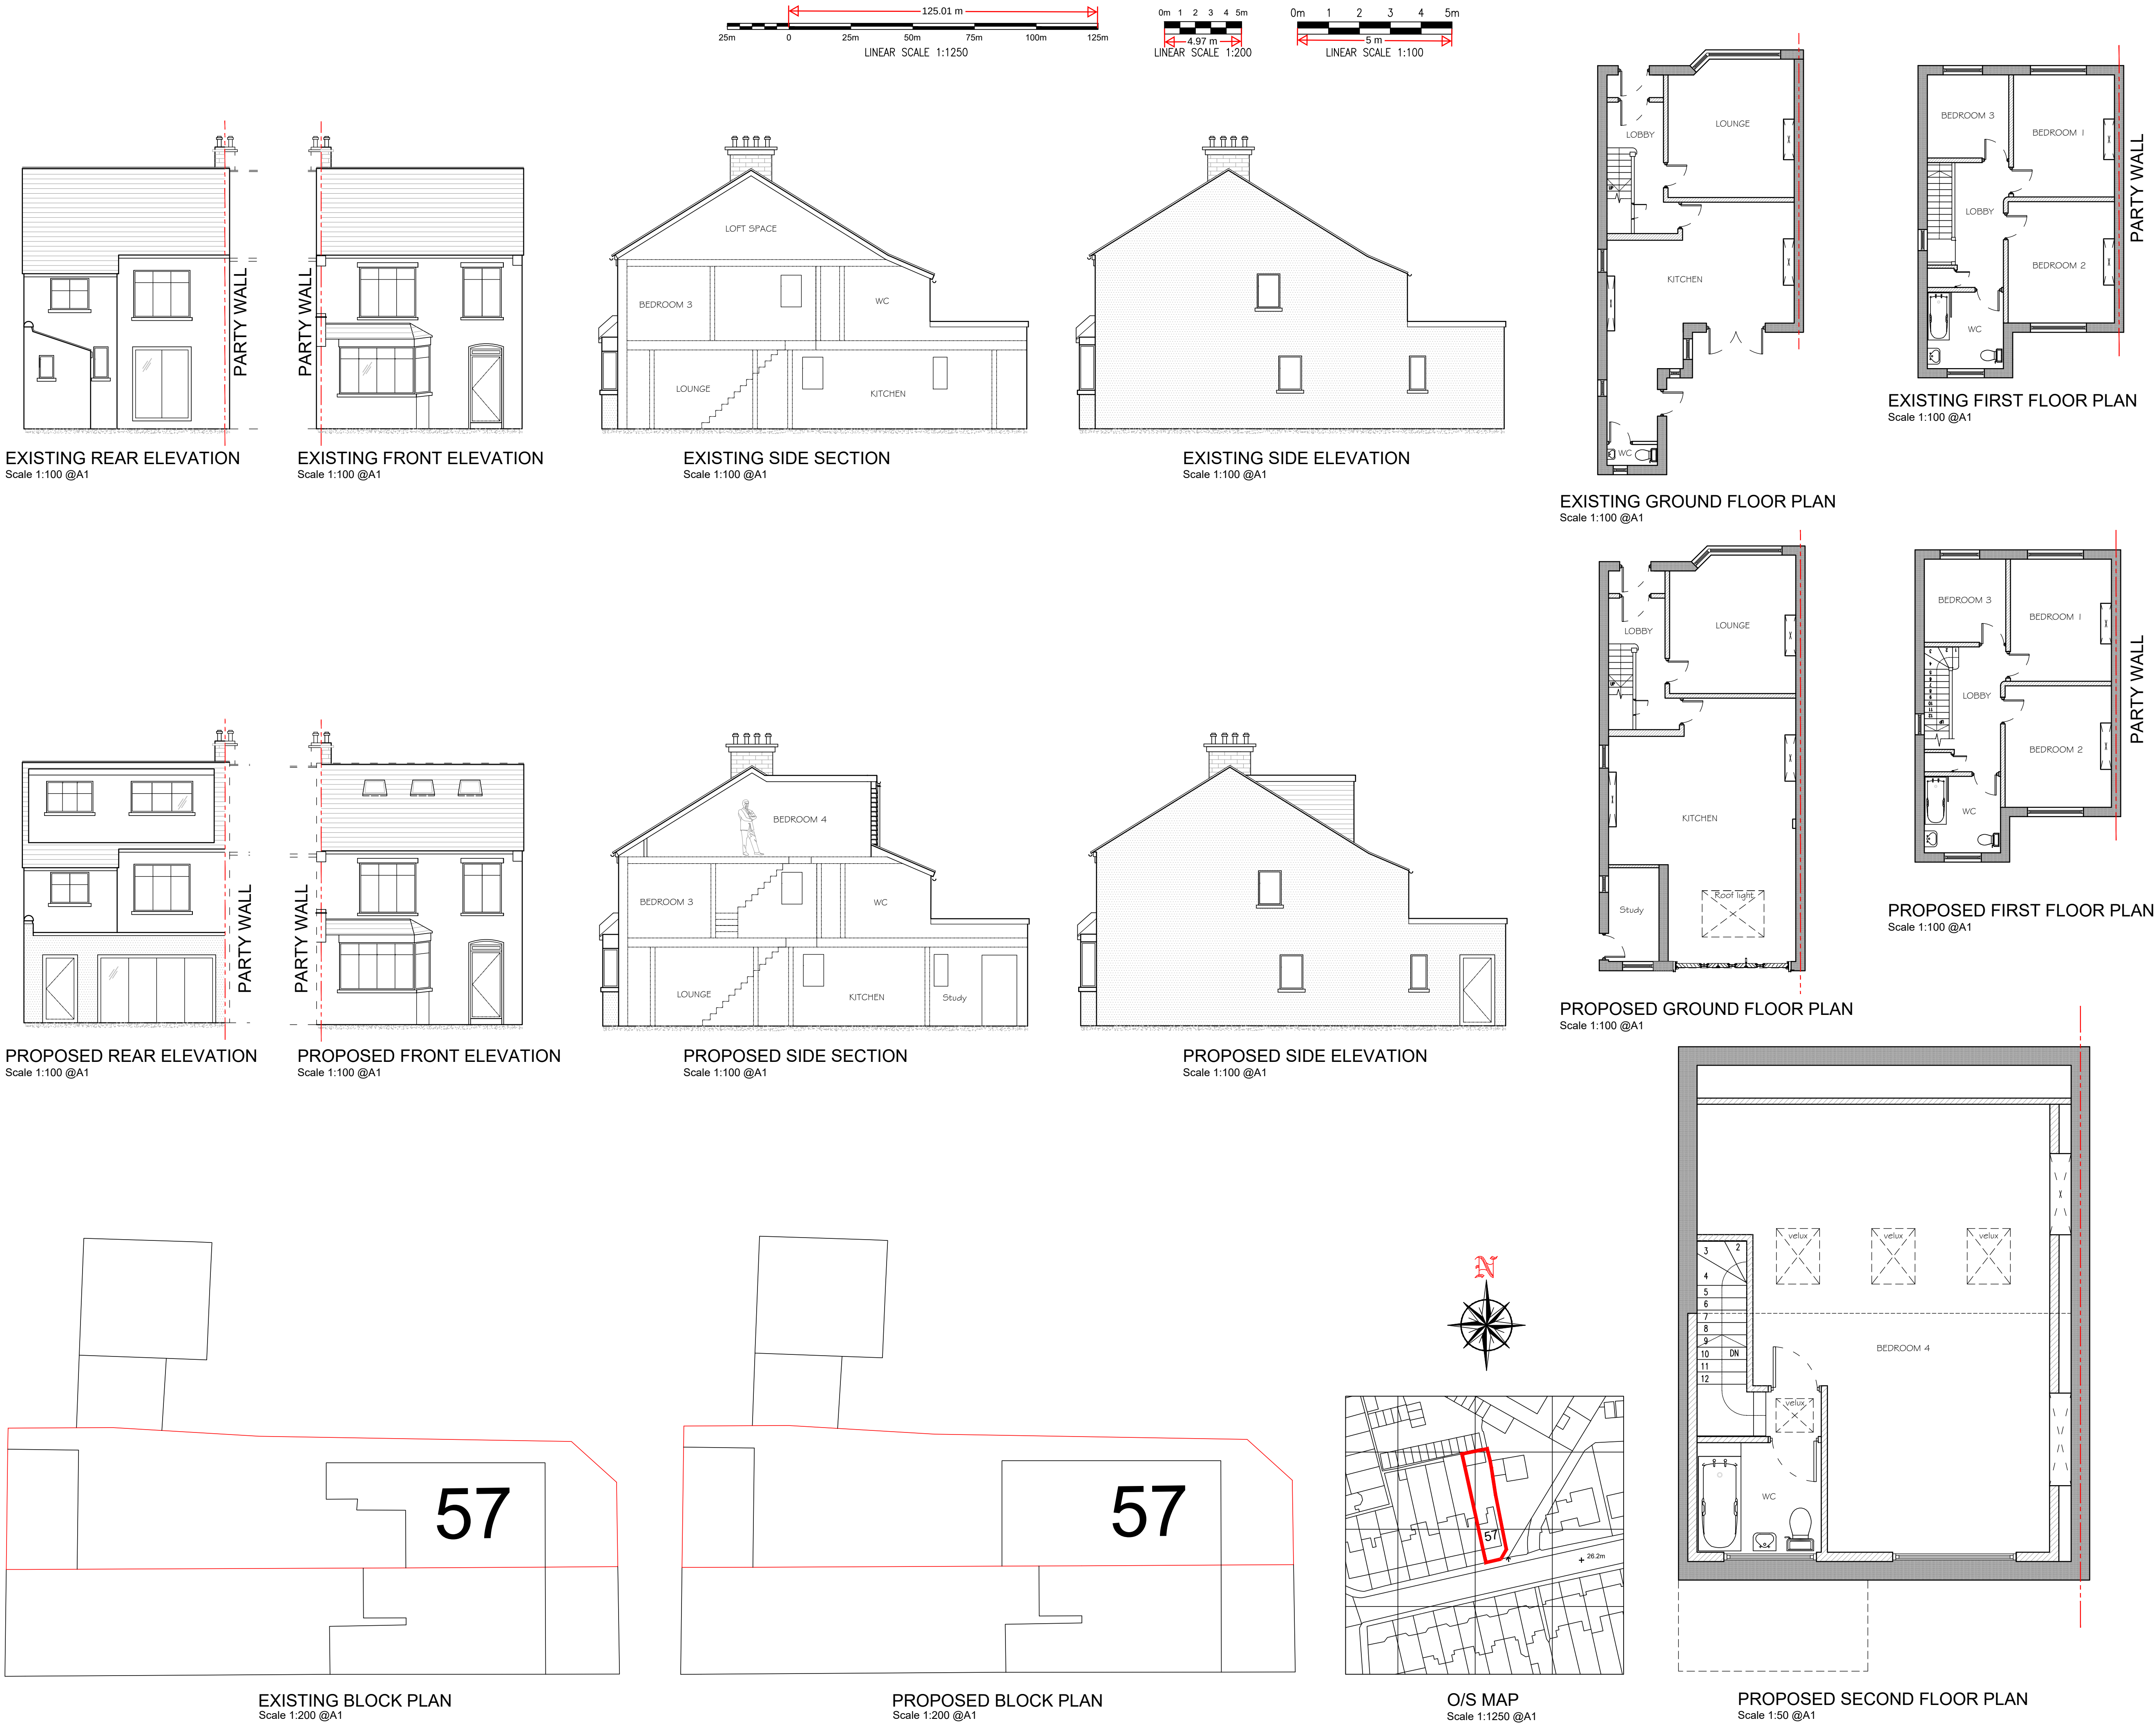

Approved Drawings

These drawings have been prepared solely for planning and building regulation applications only. any amendments by the contractor to the approved design must be agreed on site with local building inspector before works are undertaken.

D	01/02/24	PLANNING COMMENTS	CLIFF KNOWLES
C	10/01/24	PLANNING COMMENTS	CLIFF KNOWLES
B	05/01/24	PLANNING COMMENTS	CLIFF KNOWLES
A	12/11/23	PLANNING	CLIFF KNOWLES
Rev	Date	Details	ARCHITECT

APD

Architectural Plans Direct

07967 096 726
01322 630 490

Project:

**57 CROSS LANE EAST
GRAVESEND DA12 5HA**

Title:

**GROUND FLOOR
REAR EXTENSION
WITH FLAT ROOF &
LOFT CONVERSION
WITH REAR DORMER**

Date: 12/11/23	Scale: 1:100@A1	Drawn: Cliff knowles
DRAWING NUMBER:		Rev: D
APD-DA125HA-01		A1