



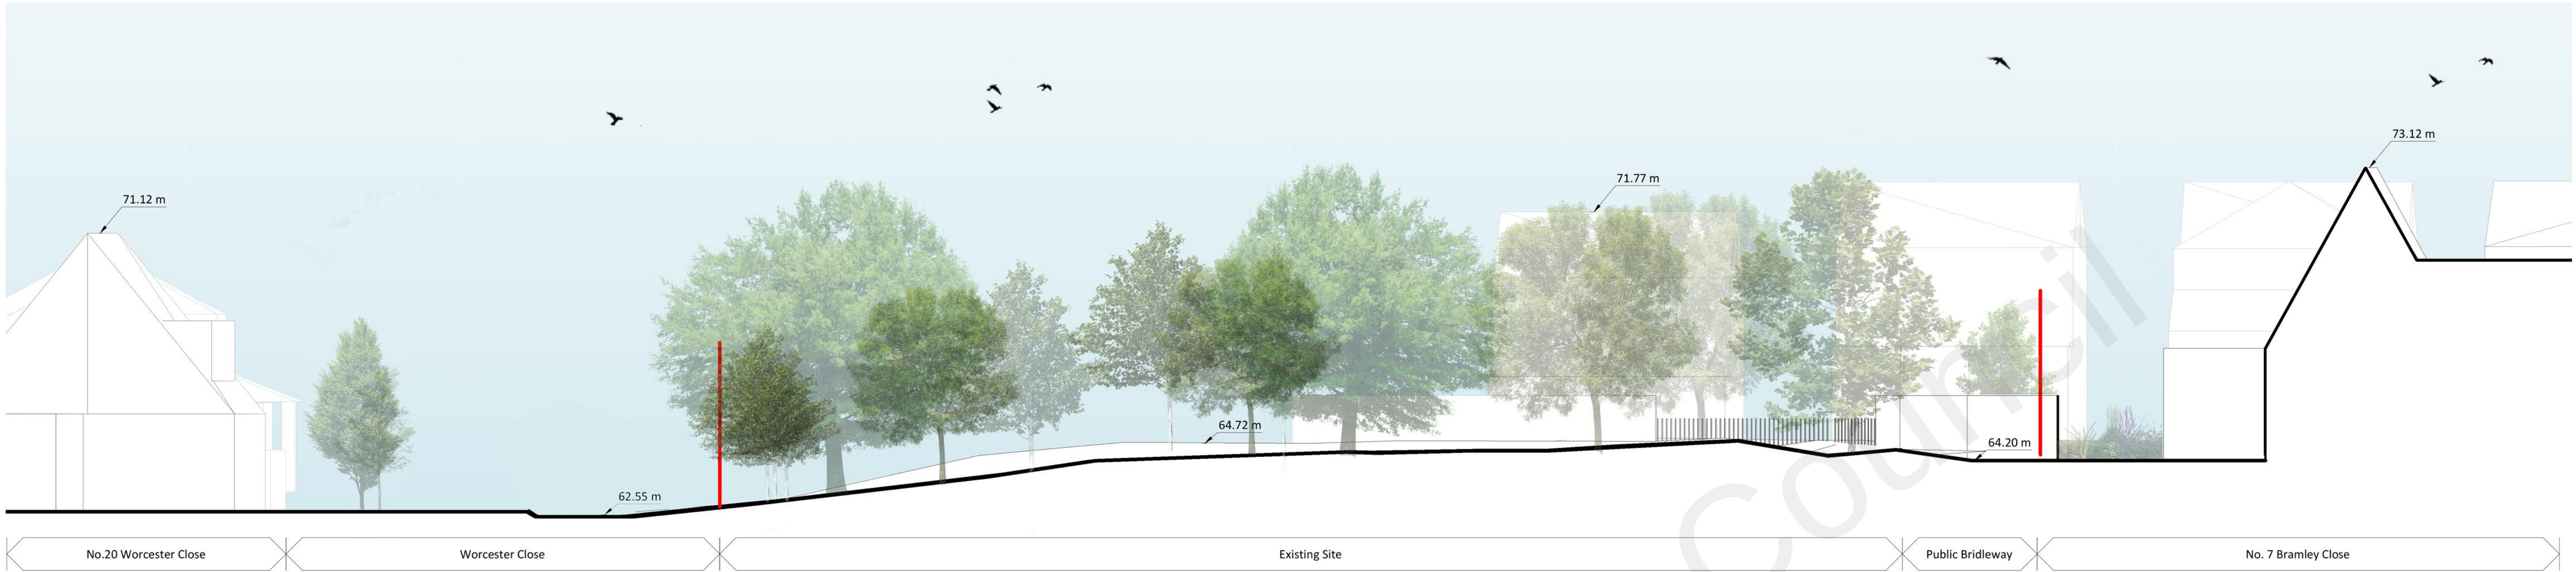

Existing Site Section AA
1 : 100



Proposed Site Section AA
1 : 100

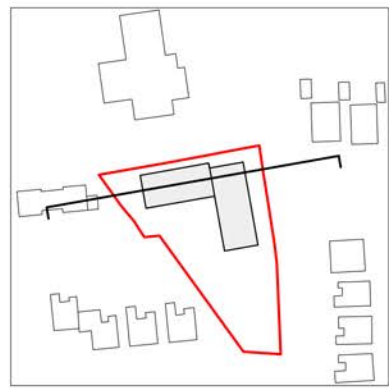

Key Plan

Notes:
Do not scale. All dimensions are in millimetres unless otherwise stated. This drawing should be read in conjunction with all relevant project information and contract documentation. All dimensions to be checked prior to fabrication and or commencement of works. All works to comply with all relevant legal standards, building regulations and warranty provider requirements. Report any discrepancies, if in doubt ask.

Revisions:	Rev	Status	Date	Description	Rev:	Rev:	Status:
C01	A3		23.01.23	Planning Issue	C01		A3

Client Name:
Gravesham Borough Council

Project Name:
Worcester Close

Drawing Name:
Existing and Proposed Sections - Sheet 1

Drawing Number:	Rev:	Status:
WCL-BPTW-S01-ZZ-DR-A-2201	C01	A3

Project No:	RIBA Stage:	Drawn By:	Scale:
20-102	3	HLB	1:100 @ A1

PLANNING ISSUE

40 Norman Road,
Greenwich, London
SE10 9QX
t 020 8293 5175
bptw.co.uk

BP TW

Note:
Existing context based on Ordnance Survey data, Topographical Survey and Arboriculture Survey (by others).
Landscape design is illustrative of design intent only.
Size, location and orientation of ASHP (including acoustic enclosure) and PV Panels subject to detailed design.

