


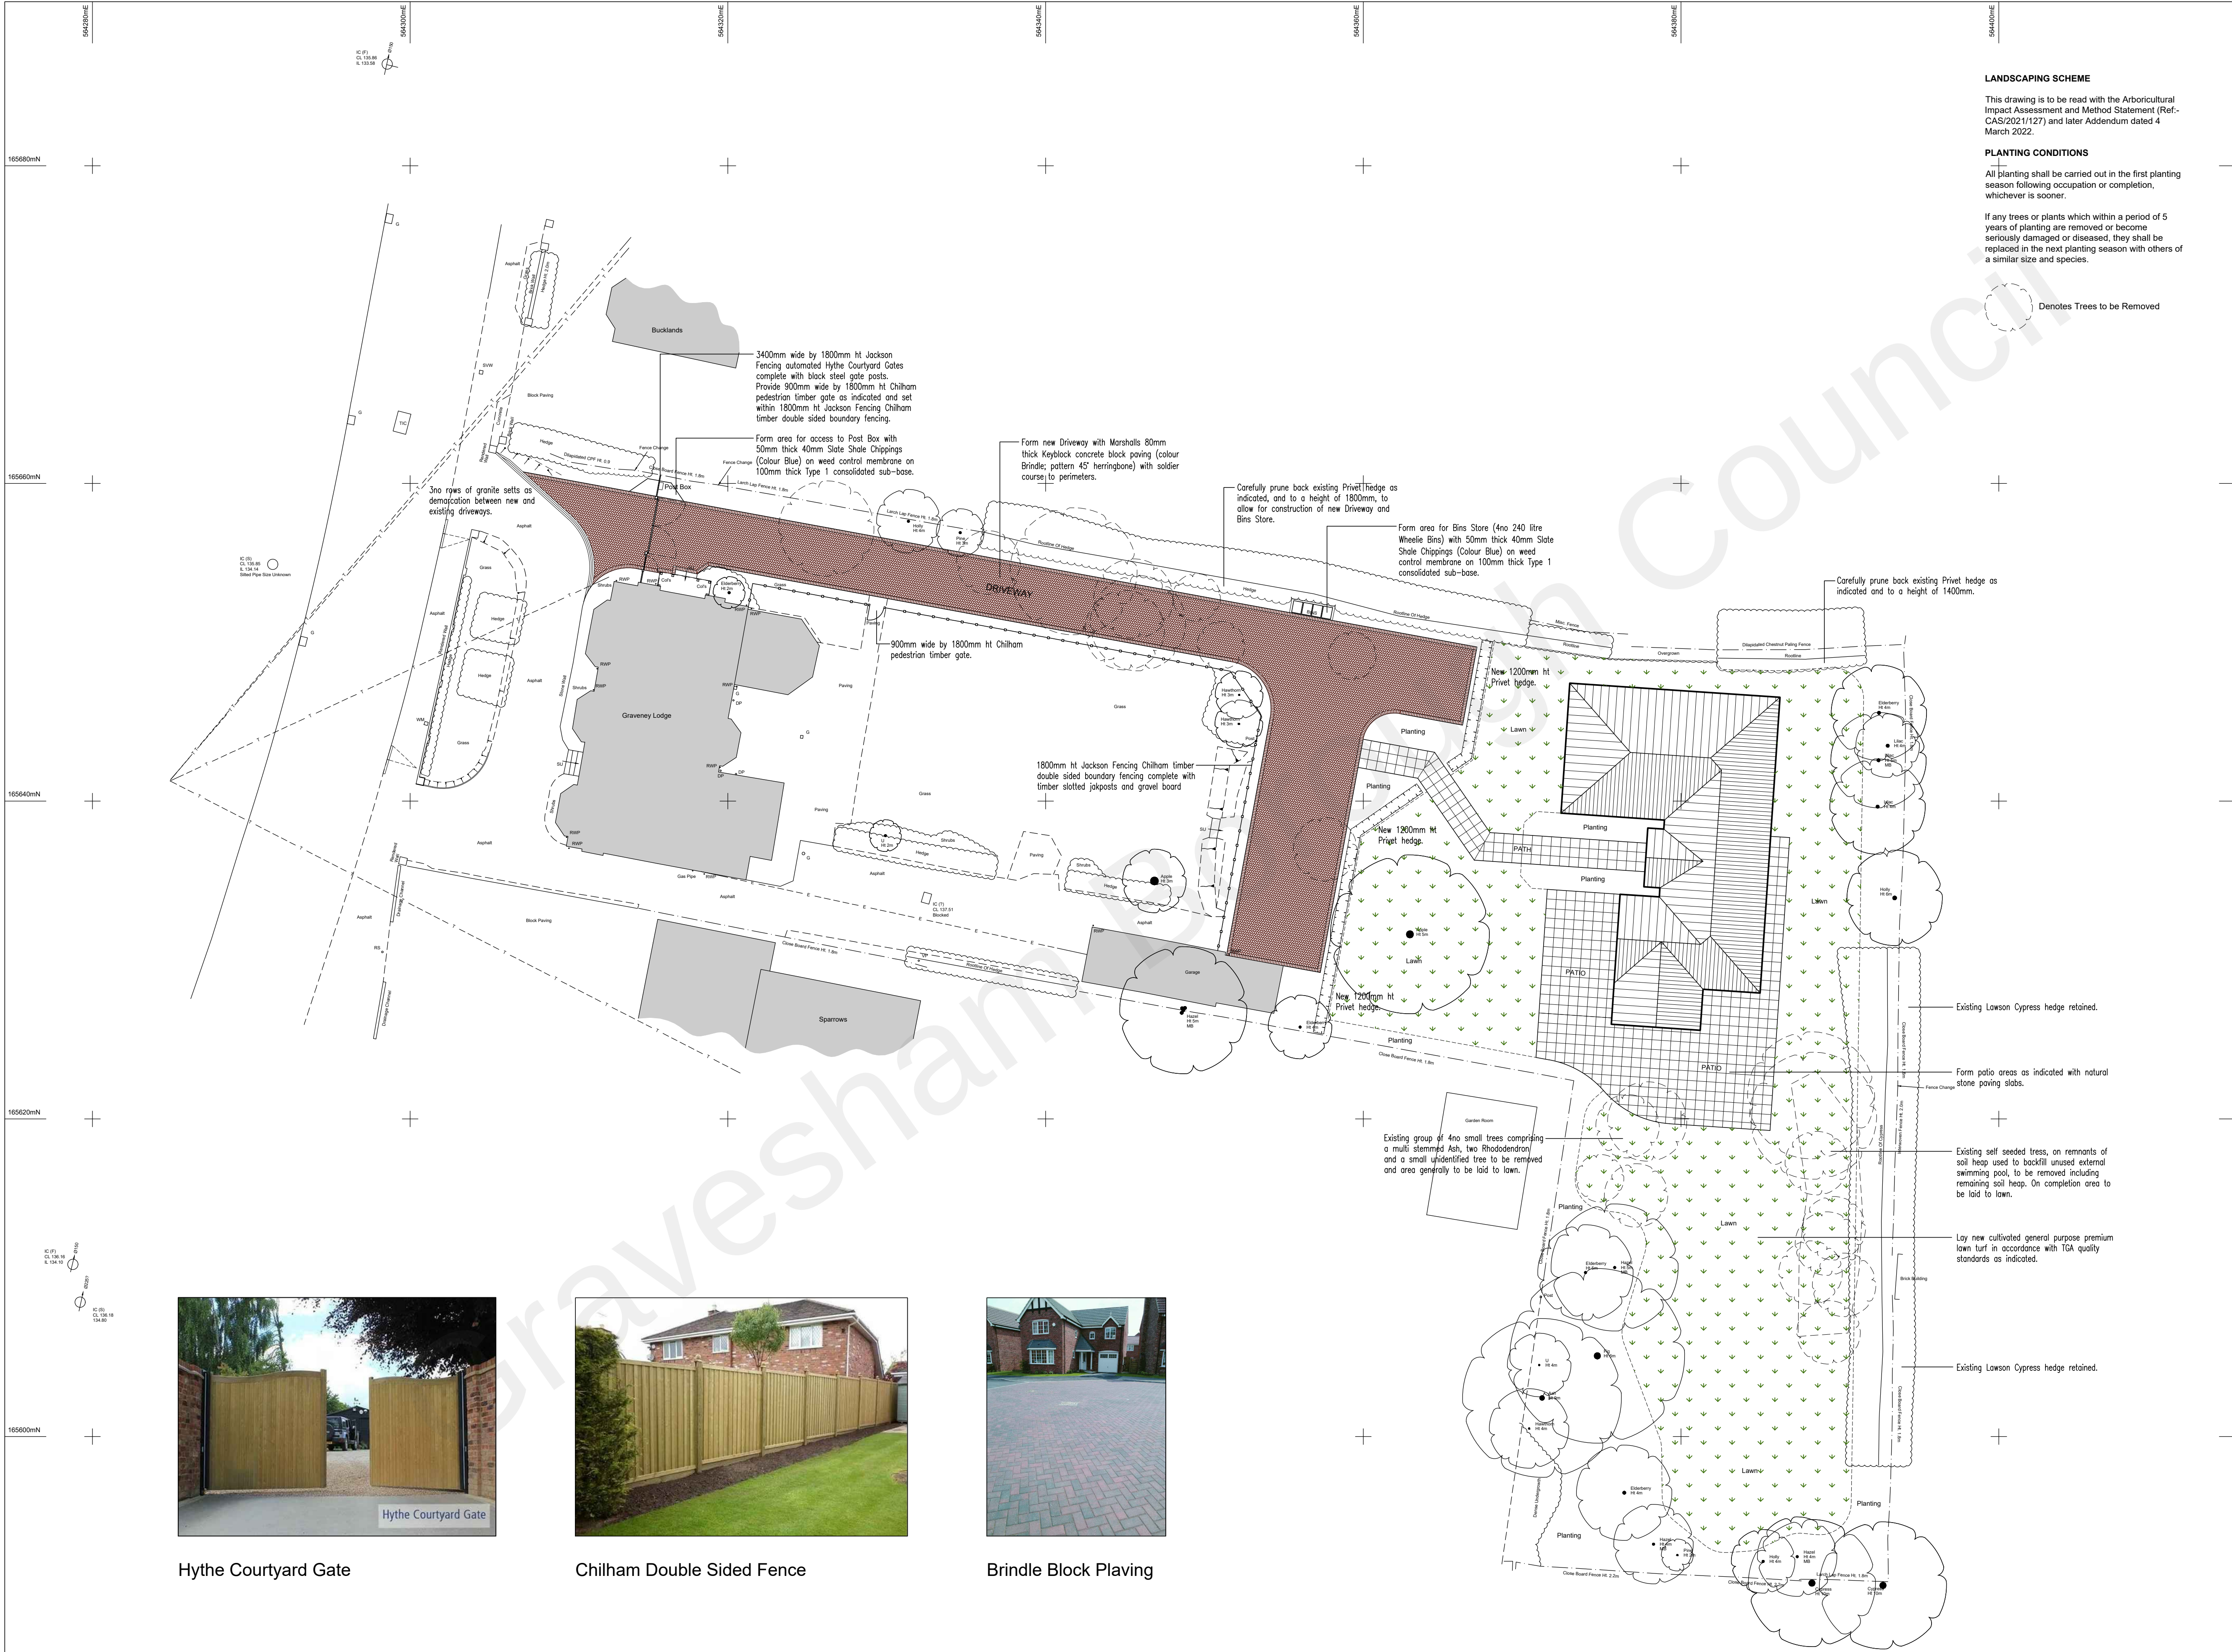

LANDSCAPING SCHEME

This drawing is to be read with the Arboricultural Impact Assessment and Method Statement (Ref- CAS/2021/127) and later Addendum dated 4 March 2022.


PLANTING CONDITIONS

All planting shall be carried out in the first planting season following occupation or completion, whichever is sooner.

If any trees or plants which within a period of 5 years of planting are removed or become seriously damaged or diseased, they shall be replaced in the next planting season with others of a similar size and species.

Denotes Trees to be Removed

SCALE IN METRES 1:200

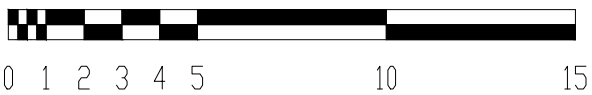

Hythe Courtyard Gate



Chilham Double Sided Fence



Brindle Block Paving

Notes:

- Do not scale.
- The contractor is responsible for checking dimensions, tolerances and references. Report all discrepancies to David Bellamy Consulting Limited before proceeding with the works.
- Where an item is covered by drawings to different scales the larger scale drawing is to be worked to.

COPYRIGHT: David Bellamy Consulting Limited own the copyright to this drawing. Their written consent must be obtained before this drawing is copied or used for any purpose other than the one for which it was supplied.

Note:-
Drawing maybe scaled from for Planning purposes only.

David Bellamy Consulting Ltd
Architectural Consultants

9 Recreation Way
Kemsley
Sittingbourne
Kent. ME10 2RD.
T: 01795 479893

Project Title:
Proposed Dwelling at
Graveney Lodge, Wrotham Road,
Meopham, Gravesend,
Kent. DA13 0AQ.

For Mr & Mrs Winstone.

Drawing Description:
Proposed Landscaping Plan.

Scale: 1:200 @ A1	Date: April 22
Drawn By: DB	Checked By: DB
Purpose: PLANNING	
Drawing No: 21/0529/52	Revision: A