


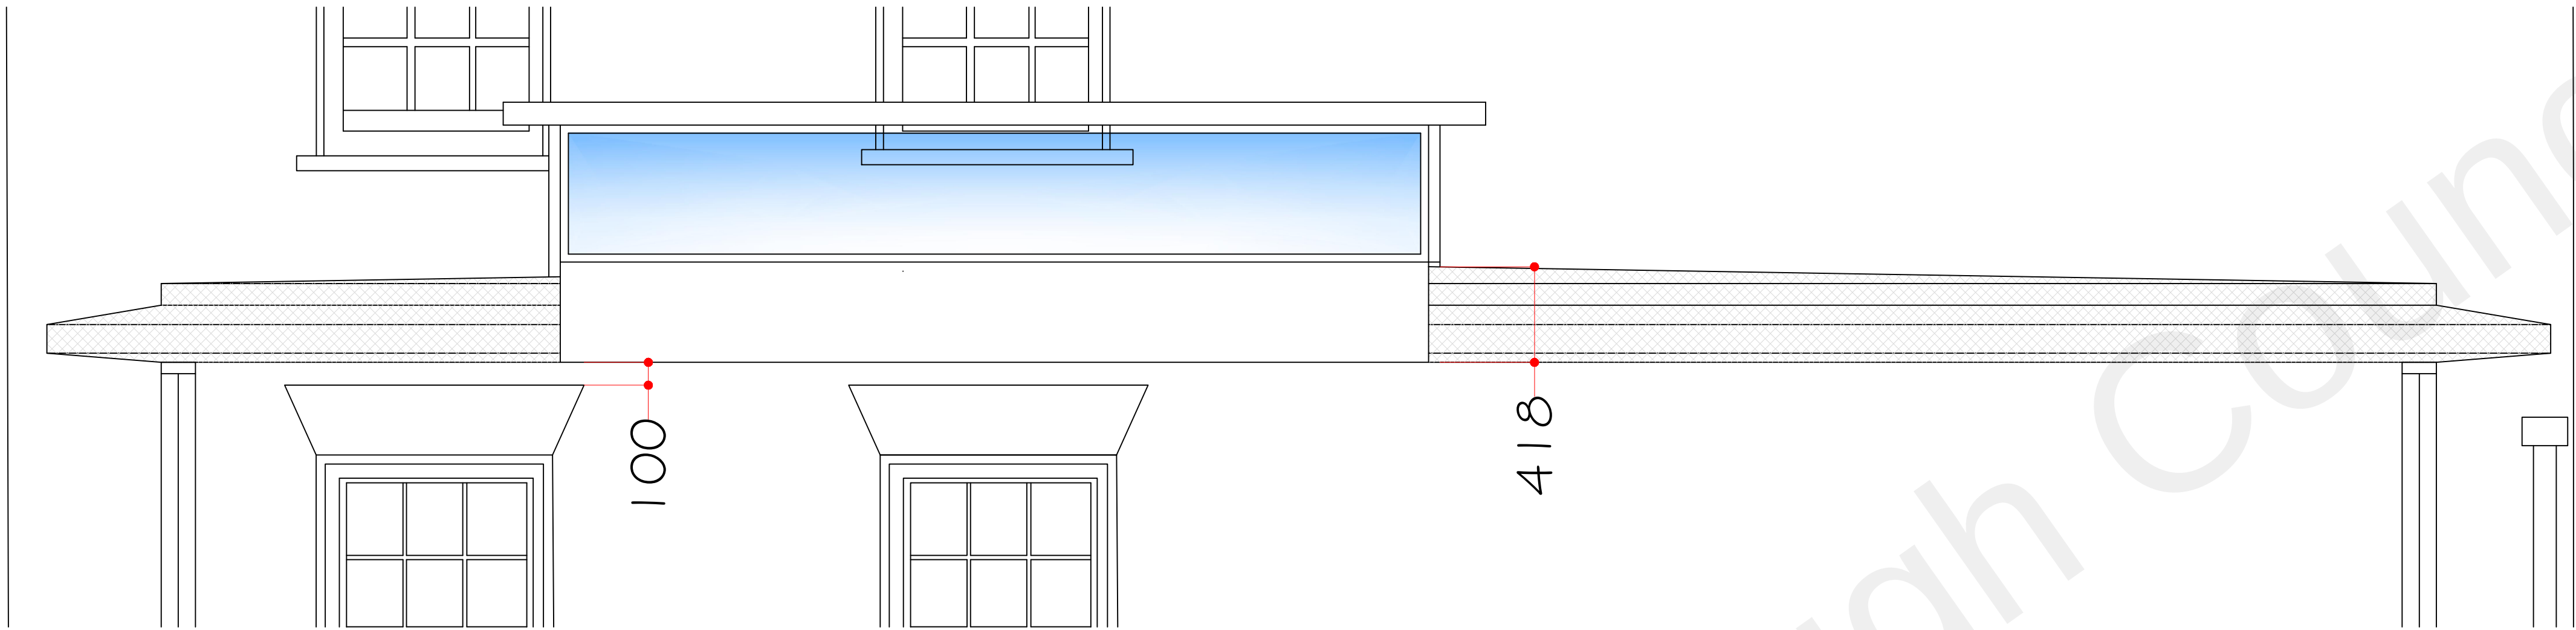
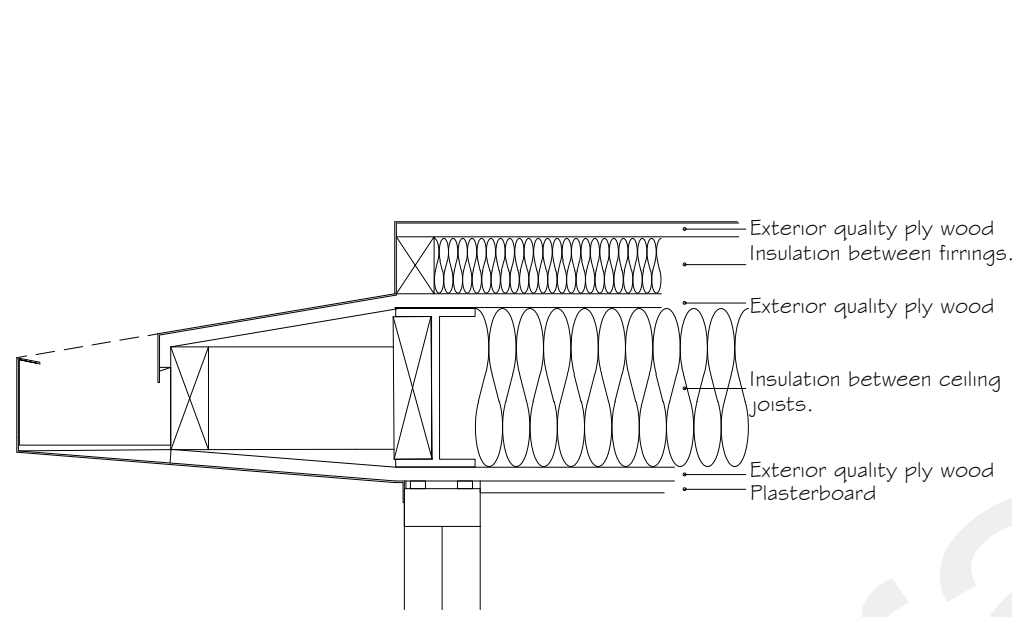


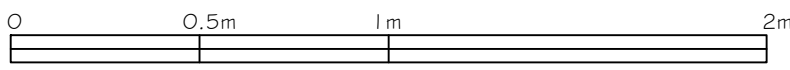


Roof section detail A-A
Scale 1:20

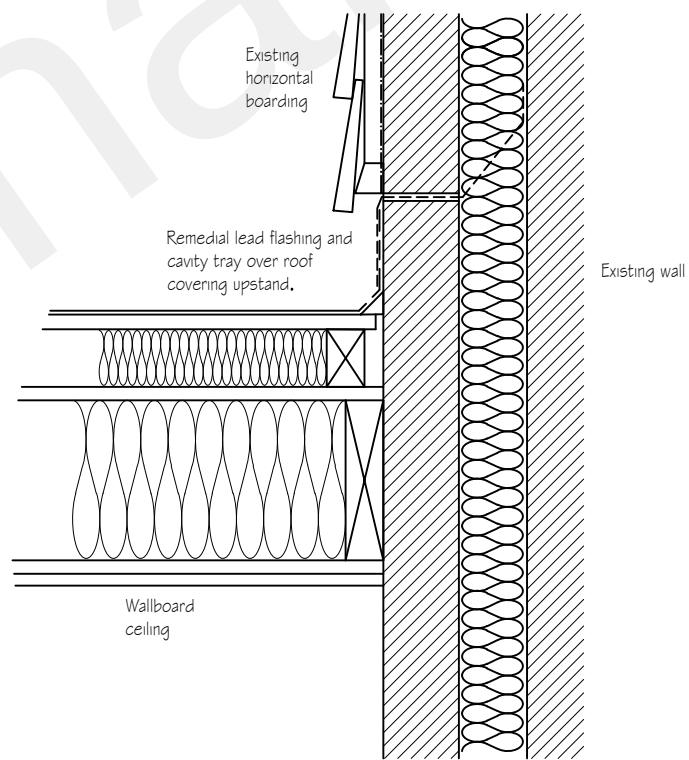

Flat Roof eaves detail
Scale 1:10

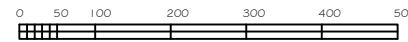

Flat roof abutment
Scale 1:10

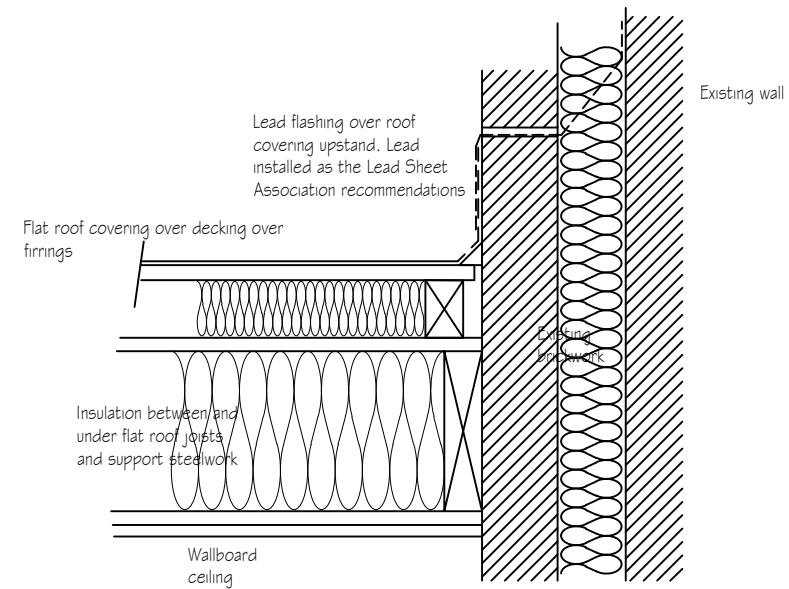

Flat Roof Abutment
Scale 1:10

Synergy

Planning & Property Consultants Ltd
Suite 6 Laser Quay
Marine City Centre
Rochester
Kent ME2 4HU

Client
Mr D South

Address
The Old Parsonage, Shorne

Drawing title
Proposed details and roof section

Scale
1:10/1:20 at A1

Date
February 2022

Drawn by

Drawing No
20/308/06