
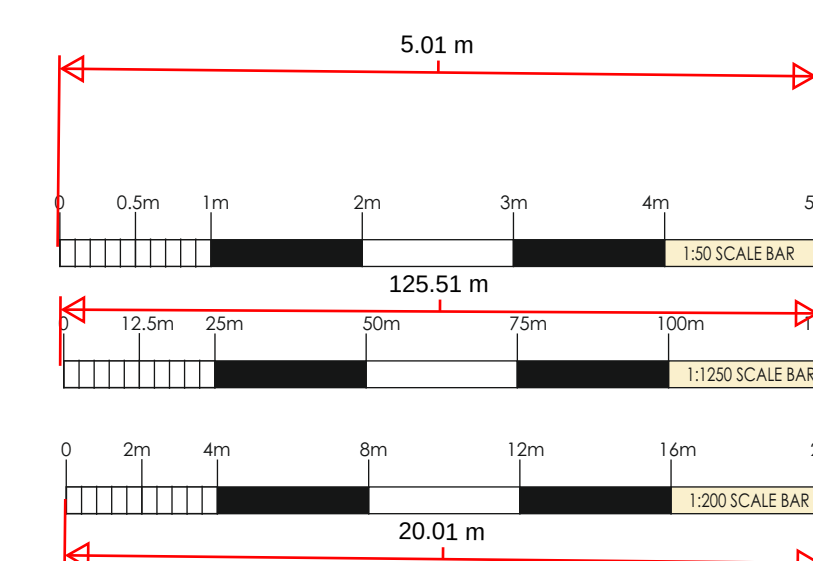
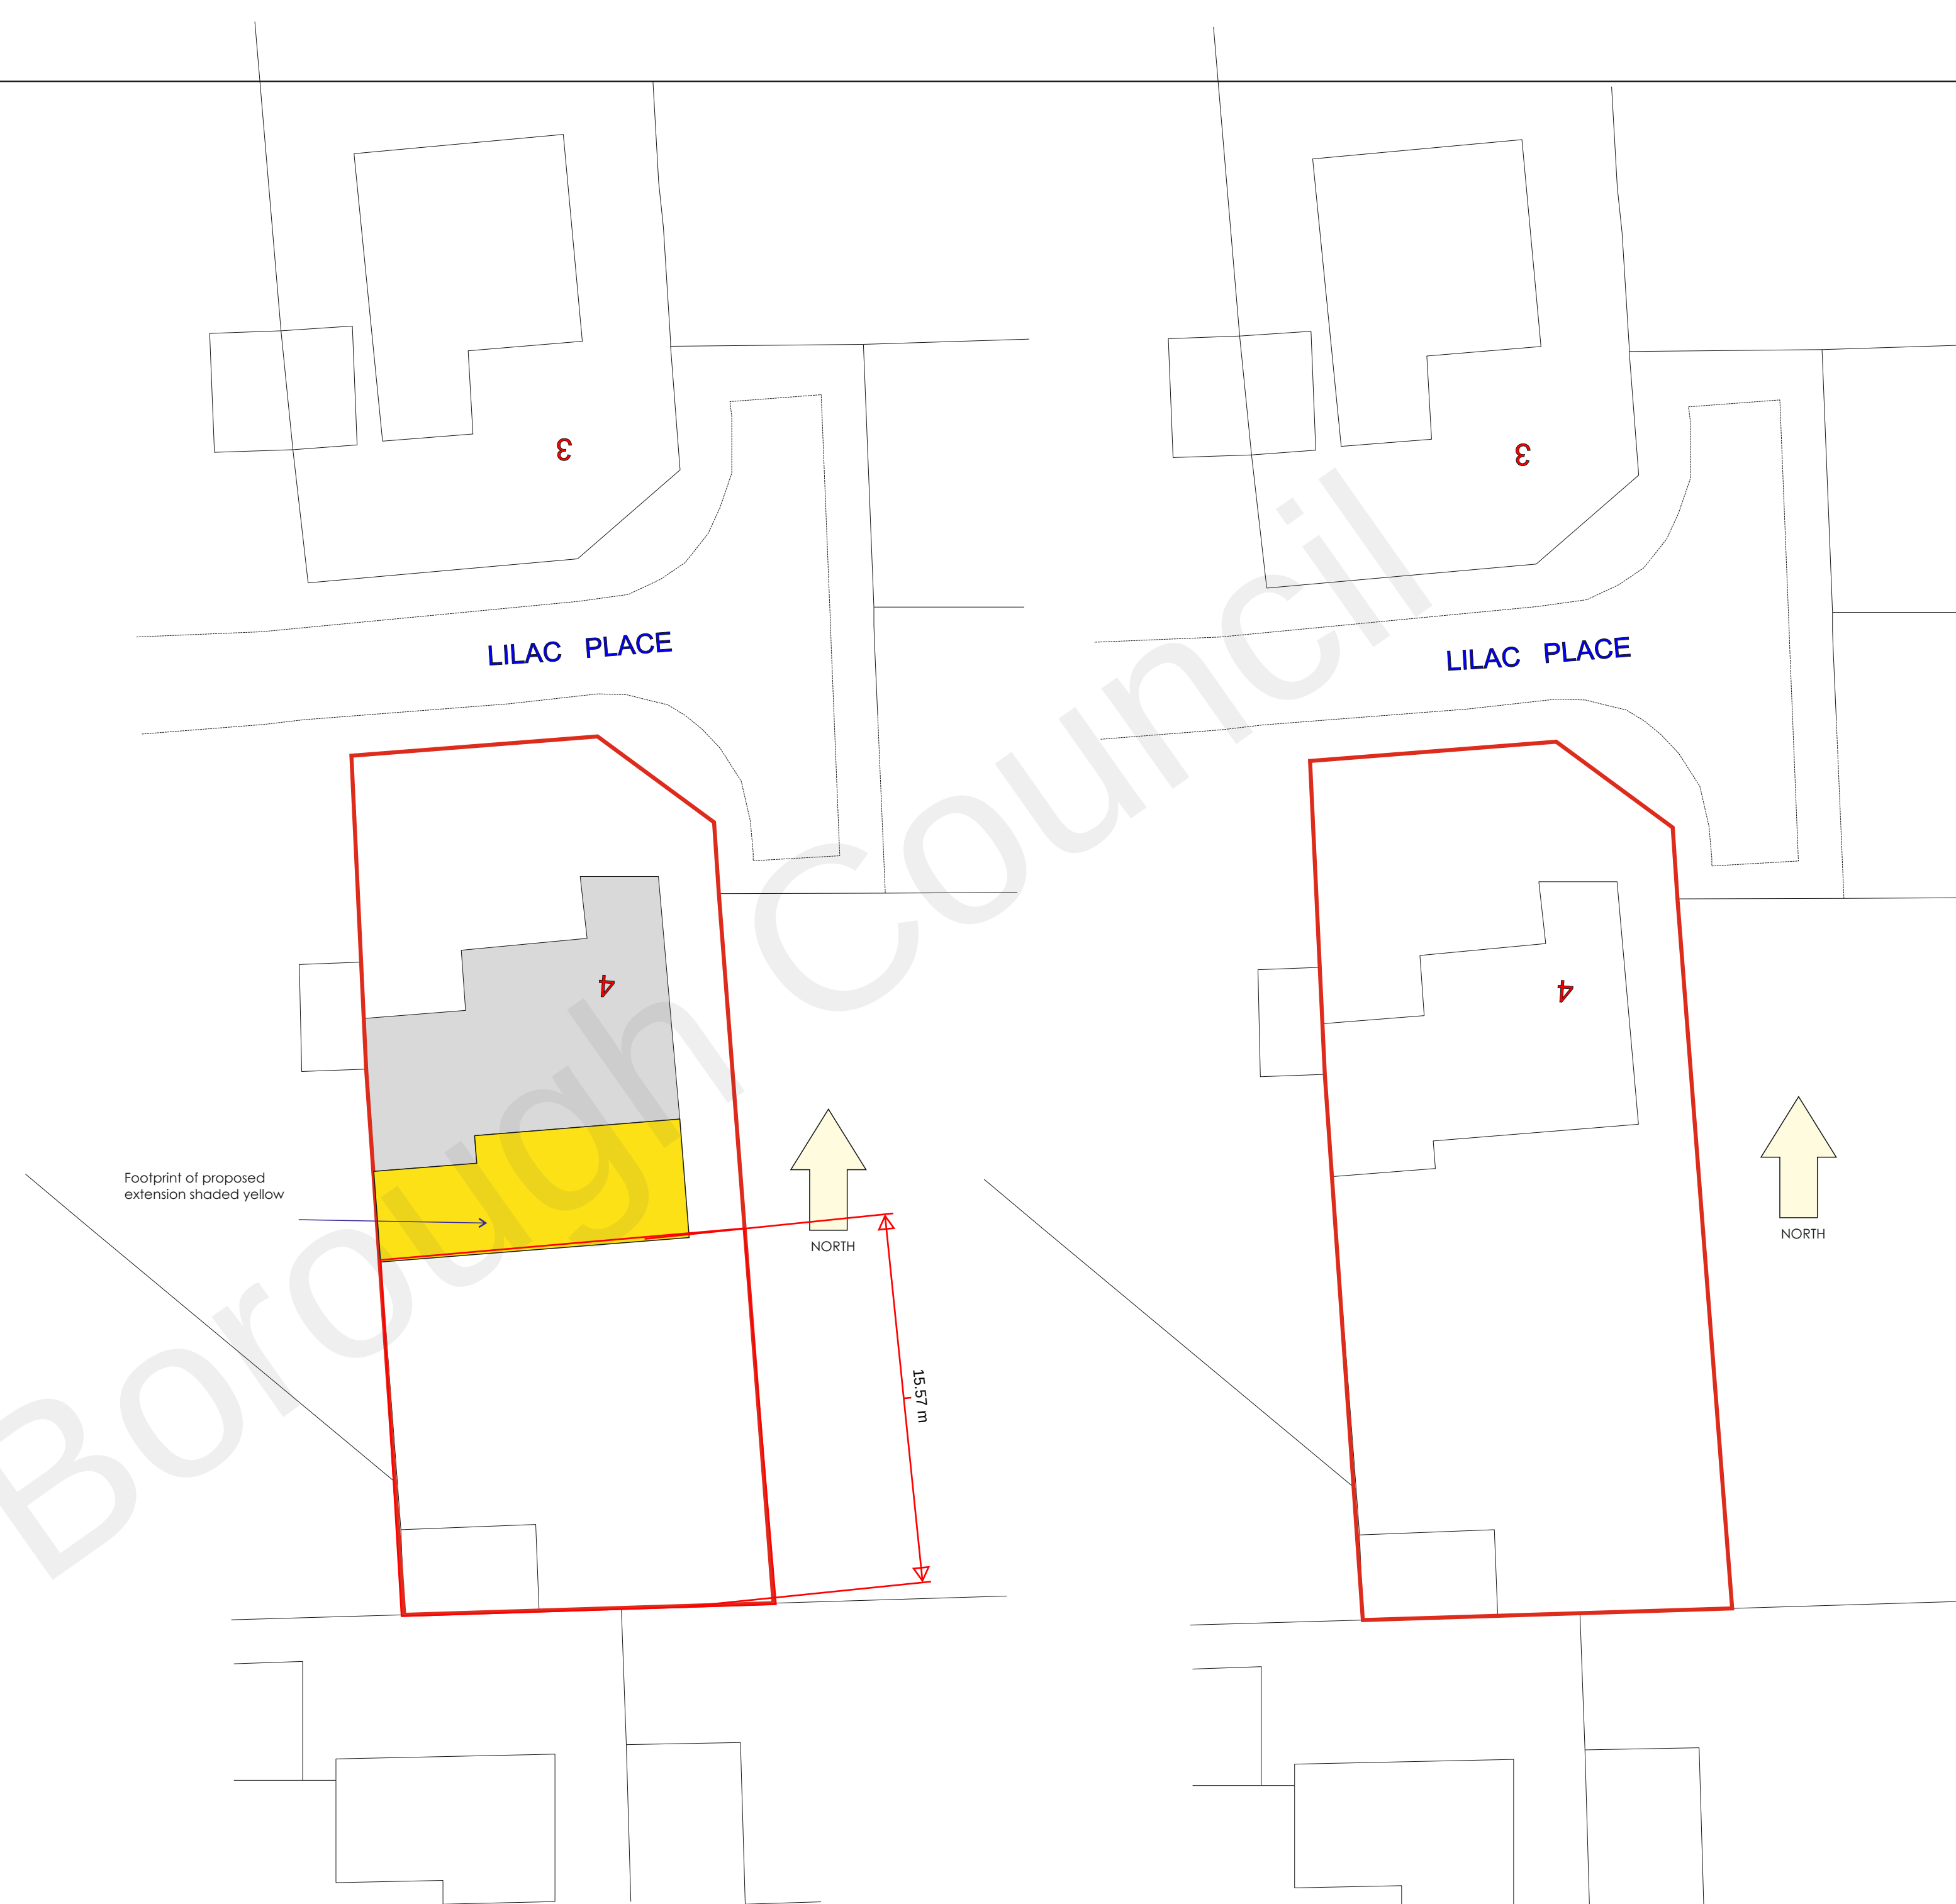
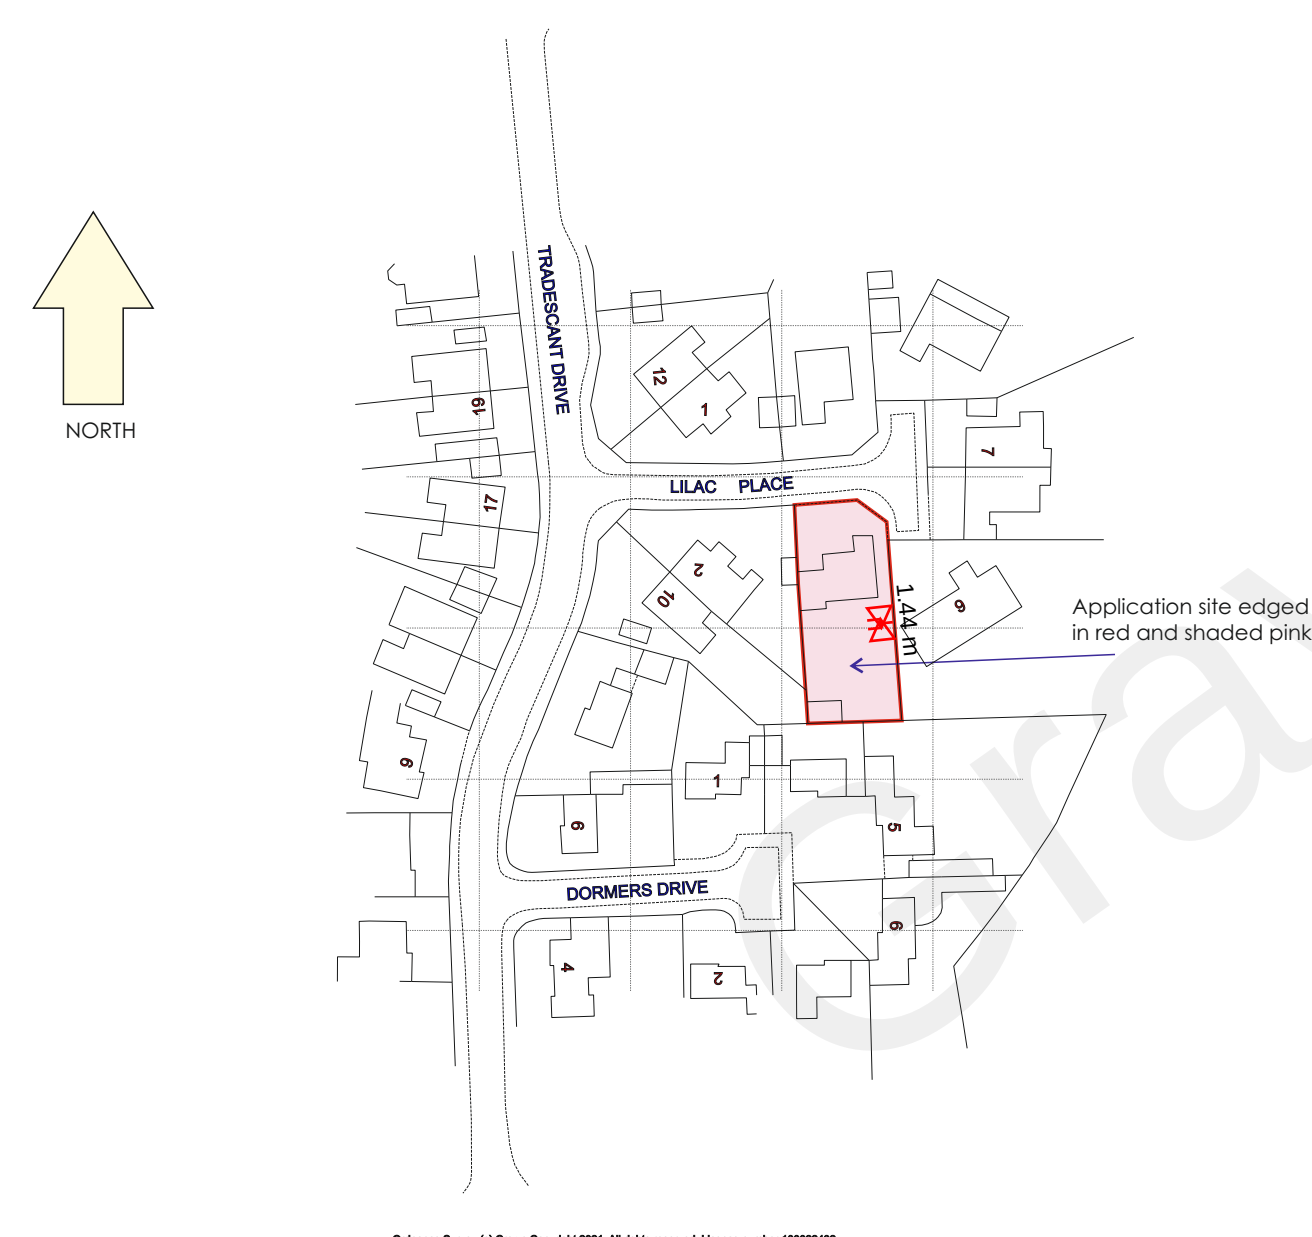


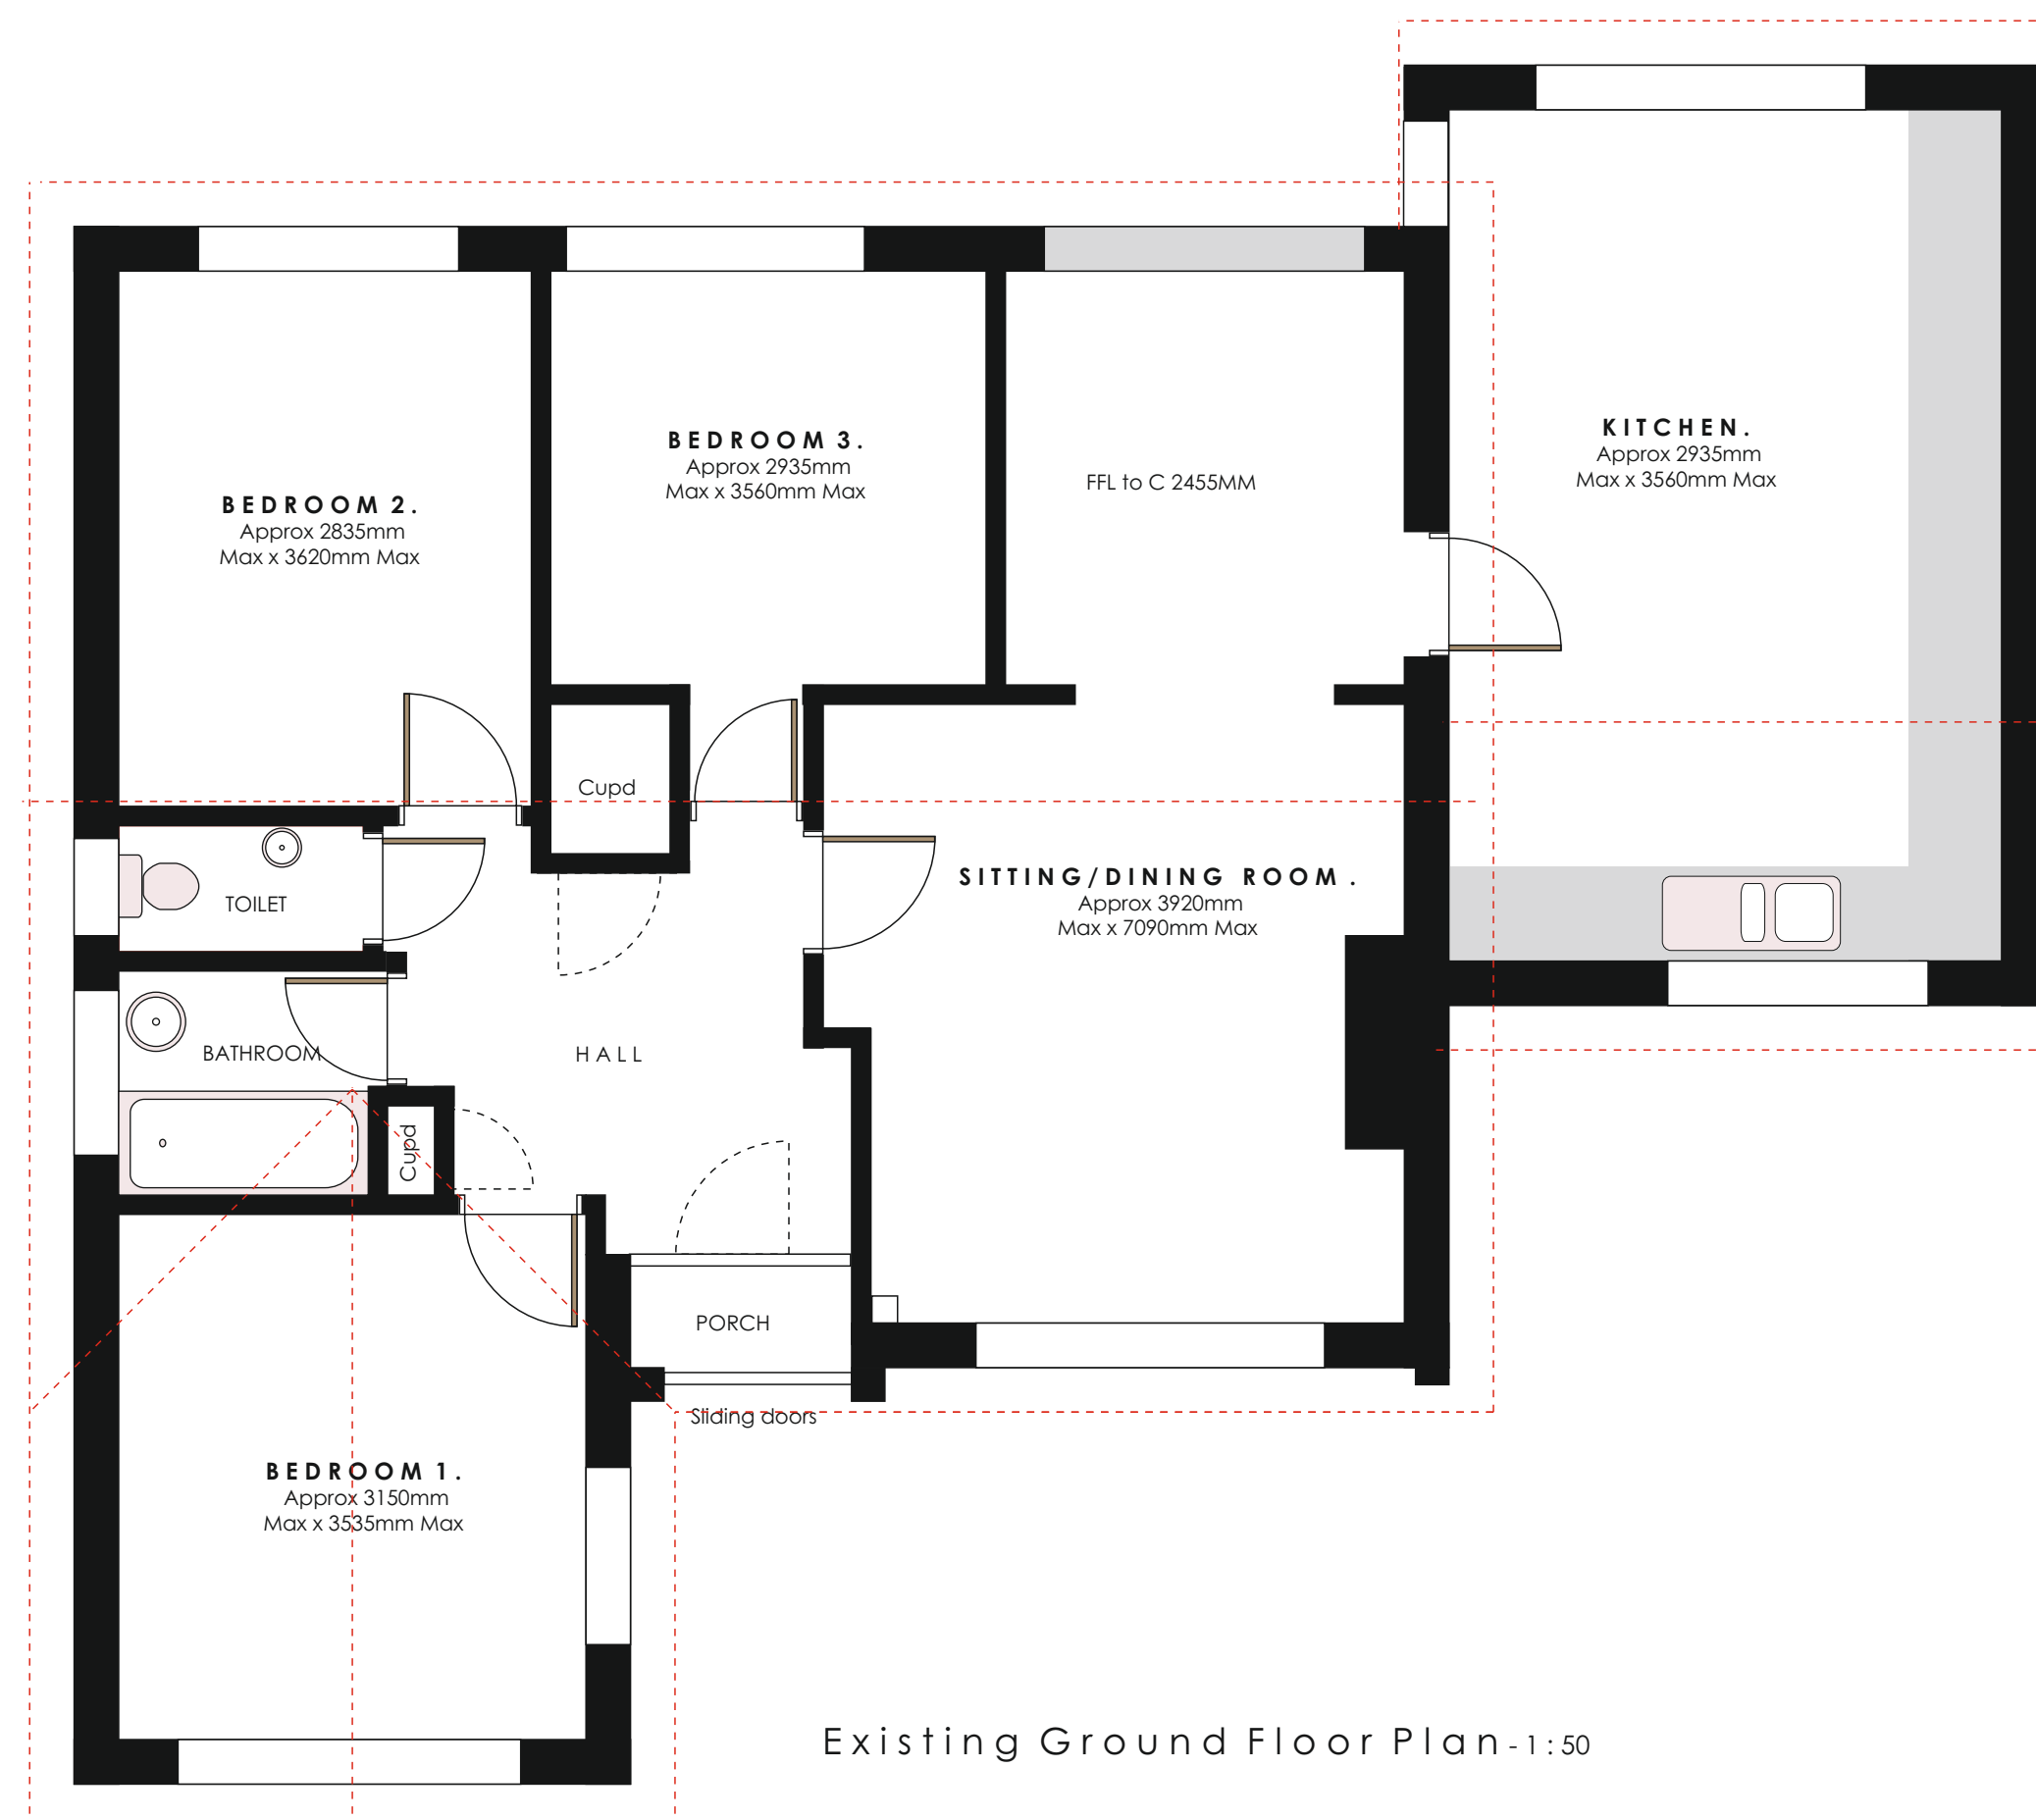

REVISIONS	
SCALES @A1	1:50 1:200 1:1250
DRAWN	RFW
DATE	August 2021

Existing Ground Floor Plan
Existing and Proposed Site Plans with Location Plan

PROJECT
Proposed Rear Extension
4 Lilac Place
Meopham Kent DA13 0ER
for: Mr and Mrs I Tynon

WARD + ASSOCIATES
THE HOO WROTHAM ROAD
MEOPHAM GRAVESEND KENT DA13 0HP

T: 01474 814196 M: 07771 863940
E: admin@wardassociates.co.uk W: www.wardassociates.co.uk
Skype User Name: [wardassociates](#)



4121.WD.01