


Do not scale.
Dimensions to be verified on site. Use figured dimensions only. Do not work from reduced scale drawings. Please refer to scale and sheet size as indicated.
This drawing is the property of WESTRIDGE CONSTRUCTION LTD®.
Copyright is reserved by them and the drawing is issued on the condition that it is not copied, reproduced, retained or disclosed to any unauthorised person without the prior consent in writing of Westridge Construction Ltd.

NOTES:

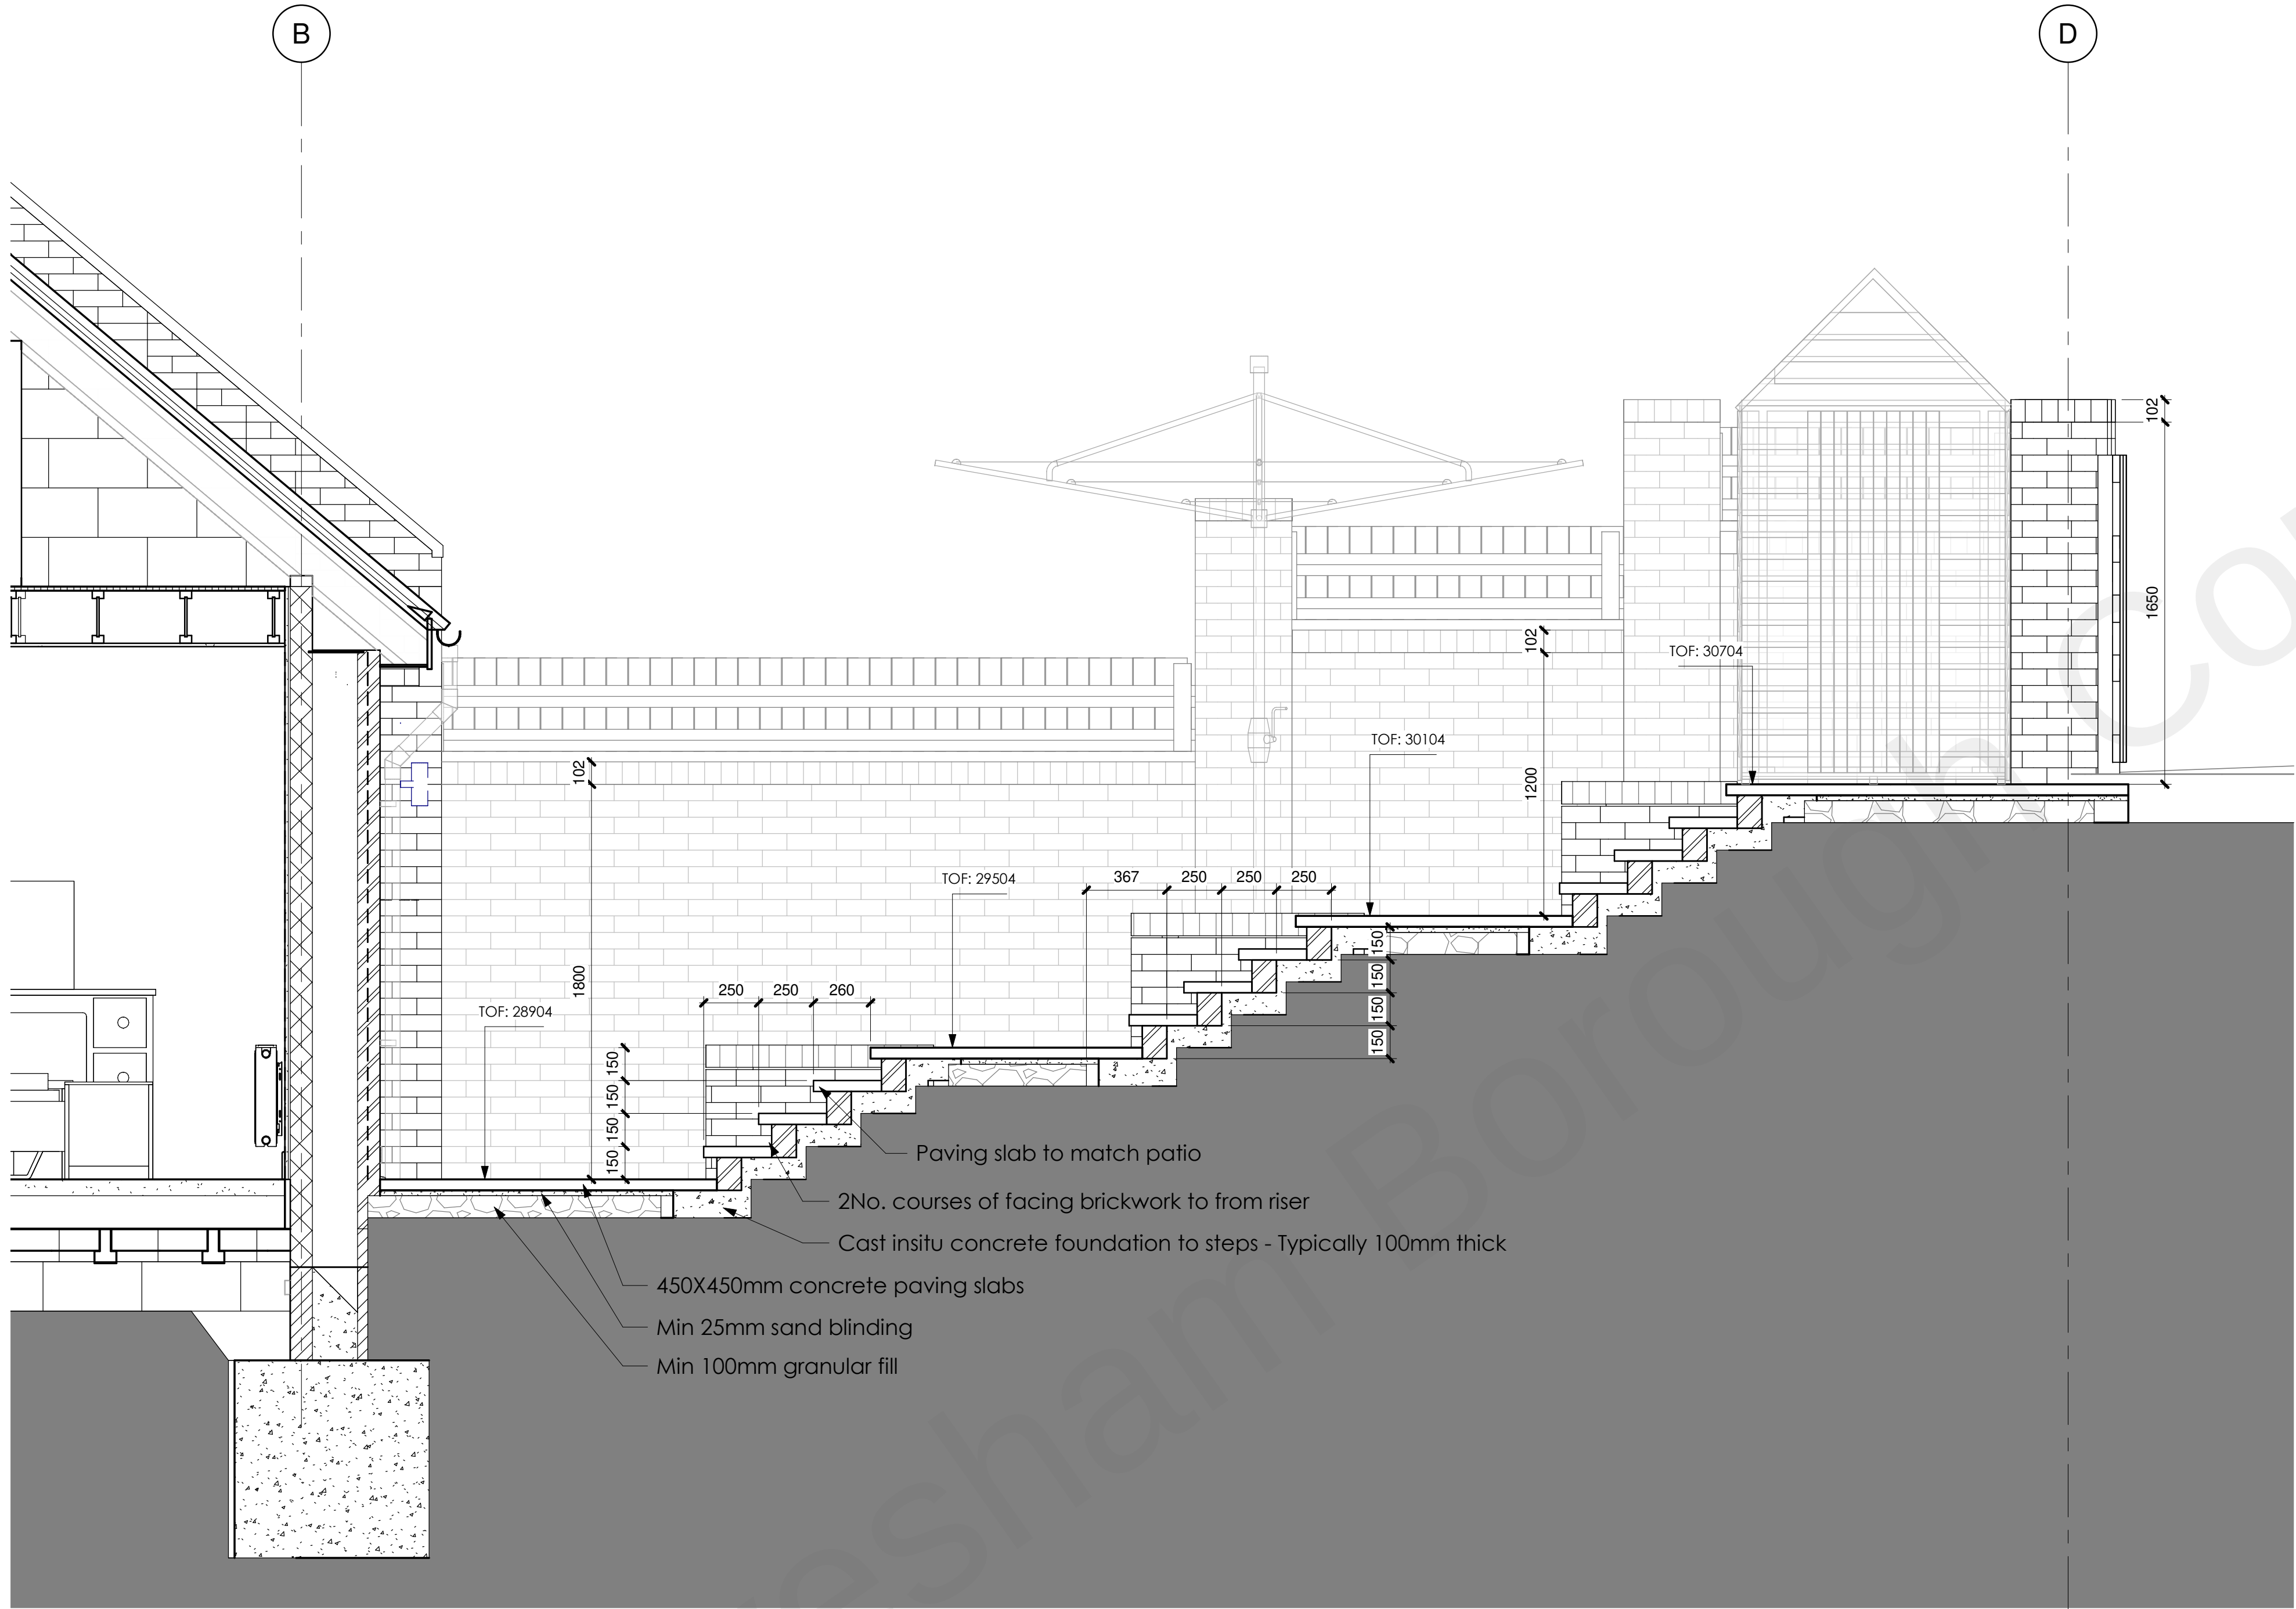

1 Section 1
1 : 20



P1 Scale Bar added
Rev Description By Date

westridge
Westridge Construction Limited
Ruskin House, Warren Cose,
Catsfield East Sussex TN33 9DZ
Email: enquiries@westridgeconstruction.co.uk
Tel: 01580 830600
Web: westridgeconstruction.co.uk

Project Address
Land at Constable Road,
Northfleet, Gravesend, Kent.

Project Title
Constable Road

Drawing Title
Retaining wall steps sections

	Name	Signed	Date	Scale	1 : 20 @ A1
Drawn	Author		Issue Date	File N°	3225
Designed				Drawing Status	
Checked	Checker				
Approved					

Drawing Number
A10014
Revision
P1