



ARTIFICIAL GRASS PITCH (AGP) PROPOSAL

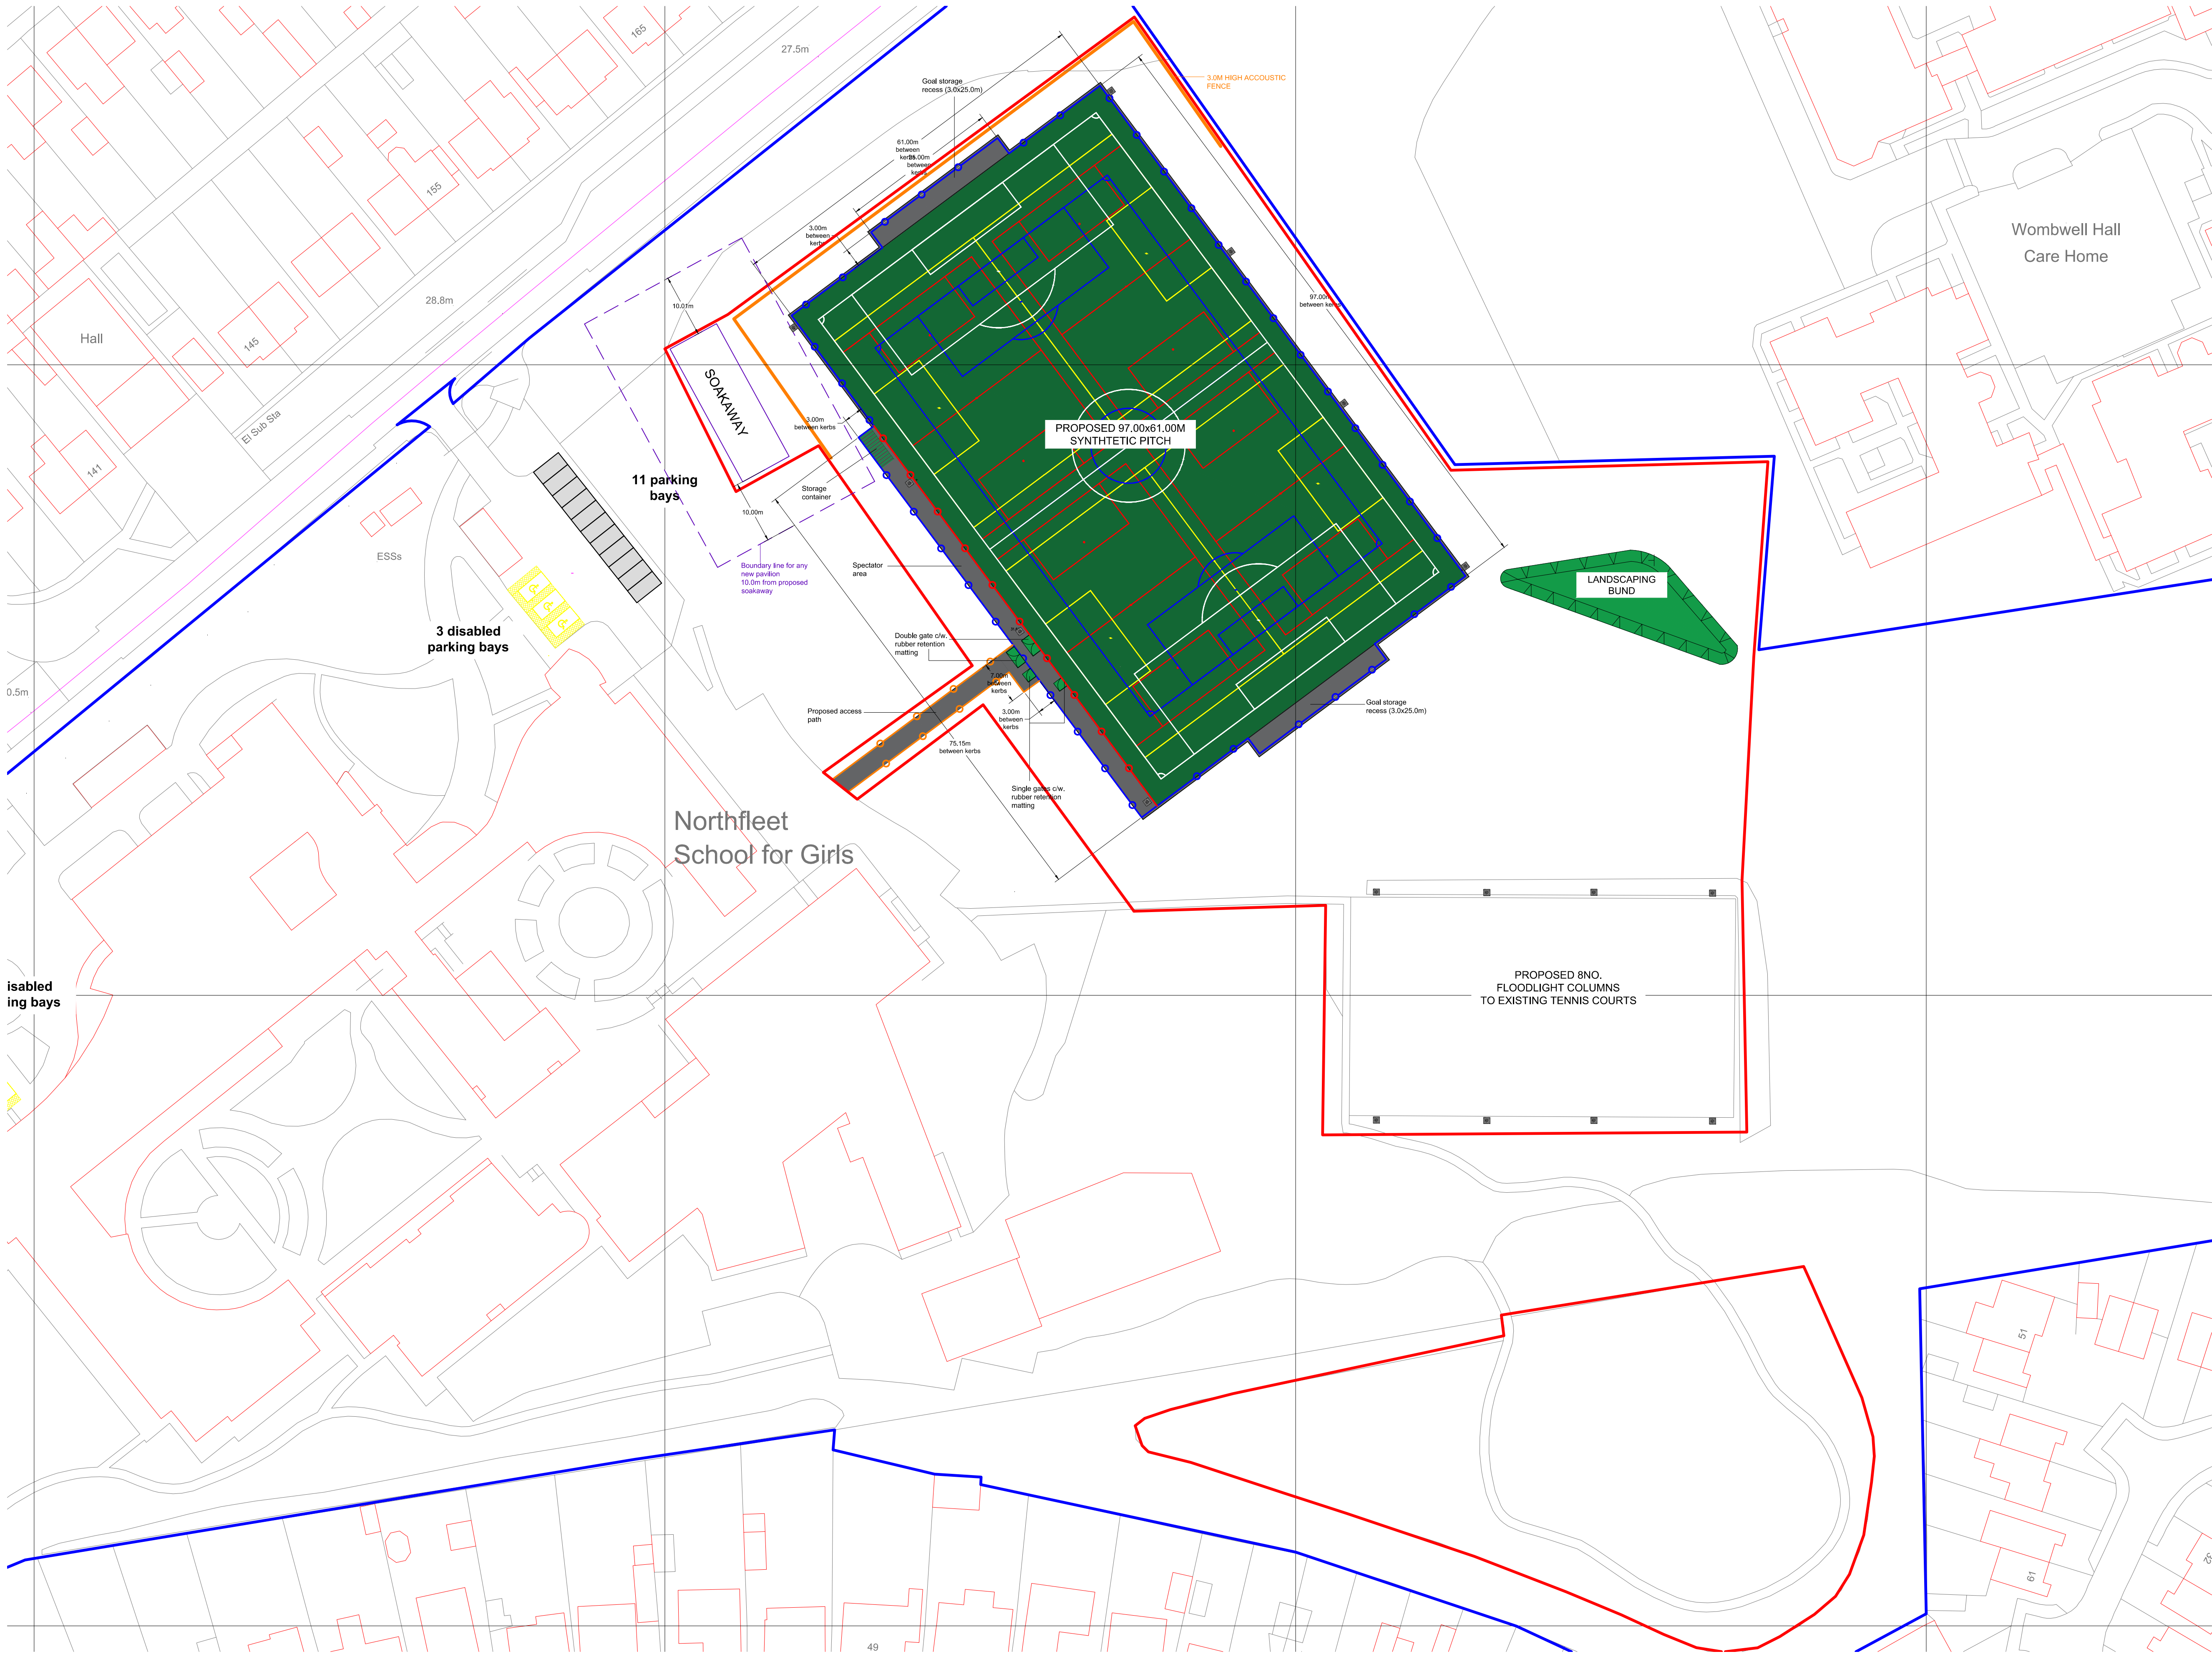

CHECK ALL DIMENSIONS PRIOR TO COMMENCEMENT OF WORK
NO GUARANTEE CAN BE GIVEN THAT ALL SERVICES HAVE BEEN SHOWN ON THE DRAWING
NO GUARANTEE CAN BE GIVEN TO THE ACCURACY AND COMPLETENESS OF ANY SERVICE PROVIDER RECORD INFORMATION SHOWN IN THIS DRAWING AND NO LIABILITY WILL BE ACCEPTED FOR ANY LOSSES THAT ARISE DUE TO A LACK OF ACCURACY IN ANY SERVICE PROVIDERS RECORD INFORMATION
RELEVANT SERVICE DRAWINGS SHOULD BE OBTAINED FROM APPROPRIATE SERVICE PROVIDERS AND USED IN CONJUNCTION WITH THIS DRAWING
REFERENCE SHOULD ALSO BE MADE TO HISTORICAL PLANS AND AS BUILT DRAWINGS
THIS DRAWING IS COPYRIGHT TO LABOSPORT LTD

- SYNTHETIC TURF SURFACE
- 1.2M HIGH SPECTATOR FENCING
- 4.5M HIGH PERIMETER FENCING
- DOUBLE GATE
- SINGLE GATE
- STORAGE CONTAINER AREA
- 300MM MOWING STRIP
- 8NO.FLOODLIGHTING COLUMNS TO AGP
- 8NO.FLOODLIGHTING COLUMNS TO EXISTING TENNIS COURTS
- INDICATIVE LANDSCAPING BUND
- 3.0M HIGH ACCOUSTIC FENCE

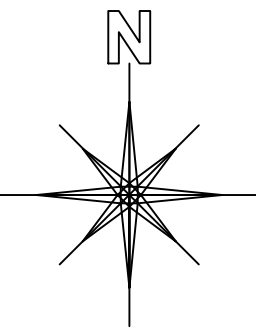

LEGEND / KEY

REVISION	DATE	DESCRIPTION
D	02.12.2025	8No. floodlights shown on pitch
C	26.08.2025	Soakaway and 10m line shown
B	17.04.2025	Acoustic fence indicated
A	11.12.2024	1st line amended



Labosport Ltd
Unit 3, Aerial Way, Hucknall, Nottinghamshire, NG15 6DW
+44 (0)115 968 1998
www.labosport.com
info@labosport.co.uk

AUTHOR: NORTHFLEET SCHOOL

CLIENT: ARTIFICIAL GRASS PITCH (AGP) DEVELOPMENT

PROJECT: PROPOSED BLOCK PLAN

DRAWING: PLANNING LK 01

DATE: 24-004(G-218481) 03

SCALE: 1:500

REVISION: 01

PROJECT: 24-004(G-218481) 03