


NOTES:

This drawing is the copyright of PLAN Design Landscape Architects Ltd. It must not be copied or reproduced without written consent. Only figured dimensions are to be taken from this drawing. All contractors must visit the site and be responsible for taking and checking all dimensions related to the works shown on this drawing.

This drawing defines the design intent and finishes only. Refer to the General Designers information for detail information and to the Engineers specification for construction build up. Sub-base, retaining walls and foundations are illustrative only and should be agreed with the engineer/others. All dimensions nominal.

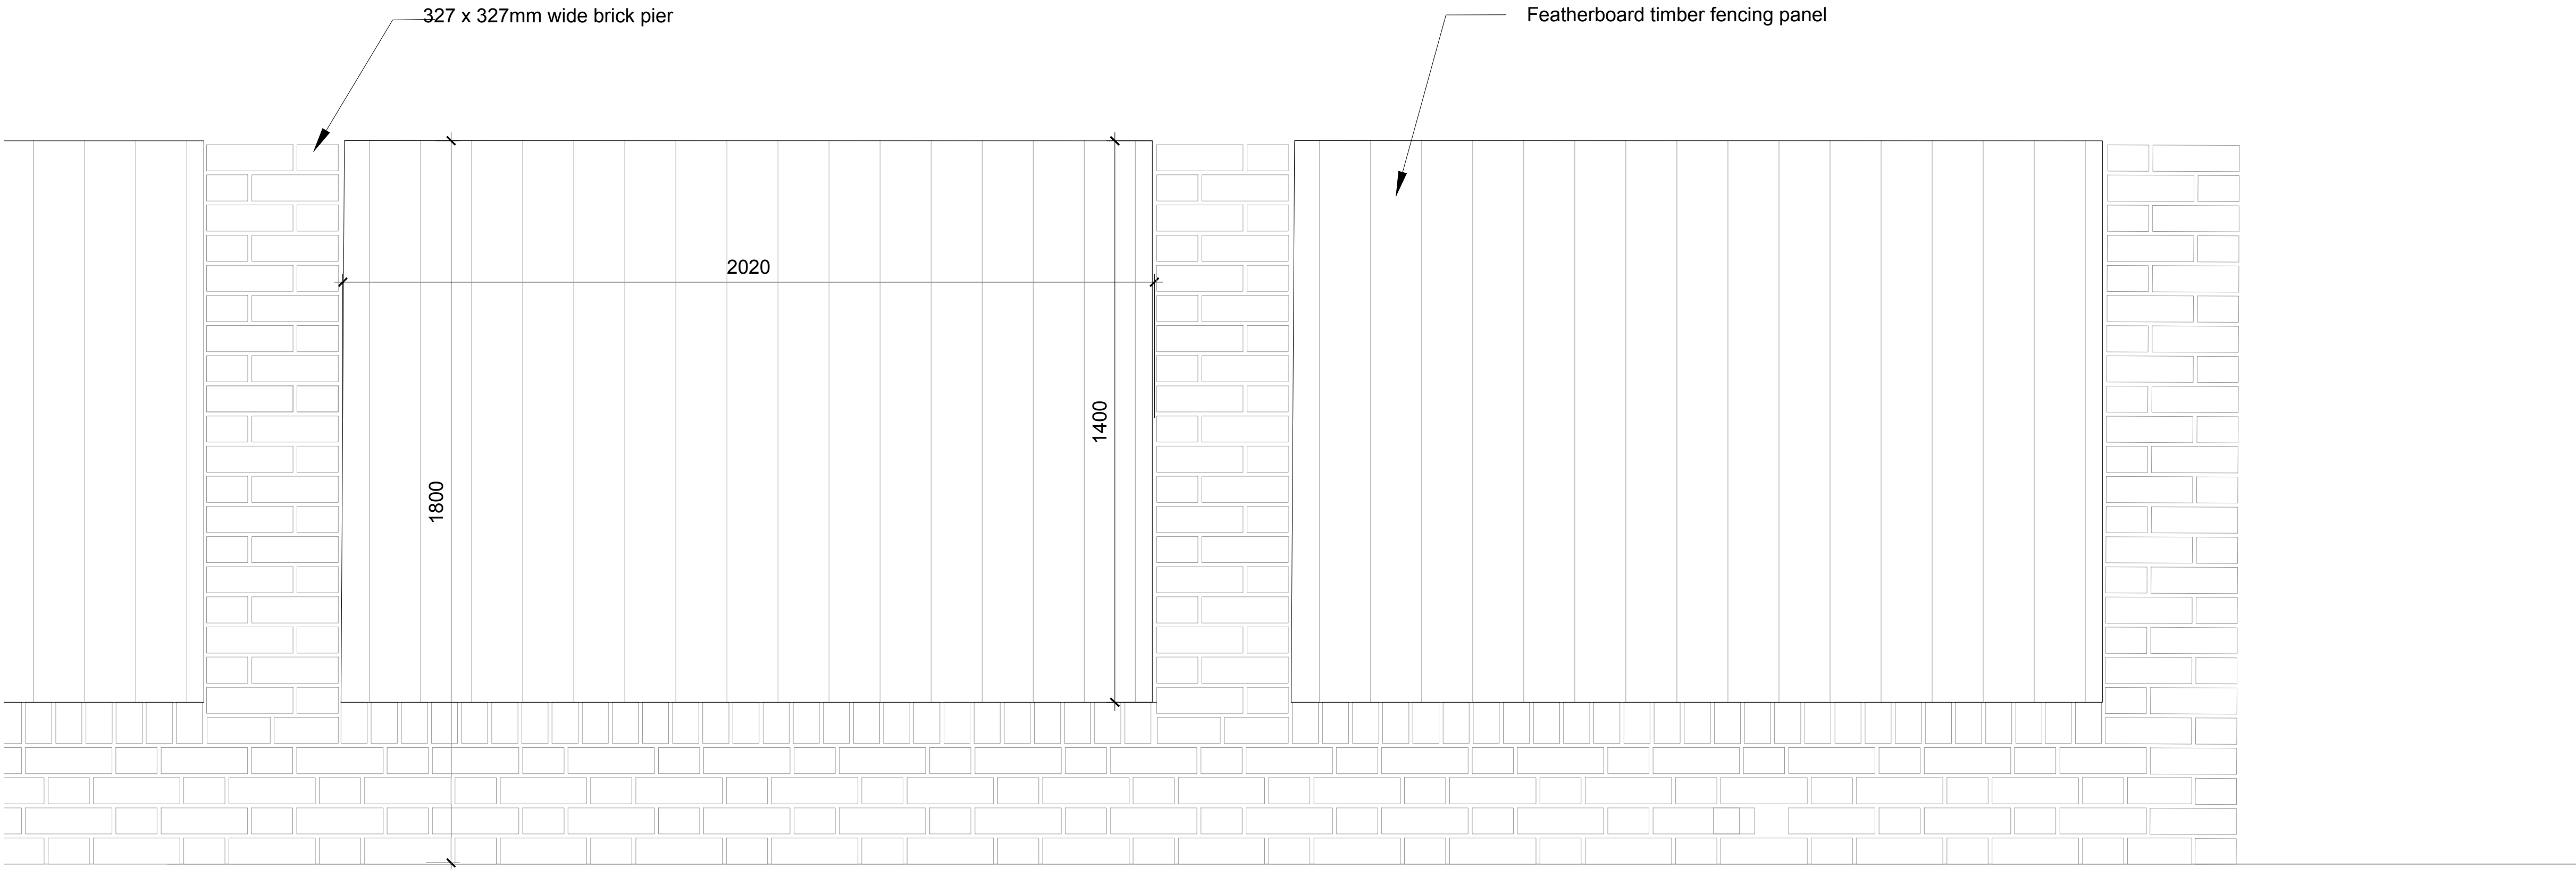

1 1800mm High Boundary Brick Pier and Timber Fence Elevation @ Private Garden
SCALE: 1:10

NOTE:
BRICKWORK TO MATCH ARCHITECTURAL FACADE.

V1	26.03.2025	Stage 5 Issue	BS	JD
00	13.02.2025	First Issue	BS	JD
Revision	Date	Description	Drawn	Ch'd

PLAN Design Landscape Architects Ltd.

www.plan-design.co.uk

t: 07557140477 | 07760190496

e: jack@plan-design.co.uk | holly@plan-design.co.uk

PLAN

Client

Elkins Construction

Project

Worcester Close

Drawing Title

Boundary Wall Details - Sheet 2

Date: 13.02.2025	Scale: As shown @ A1	Drawn by: BS	Ch'd by: JD
---------------------	-------------------------	-----------------	----------------

Status:

FOR CONSTRUCTION

Drawing Number:

PLA 0107 632 R00