


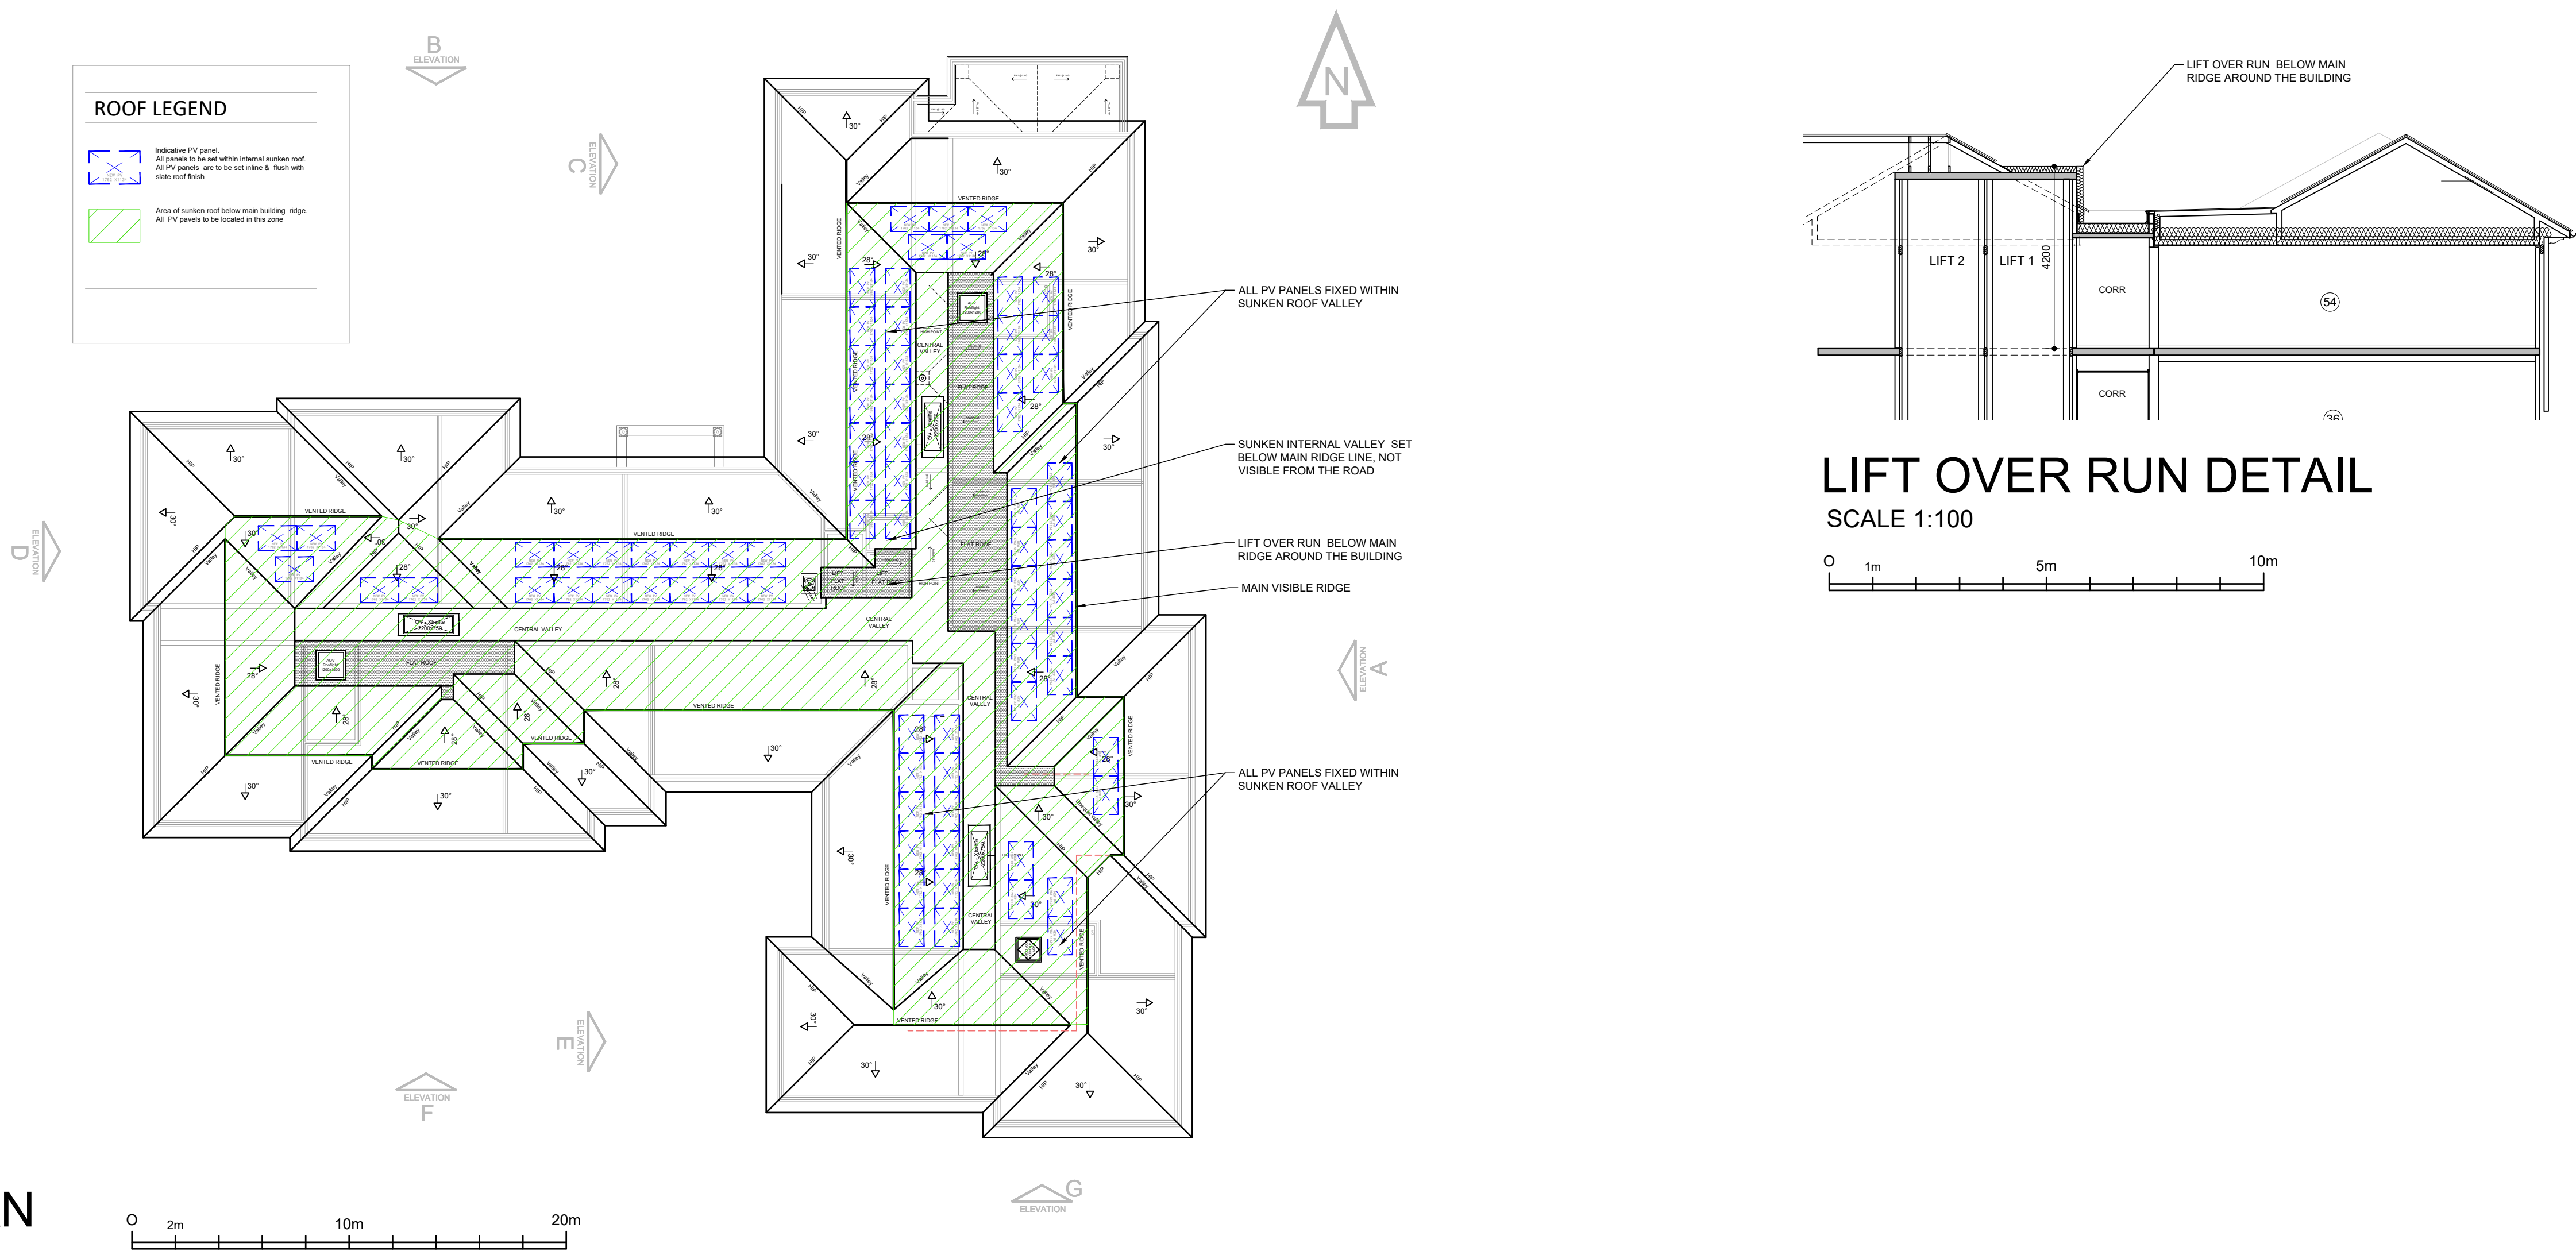

Rev. Date By Ck

Churchill Living
Your lifestyle • Your choice

In partnership with
Housing 21

Proposed Retirement Development,
Former Gravesend Police Station Site,
Windmill Street, Gravesend.
DA12 1DB

EXTERNAL PLANT

Scale	1:100	Date	SEPT 2026
Drawn	PJH	Checked	JFC
Project No.		Drawing No.	Rev.
20085GD	733		-