




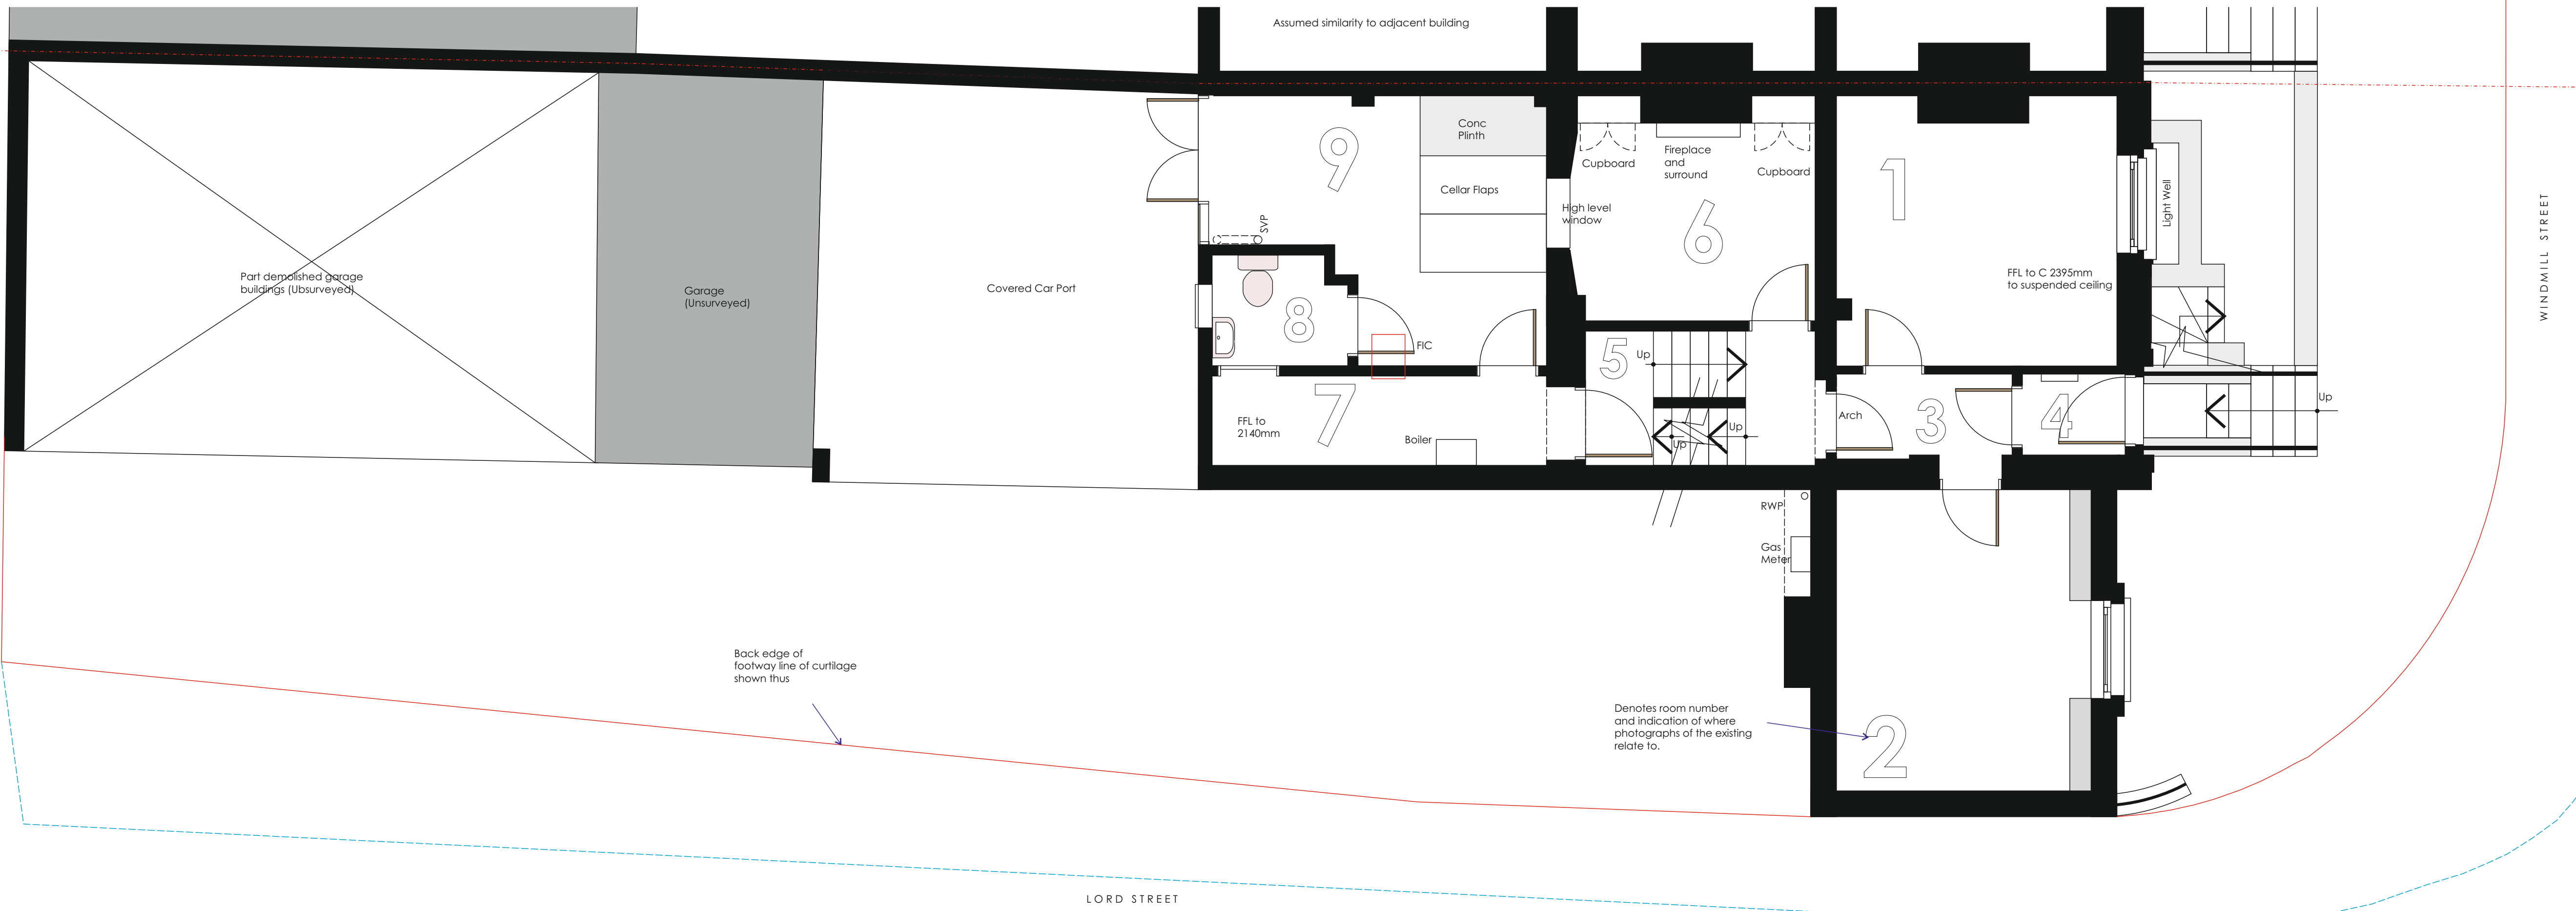



Site / Ground Floor Plan -1:50

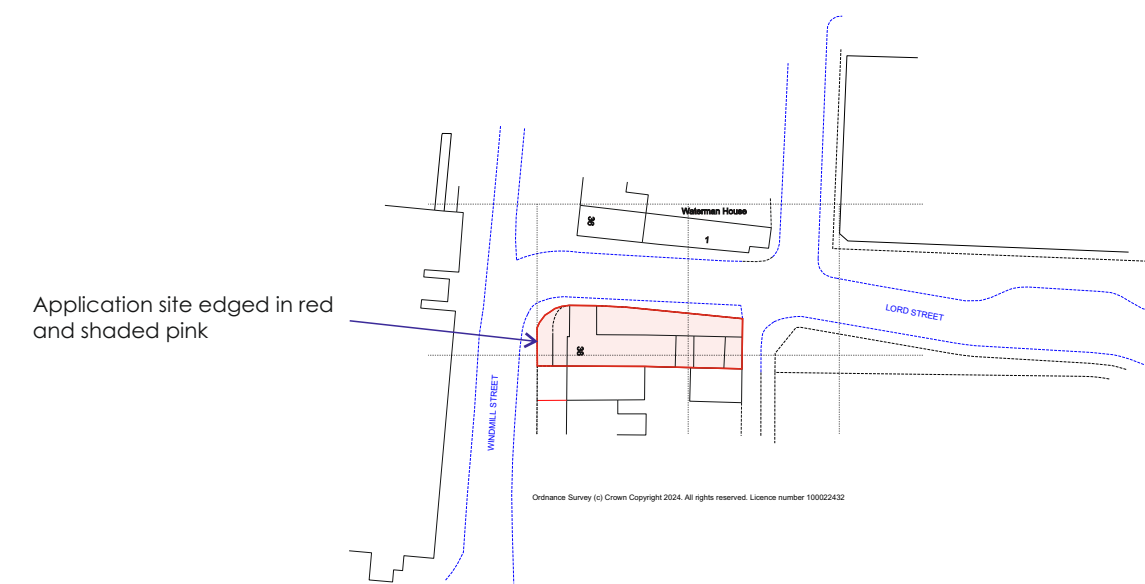

Location Plan -1:1250

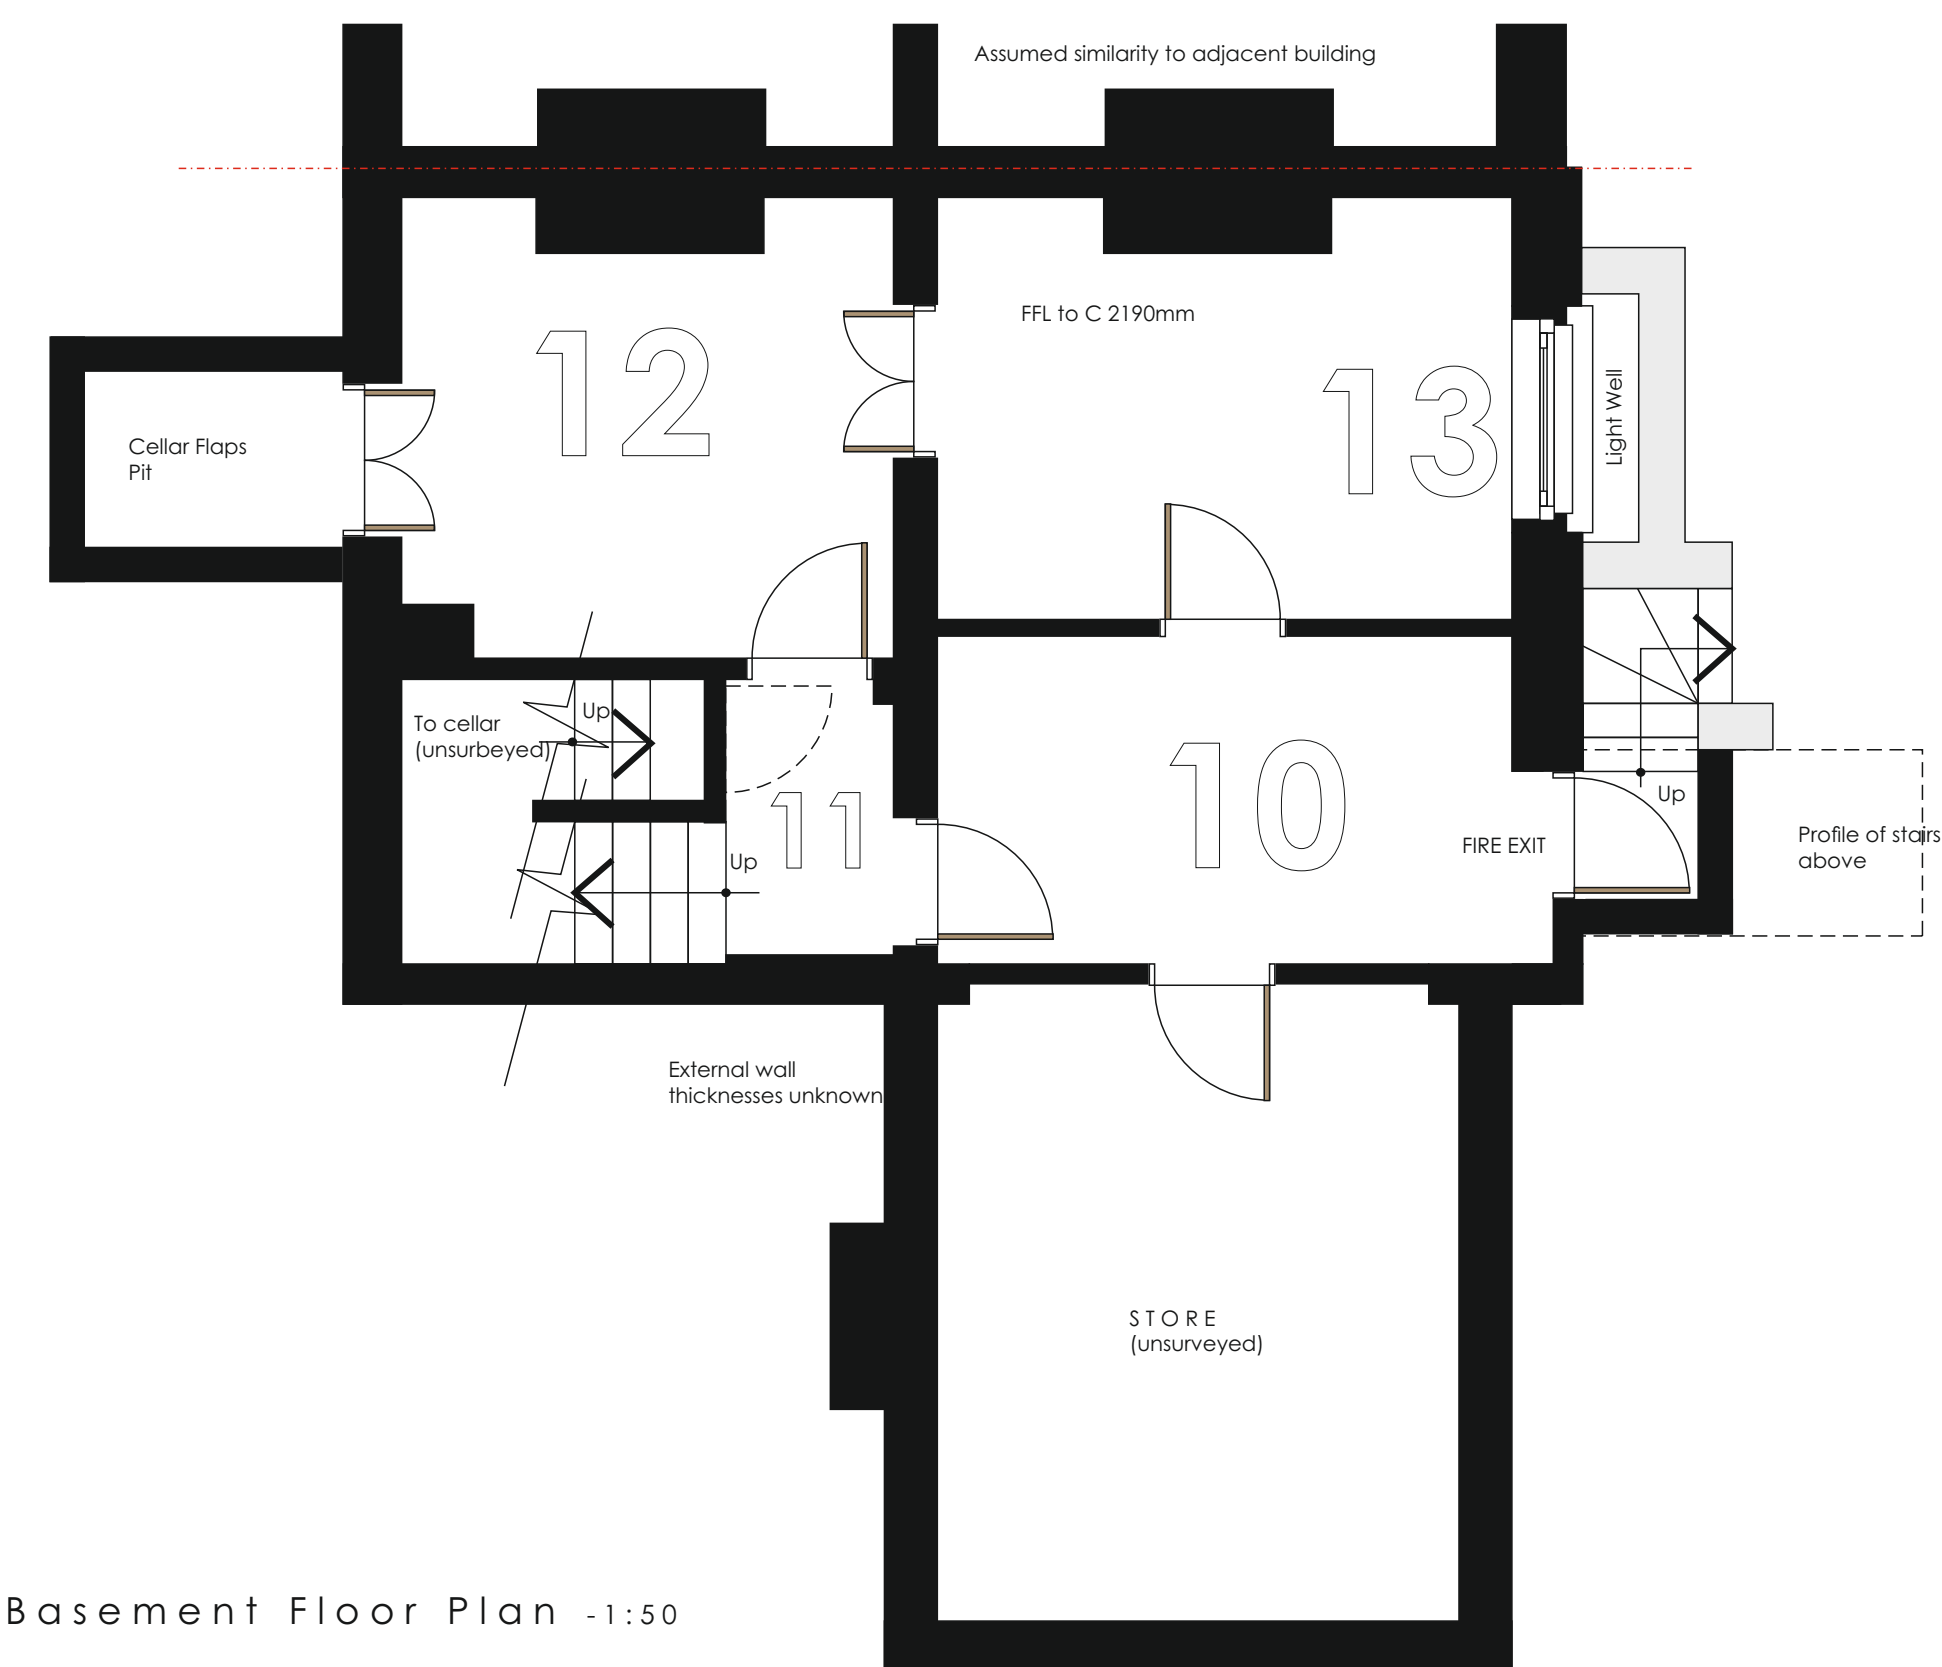

Basement Floor Plan -1:50

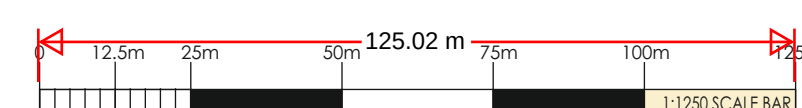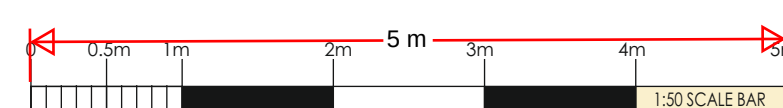

REVISIONS		
SCALE	1:50 1:1250	DATE
DATE	August 2024	DATE
DATE	Existing Ground/Site, First and Location Plans	
PROJECT	Conversion to HMO 38 Windmill Street Gravesend Kent DA12 1BA for: Mr M Ceik	

WARD + ASSOCIATES
THE HOO WROTHAM ROAD
MEOPHAM GRAVESEND KENT DA13 0HP
T: 01474 814196 M: 07771 863940
E: admin@wardassociates.co.uk W: www.wardassociates.co.uk
Skype User Name: ragenwardassociates

1124.WD.01