



New timber framed open front bin enclosure comprising 3no 240 litre bins, 2no 180 litre refuse, and 2no 23 litre food waste bins on concrete base with back inlet gully waste. Close boarded enclosure to match fence 4500mm long by 640mm deep and max 1200mm high with green roof as attach illustration

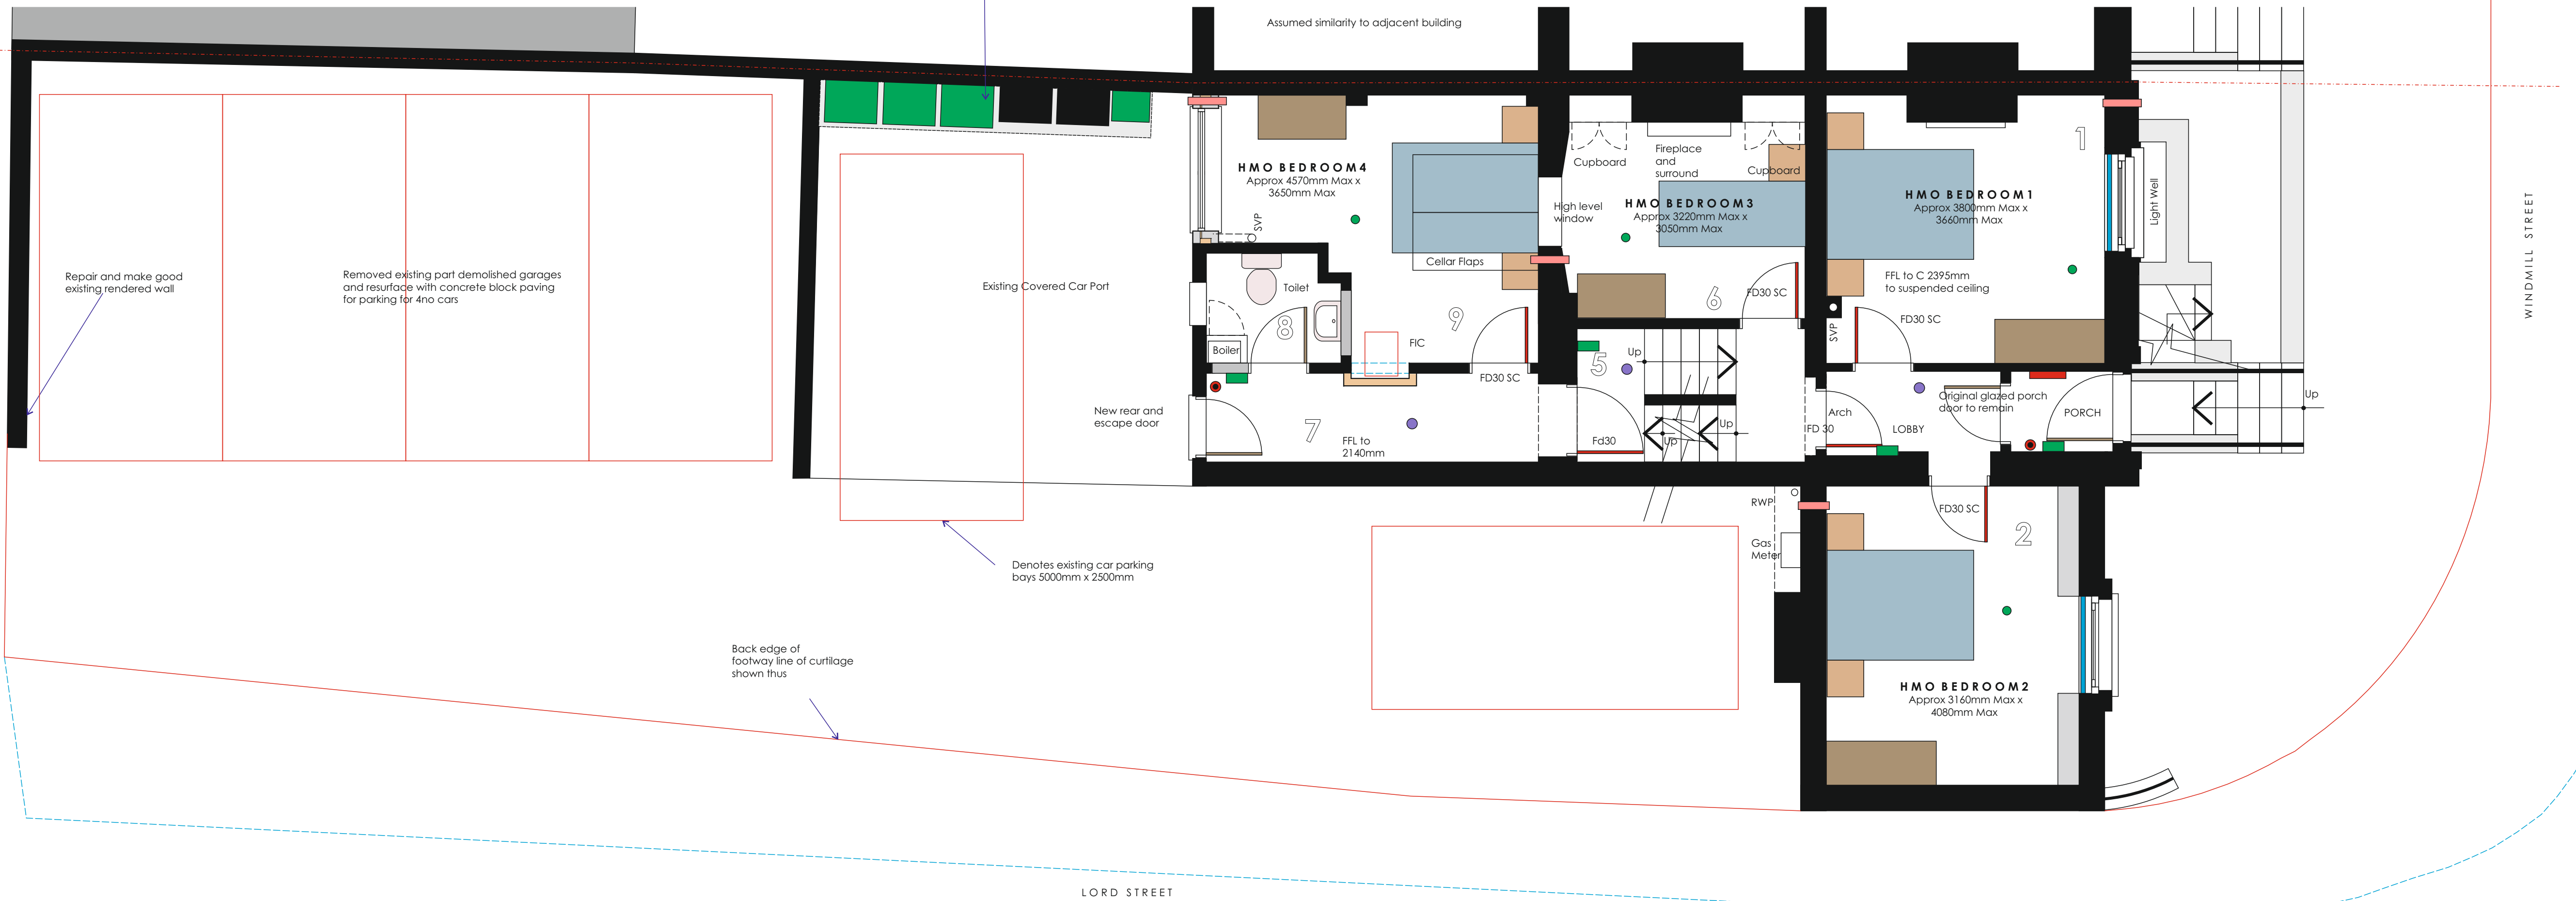


Proposed Site / Ground Floor Plan -1:50

LEGEND

- 350mm exterior thick cavity wall with full width insulation and black inner skin and black outer skin rendered to match existing. U value min 0.18W/sqmK
- Existing walls
- Proposed white aluminium framed internal secondary glazing to existing window configuration so that not noticed from the exterior
- 100mm timberstud internal partition with 38db sound reduction
- Waste pipe positions
- Existing opening block off to match and made good
- Approx location of kitchen worktops
- Mechanical vent duct positions (from cooker hood in kitchens)
- New beams with pad stones to match engineers requirements and clad to afford 30mins fire resistance
- Existing walls removed
- Wired smoke alarm to BS 5839-6:2019 Within 3m of bedroom doors in accordance with BS 5839-6:2019.
- Mains wired heat detector
- Wired multi sensor to BS 5839-6:2019 communal fire alarm system
- Emergency lighting/illuminated exit/direction sign
- Communal fire alarm system call point
- Existing fire alarm control panel
- Acoustic air supply unit

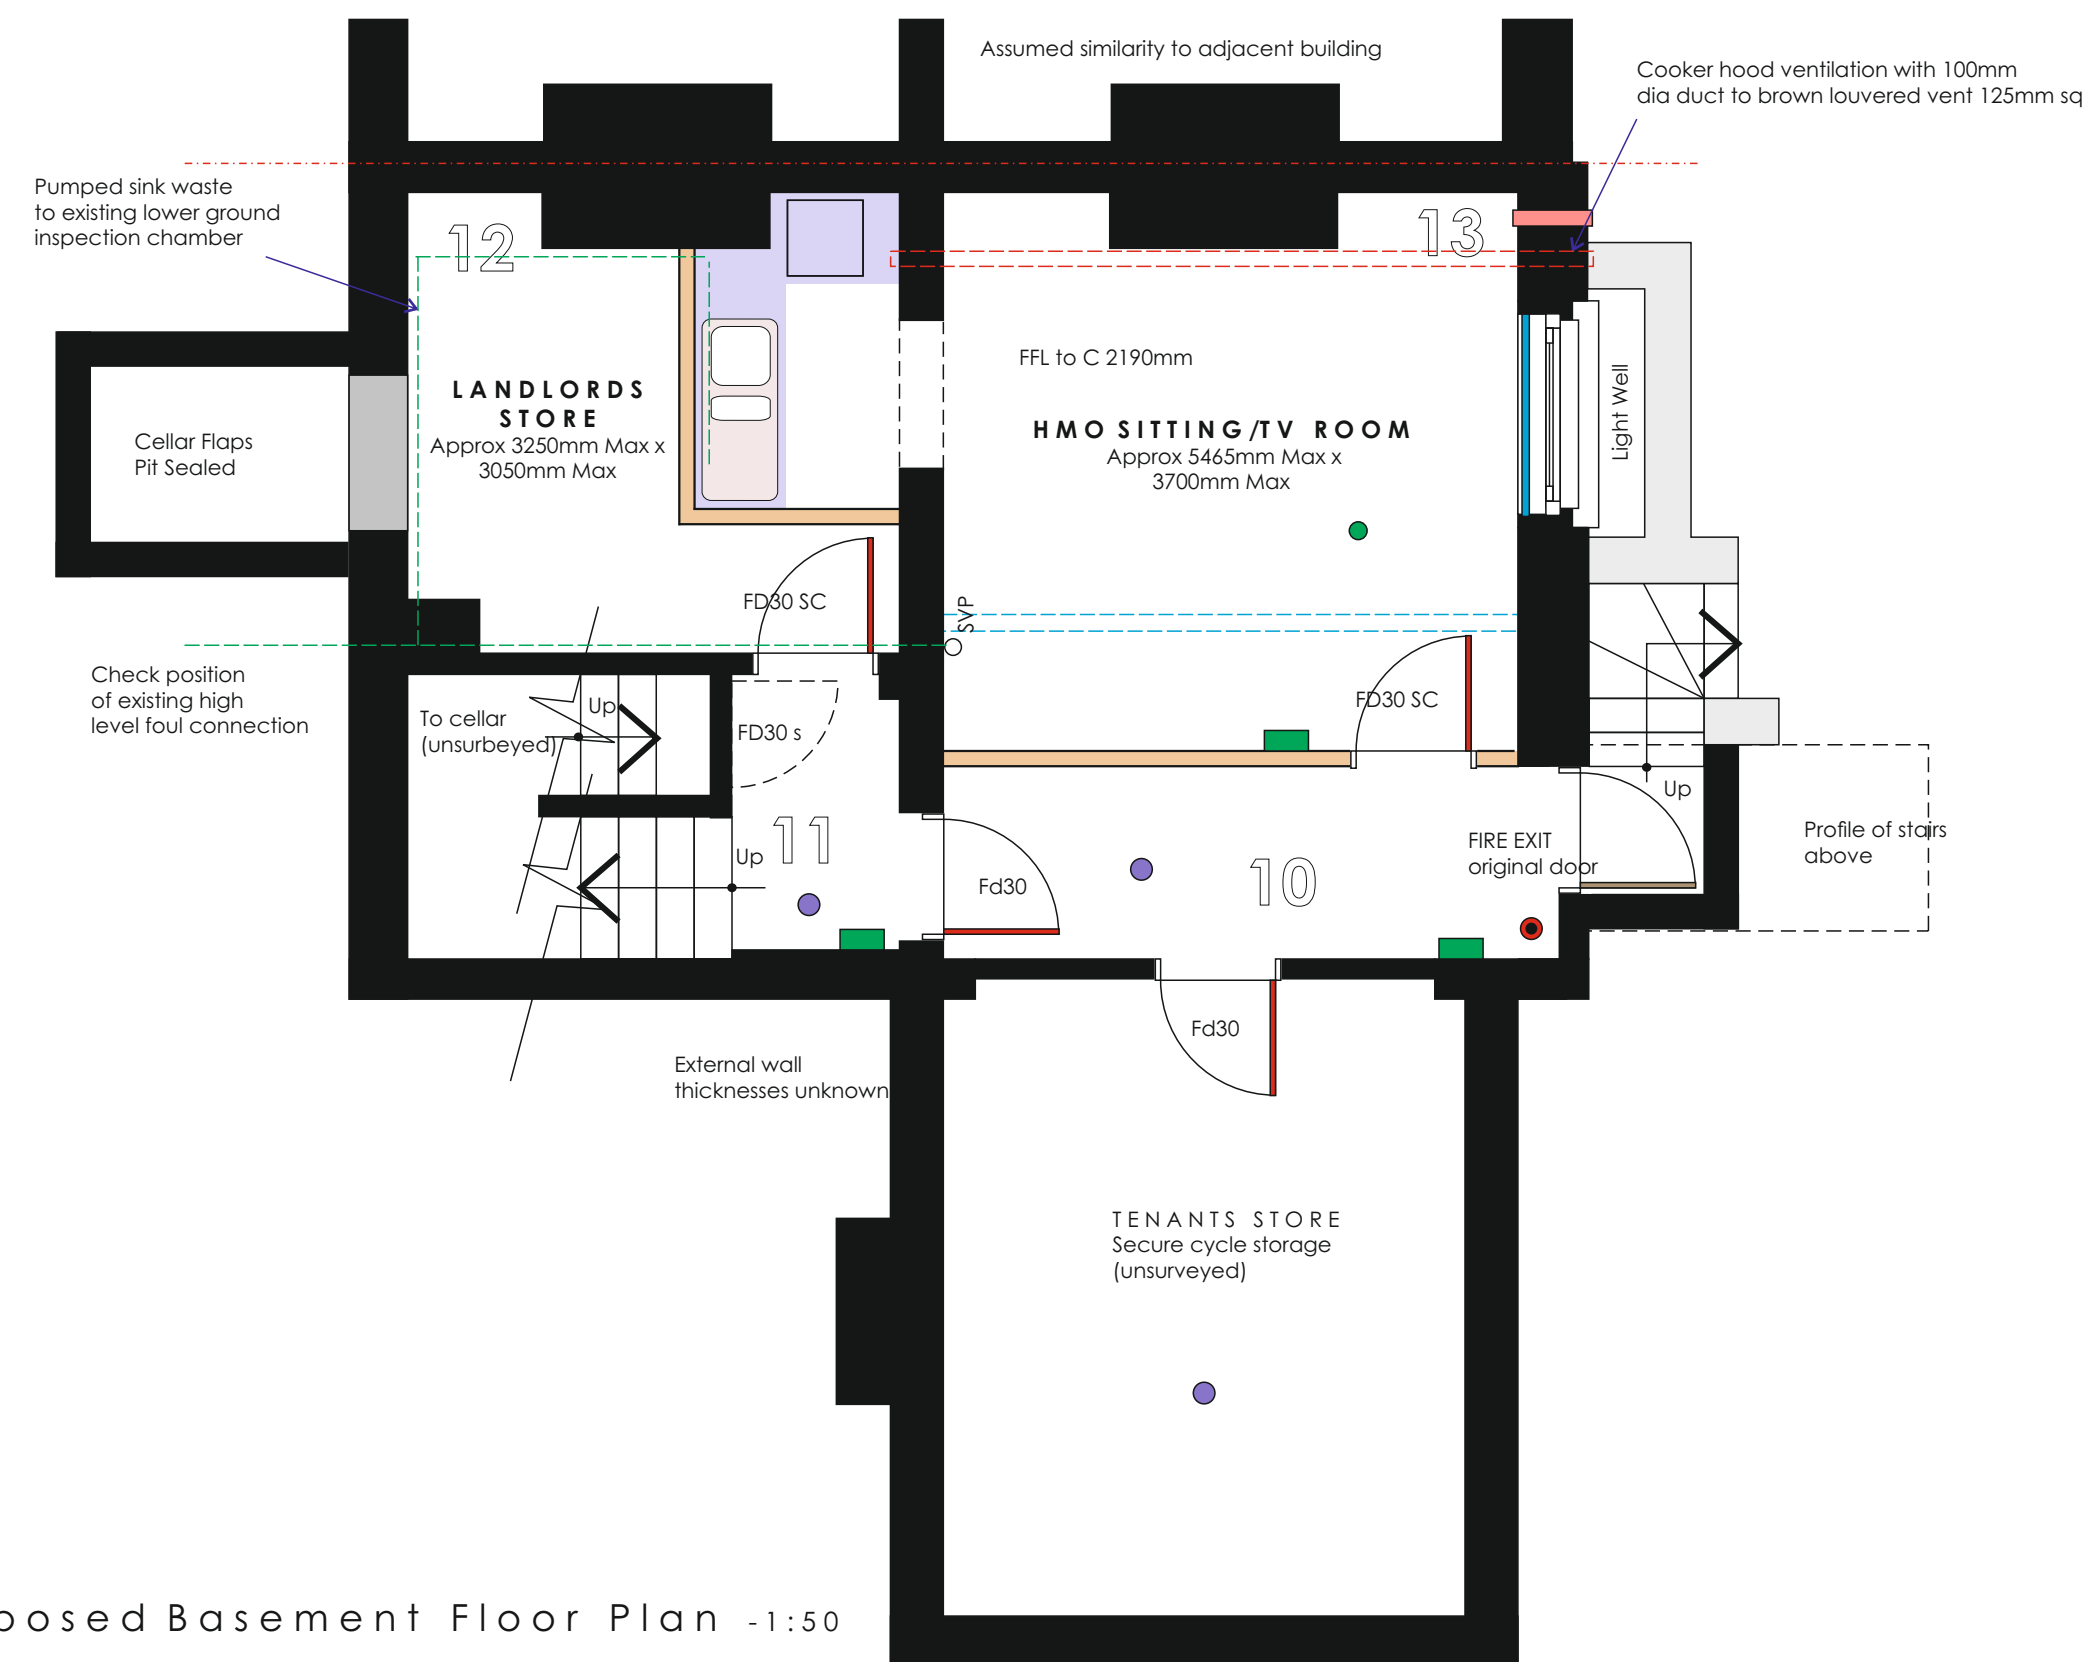

Proposed Basement Floor Plan -1:50

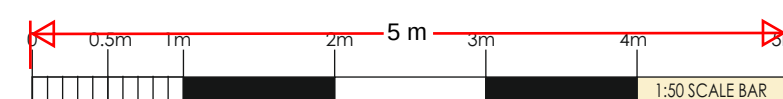

REVISIONS	
WARD + ASSOCIATES
THE HOO WROTHAM ROAD
MEOPHAM GRAVESEND KENT DA13 0HP
T: 01474 814196 M: 07771 863940
E: admin@wardassociates.co.uk W: www.wardassociates.co.uk
Skype User Name: ragenwardassociates

1124.WD.10