




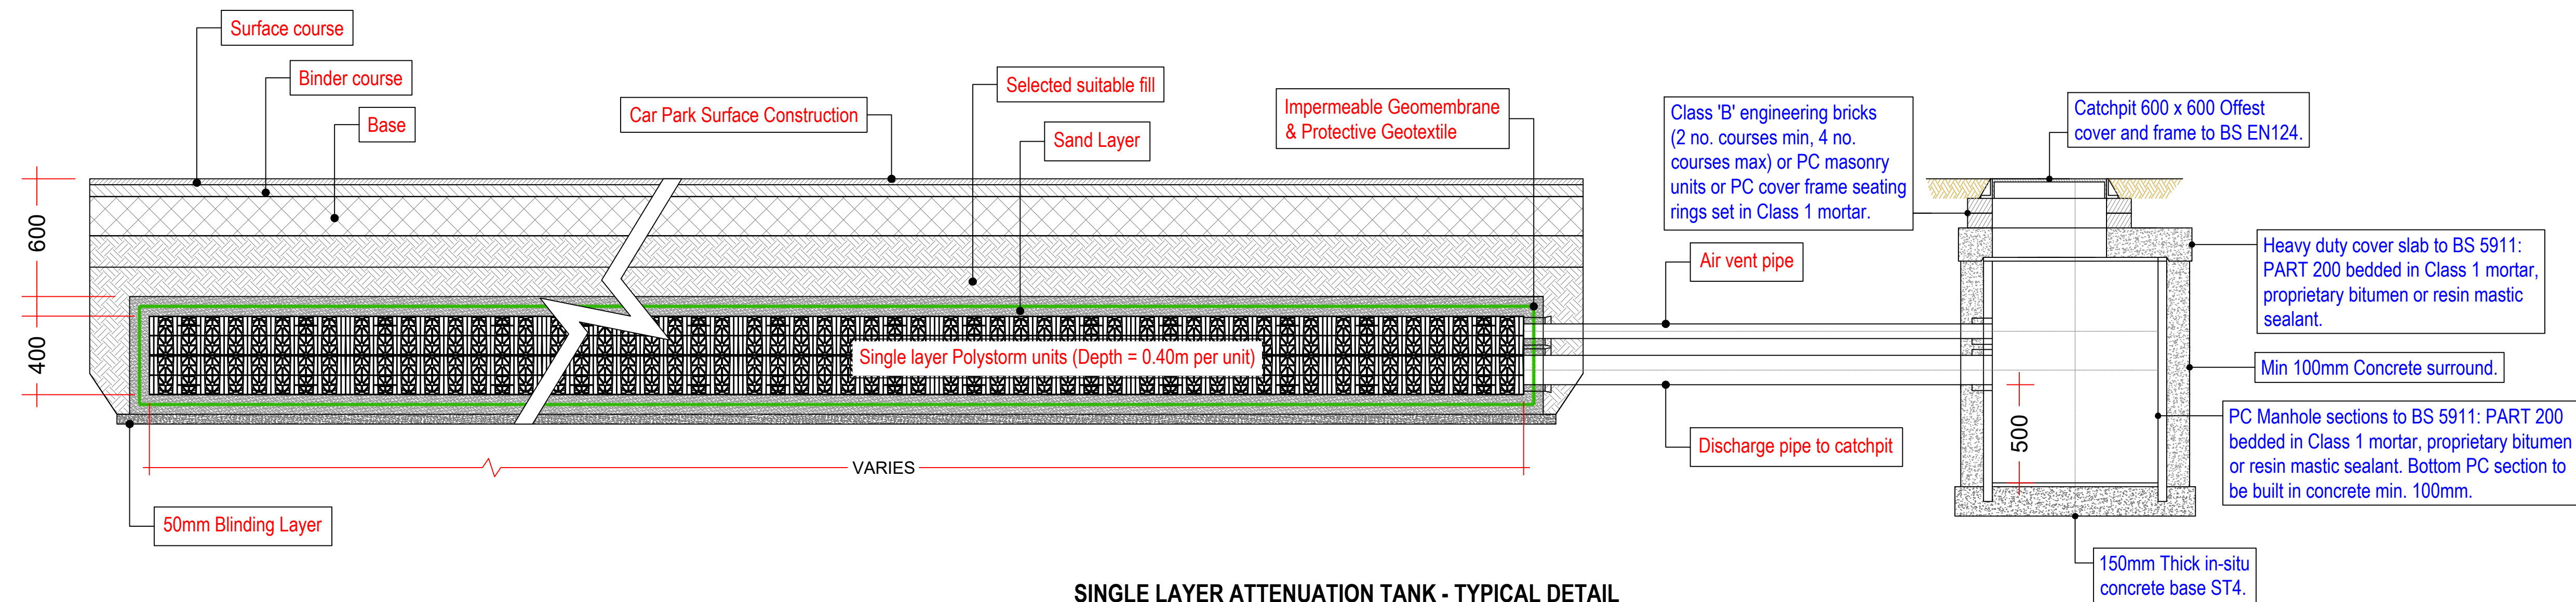

SINGLE LAYER ATTENUATION TANK - TYPICAL DETAIL

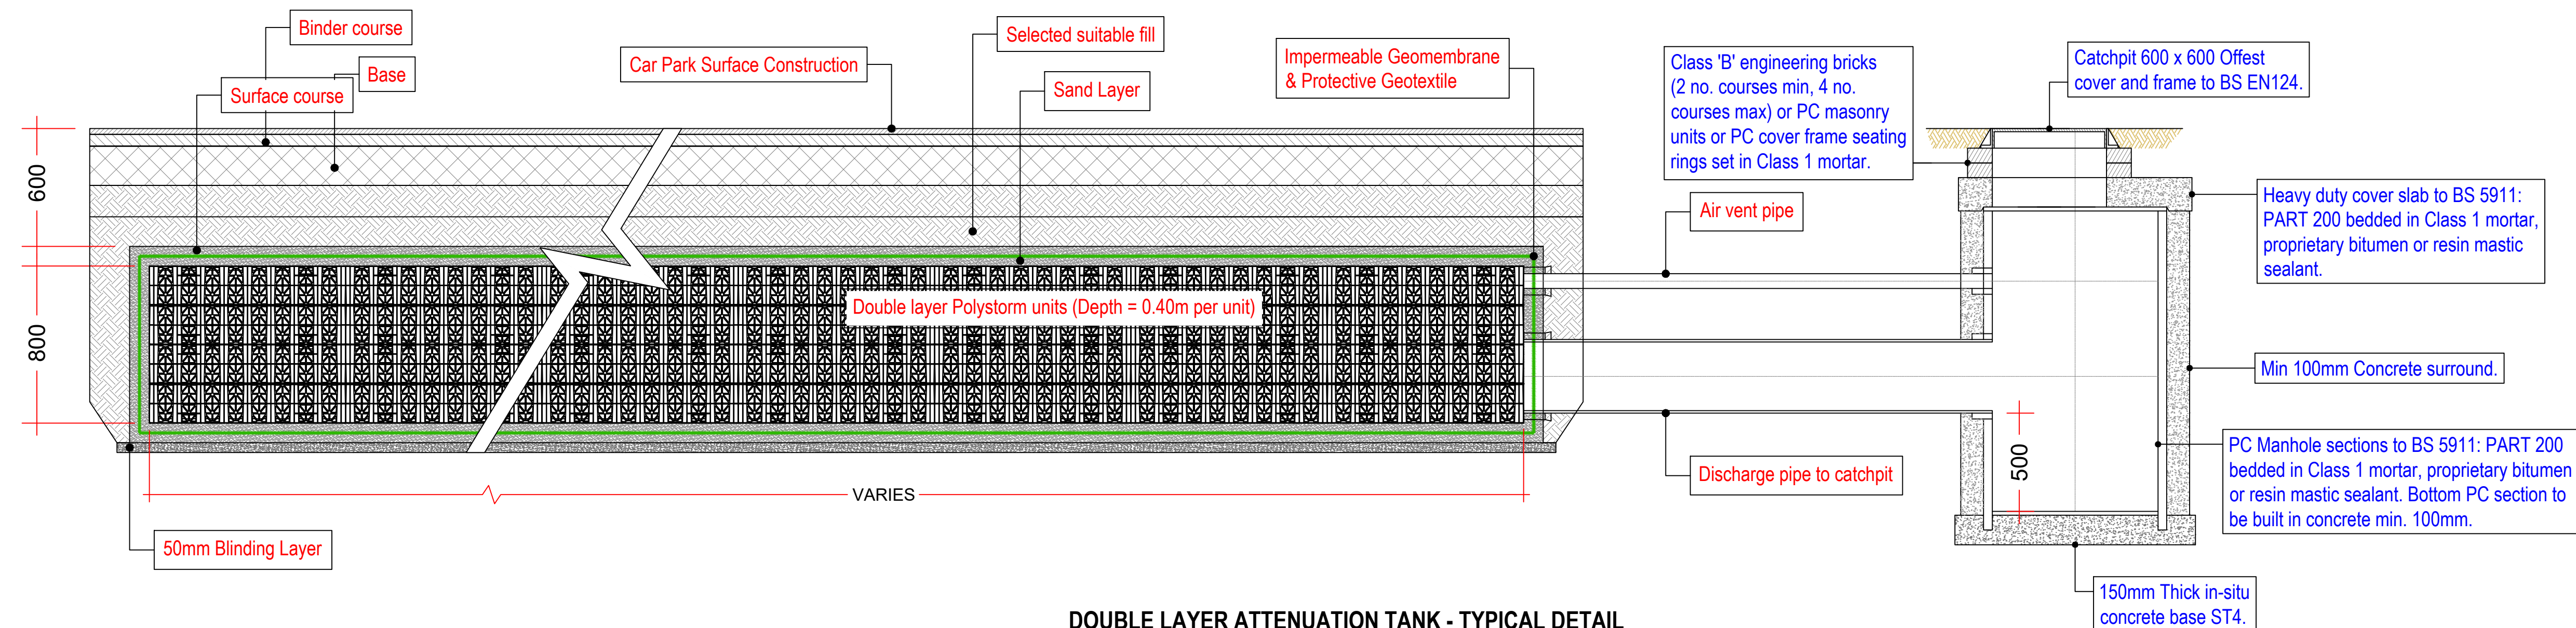

DOUBLE LAYER ATTENUATION TANK - TYPICAL DETAIL

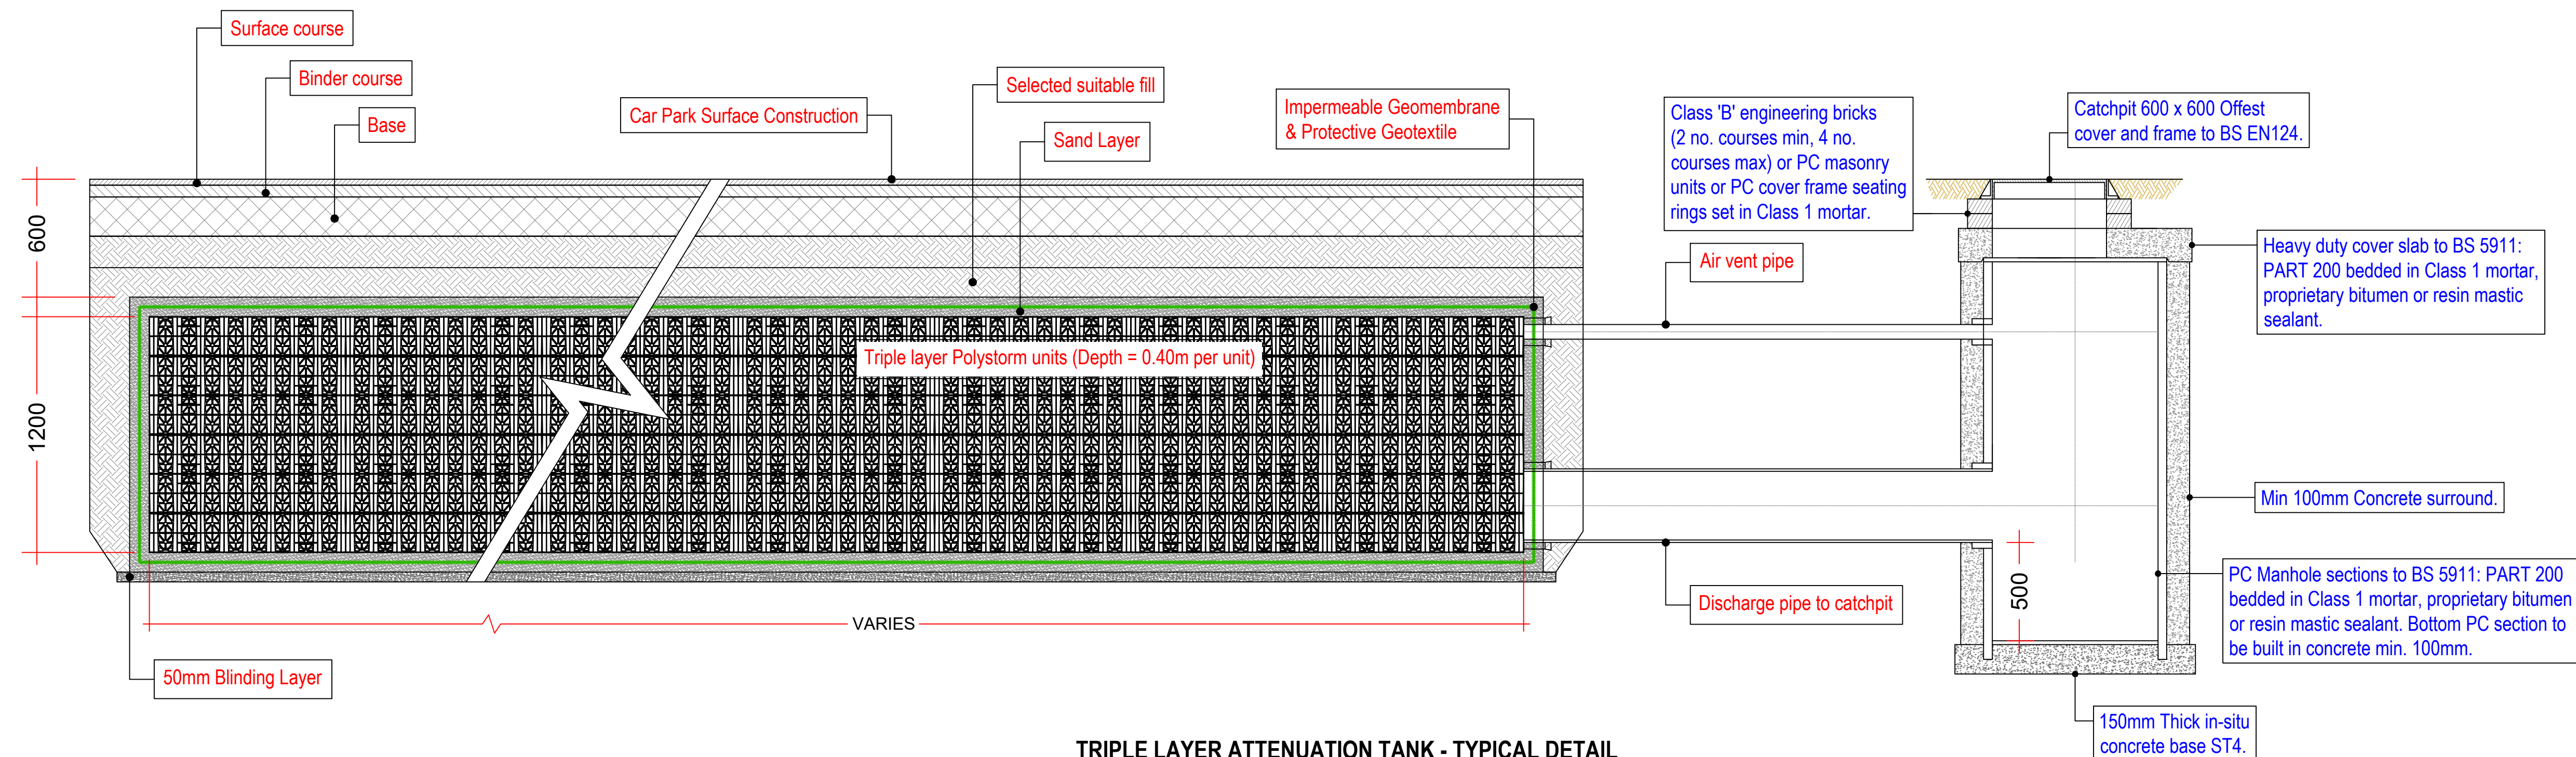

TRIPLE LAYER ATTENUATION TANK - TYPICAL DETAIL

GENERAL NOTES

- 1.1. THIS DRAWING IS COPYRIGHT AND SHOULD NOT BE REPRODUCED IN WHOLE OR PART WITHOUT THE WRITTEN CONSENT OF LEIMEN LTD.
- 1.2. DO NOT SCALE FROM THIS DRAWING.
- 1.3. ALL DIMENSIONS TO BE CHECKED ON SITE AND CO-ORDINATE WITH RELEVANT ARCHITECTS DRAWINGS. ANY DISCREPANCIES TO BE REPORTED TO THE ENGINEER PRIOR TO CONSTRUCTION.
- 1.4. ALL DIMENSIONS IN METERS UNLESS NOTED OTHERWISE.
- 1.5. ALL LEVELS IN METERS.
- 1.6. SIZES HEREON SHALL NOT BE MODIFIED WITHOUT THE WRITTEN APPROVAL OF THE ENGINEER.
- 1.7. THIS DRAWING IS TO BE READ IN CONJUNCTION WITH ALL RELEVANT ENGINEERS DRAWINGS & SPECIFICATIONS.

P01	INITIAL ISSUE	13.02.25	NN
Rev.	Amendments	Date	By
Revisions			
			
71-125 Shafter Street Covent Garden, London WC2E 8AP, United Kingdom			
Telephone: +44 (0)203 056665, Email: sales@leimen.co.uk, Website: www.leimen.co.uk			
Client: 			
Project: SEACON TERMINALS, TOWER WHARF NORTHFLEET, KENT, DA11 9BD			
Title: DRAINAGE DETAILS SHEET 3			
At original size A1			
Status: PRELIMINARY	Drawn By: NN	Date: 13.02.2025	Scale: NTS
Drawing No.: LM25100-XX-D-XX-303	Rev: P01		