
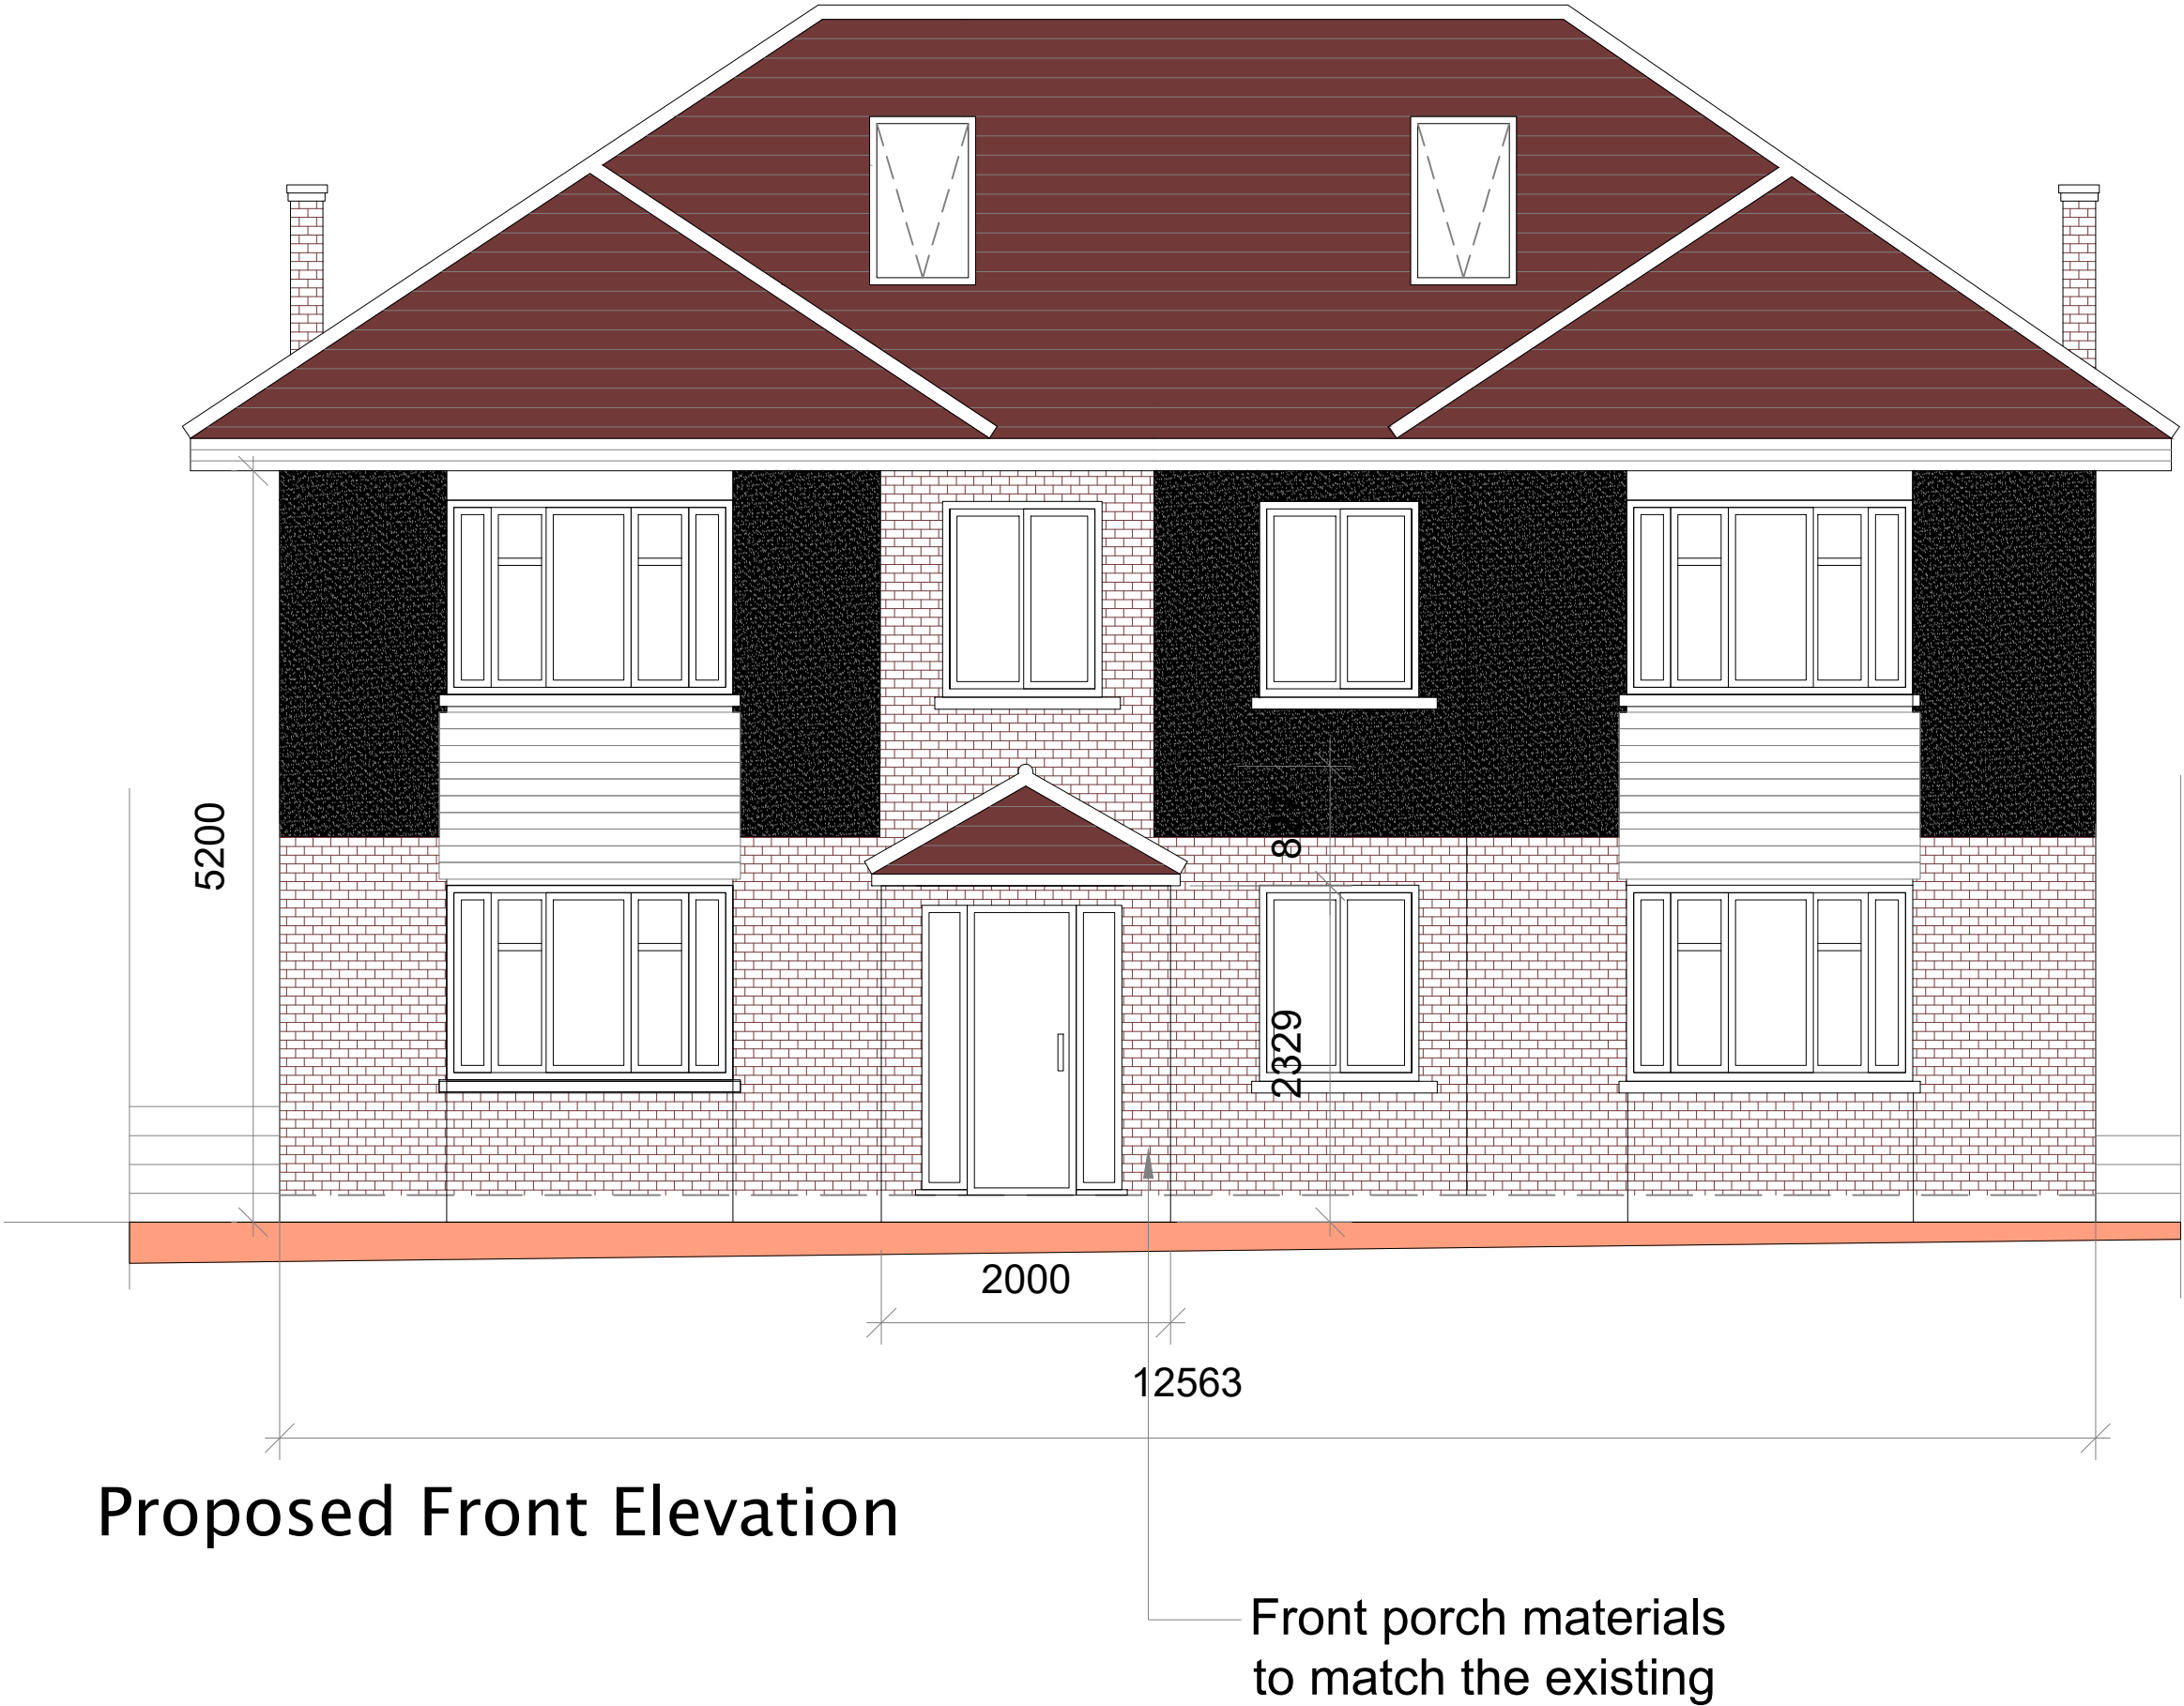


P2	ISSUED TO PLANNING			
P1	ISSUED TO PLANNING			
Rev		Date		
IMPERIAL STRUCTURAL PLANNING LTD 9A THE PINNACLE - 160 HIGH ROAD, CHADWELL HEATH - ROMFORD - RM6 6PN 07940121222 www.ispl.uk				
Job Title				
12 Old Road East Gravesend DA12 1NQ				
Drawing Title				
Proposed Elevations				
Scale	1:50 @ A1	Dec 24		
Job No.	51-1000-989	Draw No.	S08	Rev
				P2

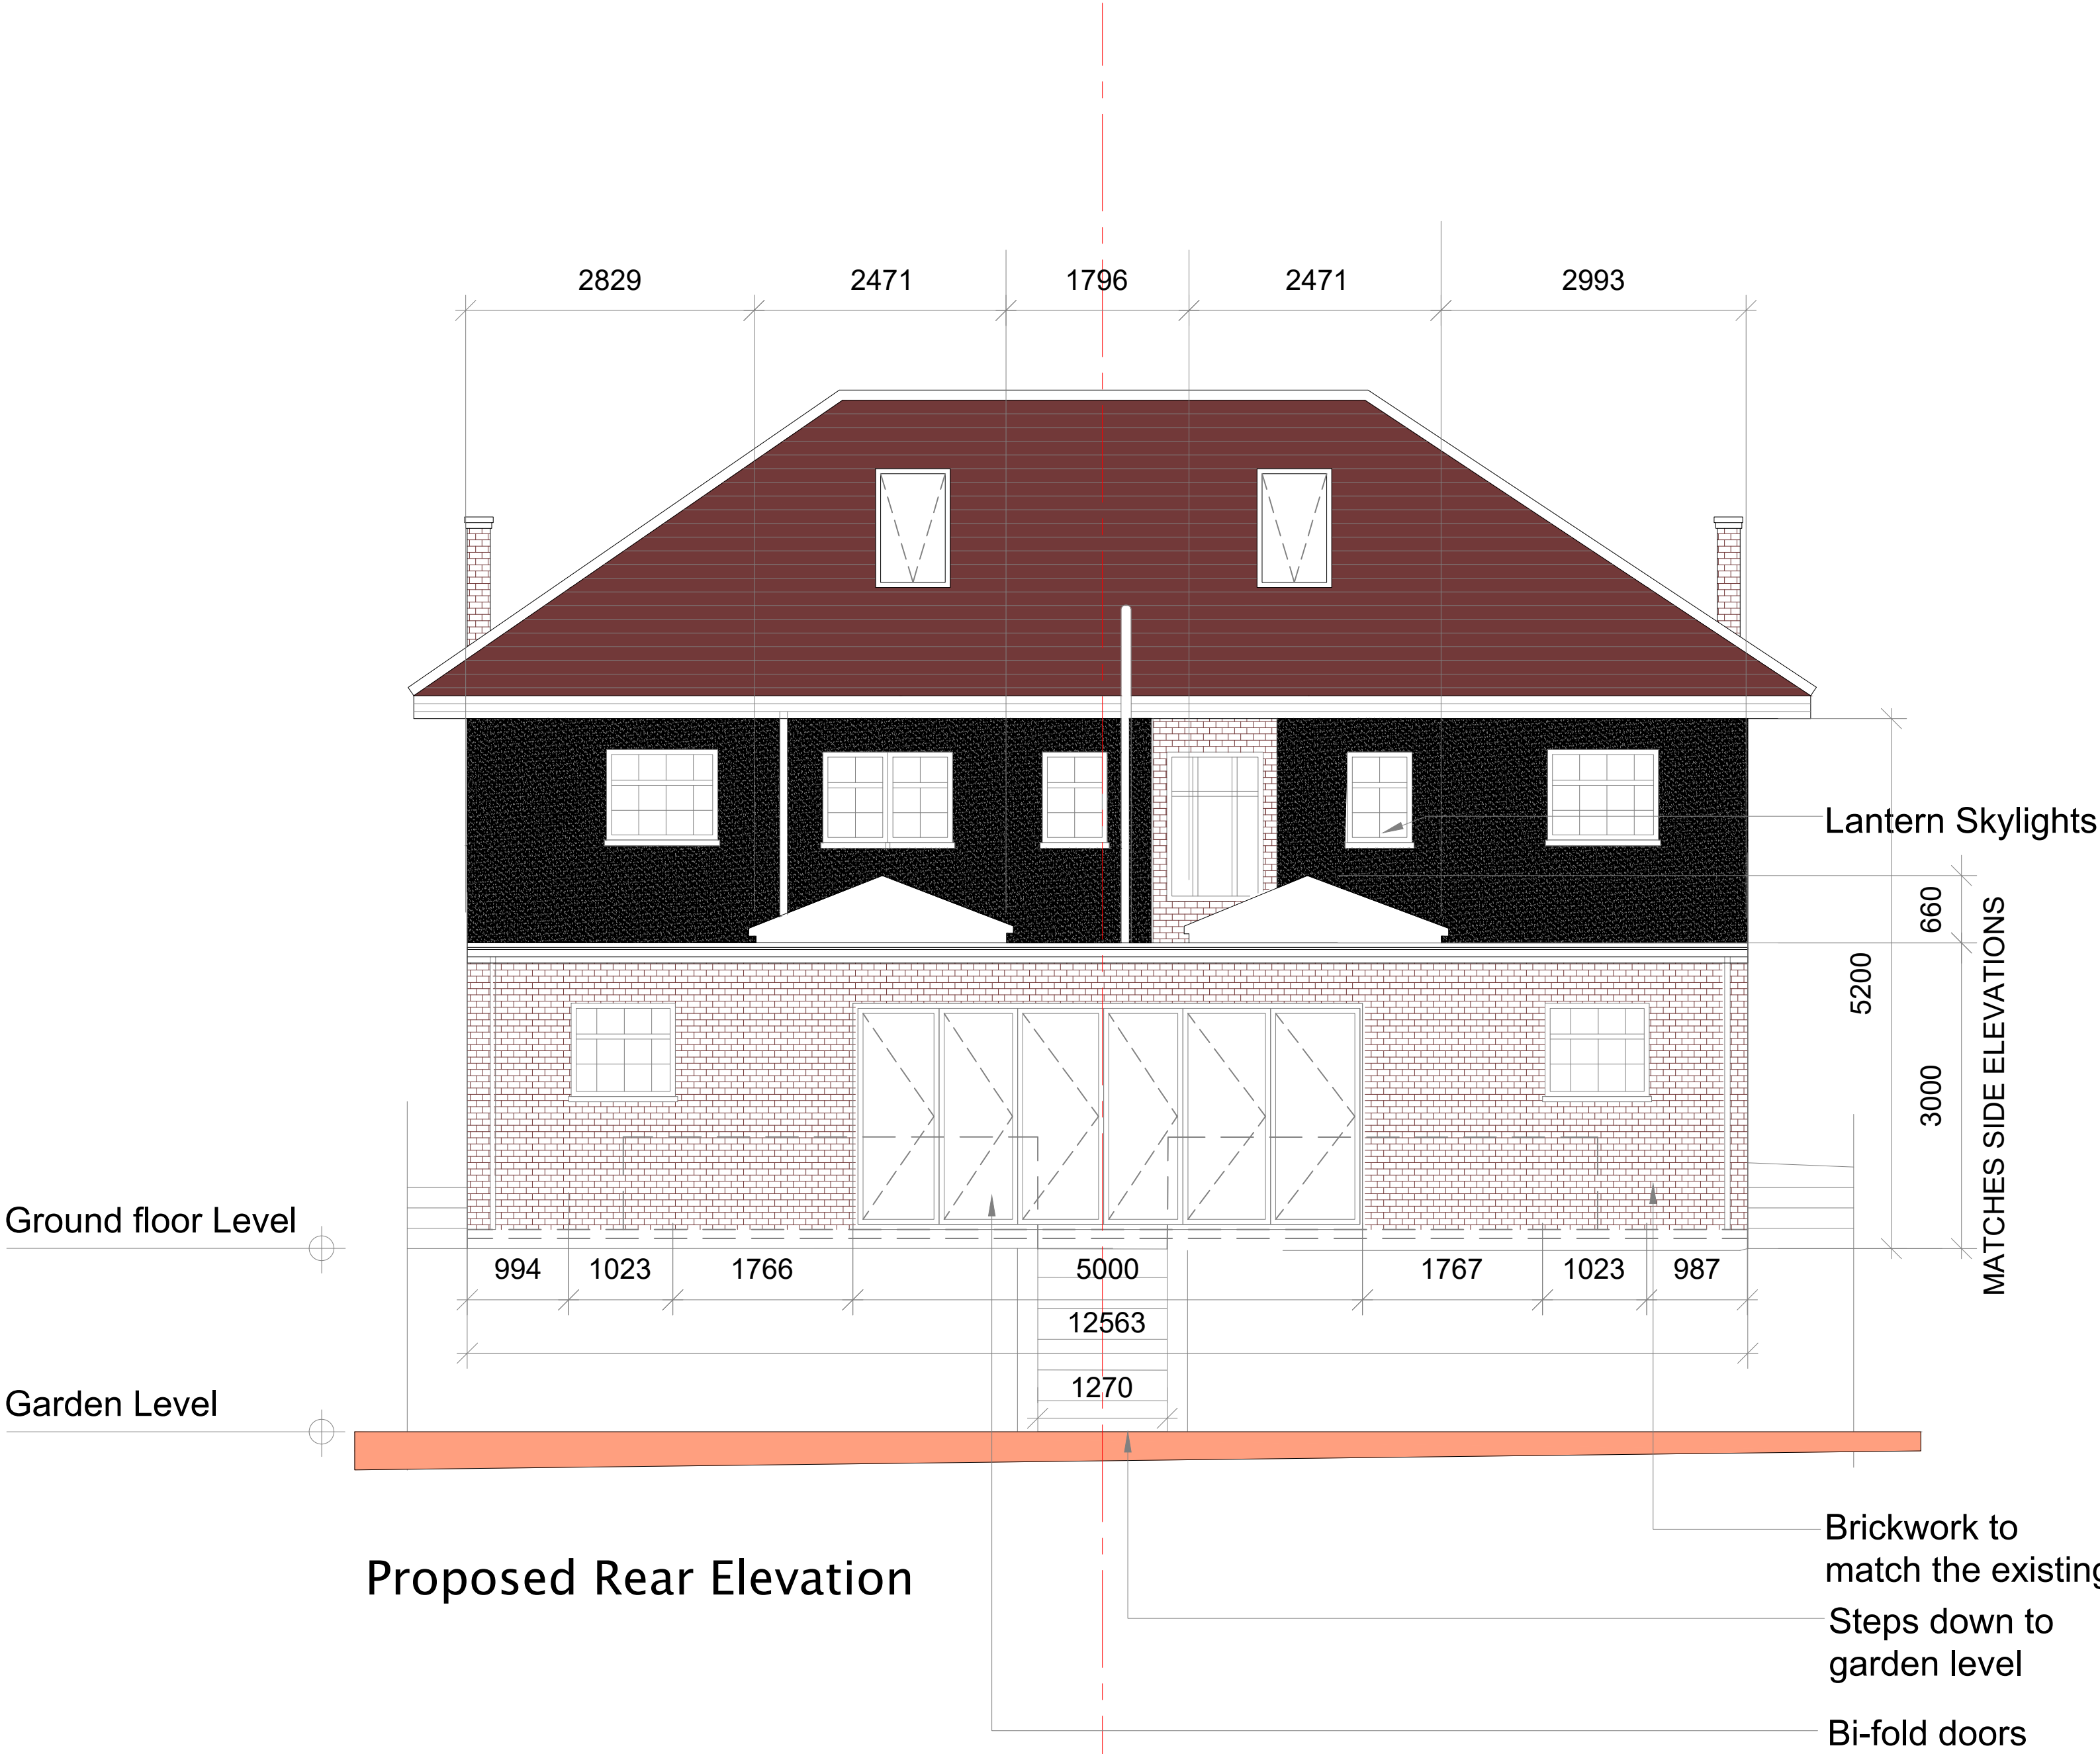