


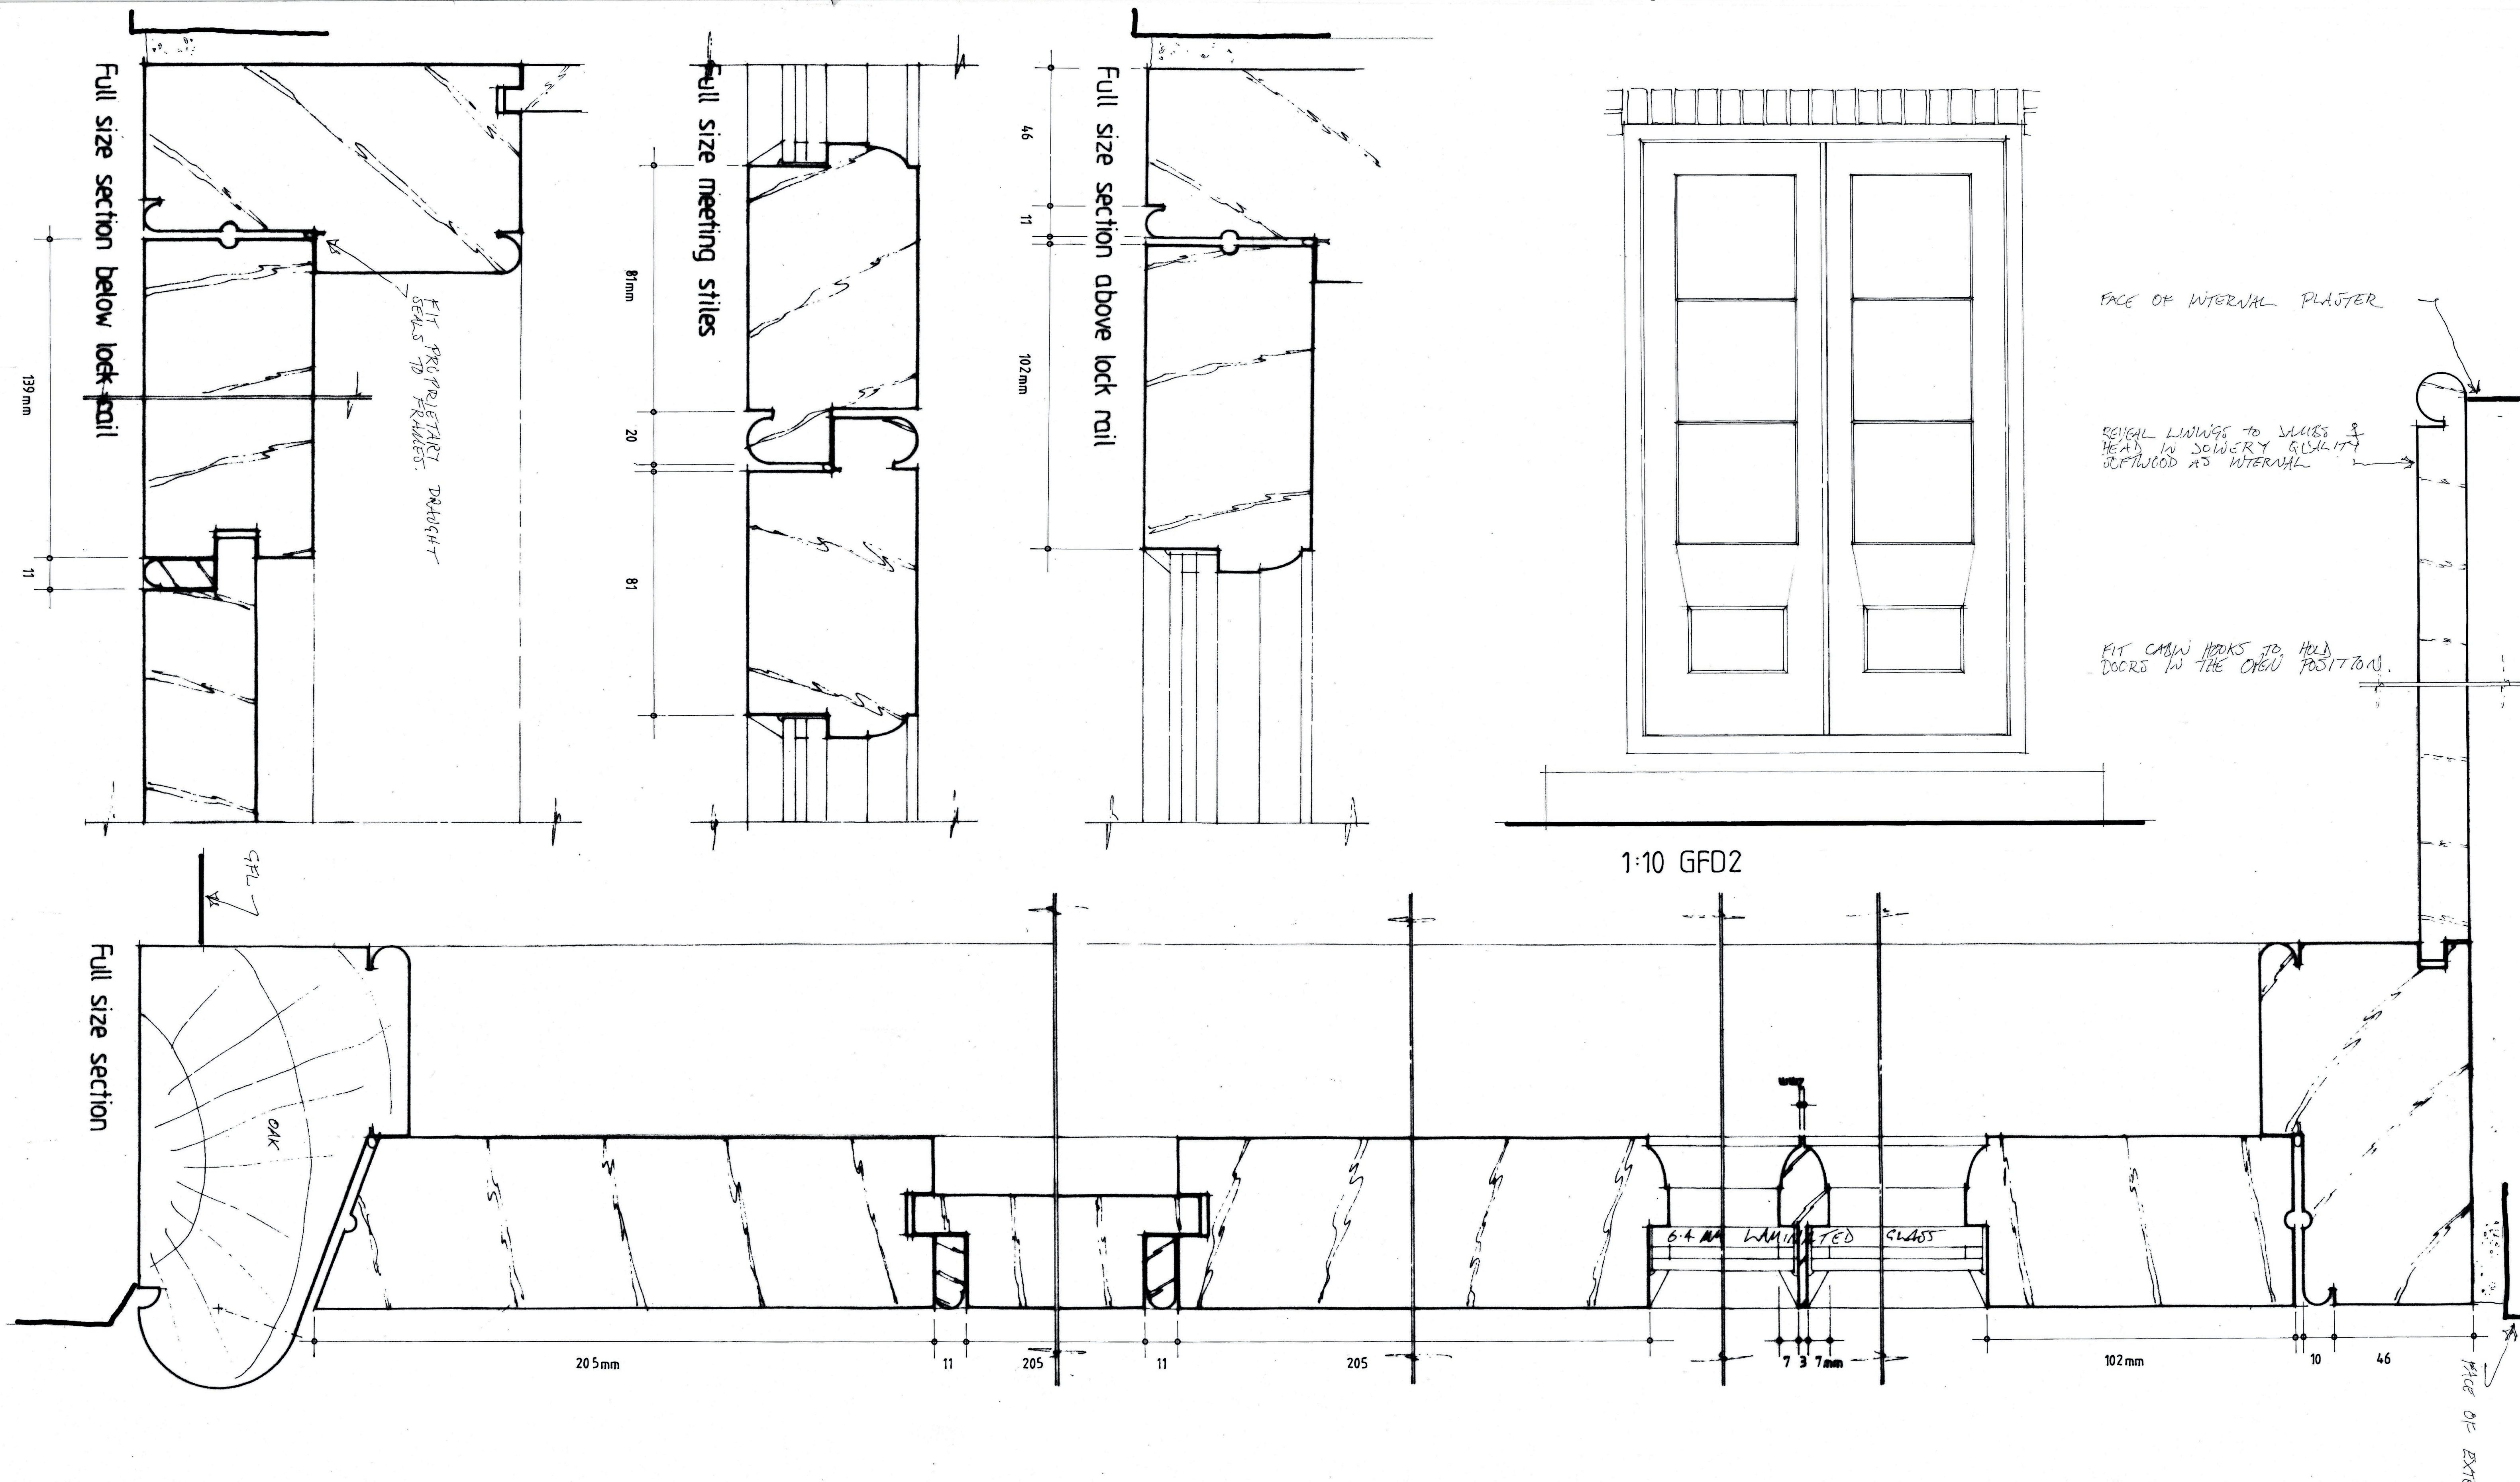

Norwood Farmhouse

French door details GFD2

Scale: full size & 1:10 at A1

Drwg: NFM/1125/05

Drwg. by: T. Ellis Sept. 2026 Tel: 01233 770498

Notes:

Confirm opening dimensions on site prior to joinery manufacture

Construct joinery in Accoya with English oak threshold

Glaze with 6.4, 4, 4 Slimlite dg units in toughened glass & laminated glass internally

Fit draught seals to frames and meeting stiles

Discuss & agree decorations with Clients

See + 2 folded