


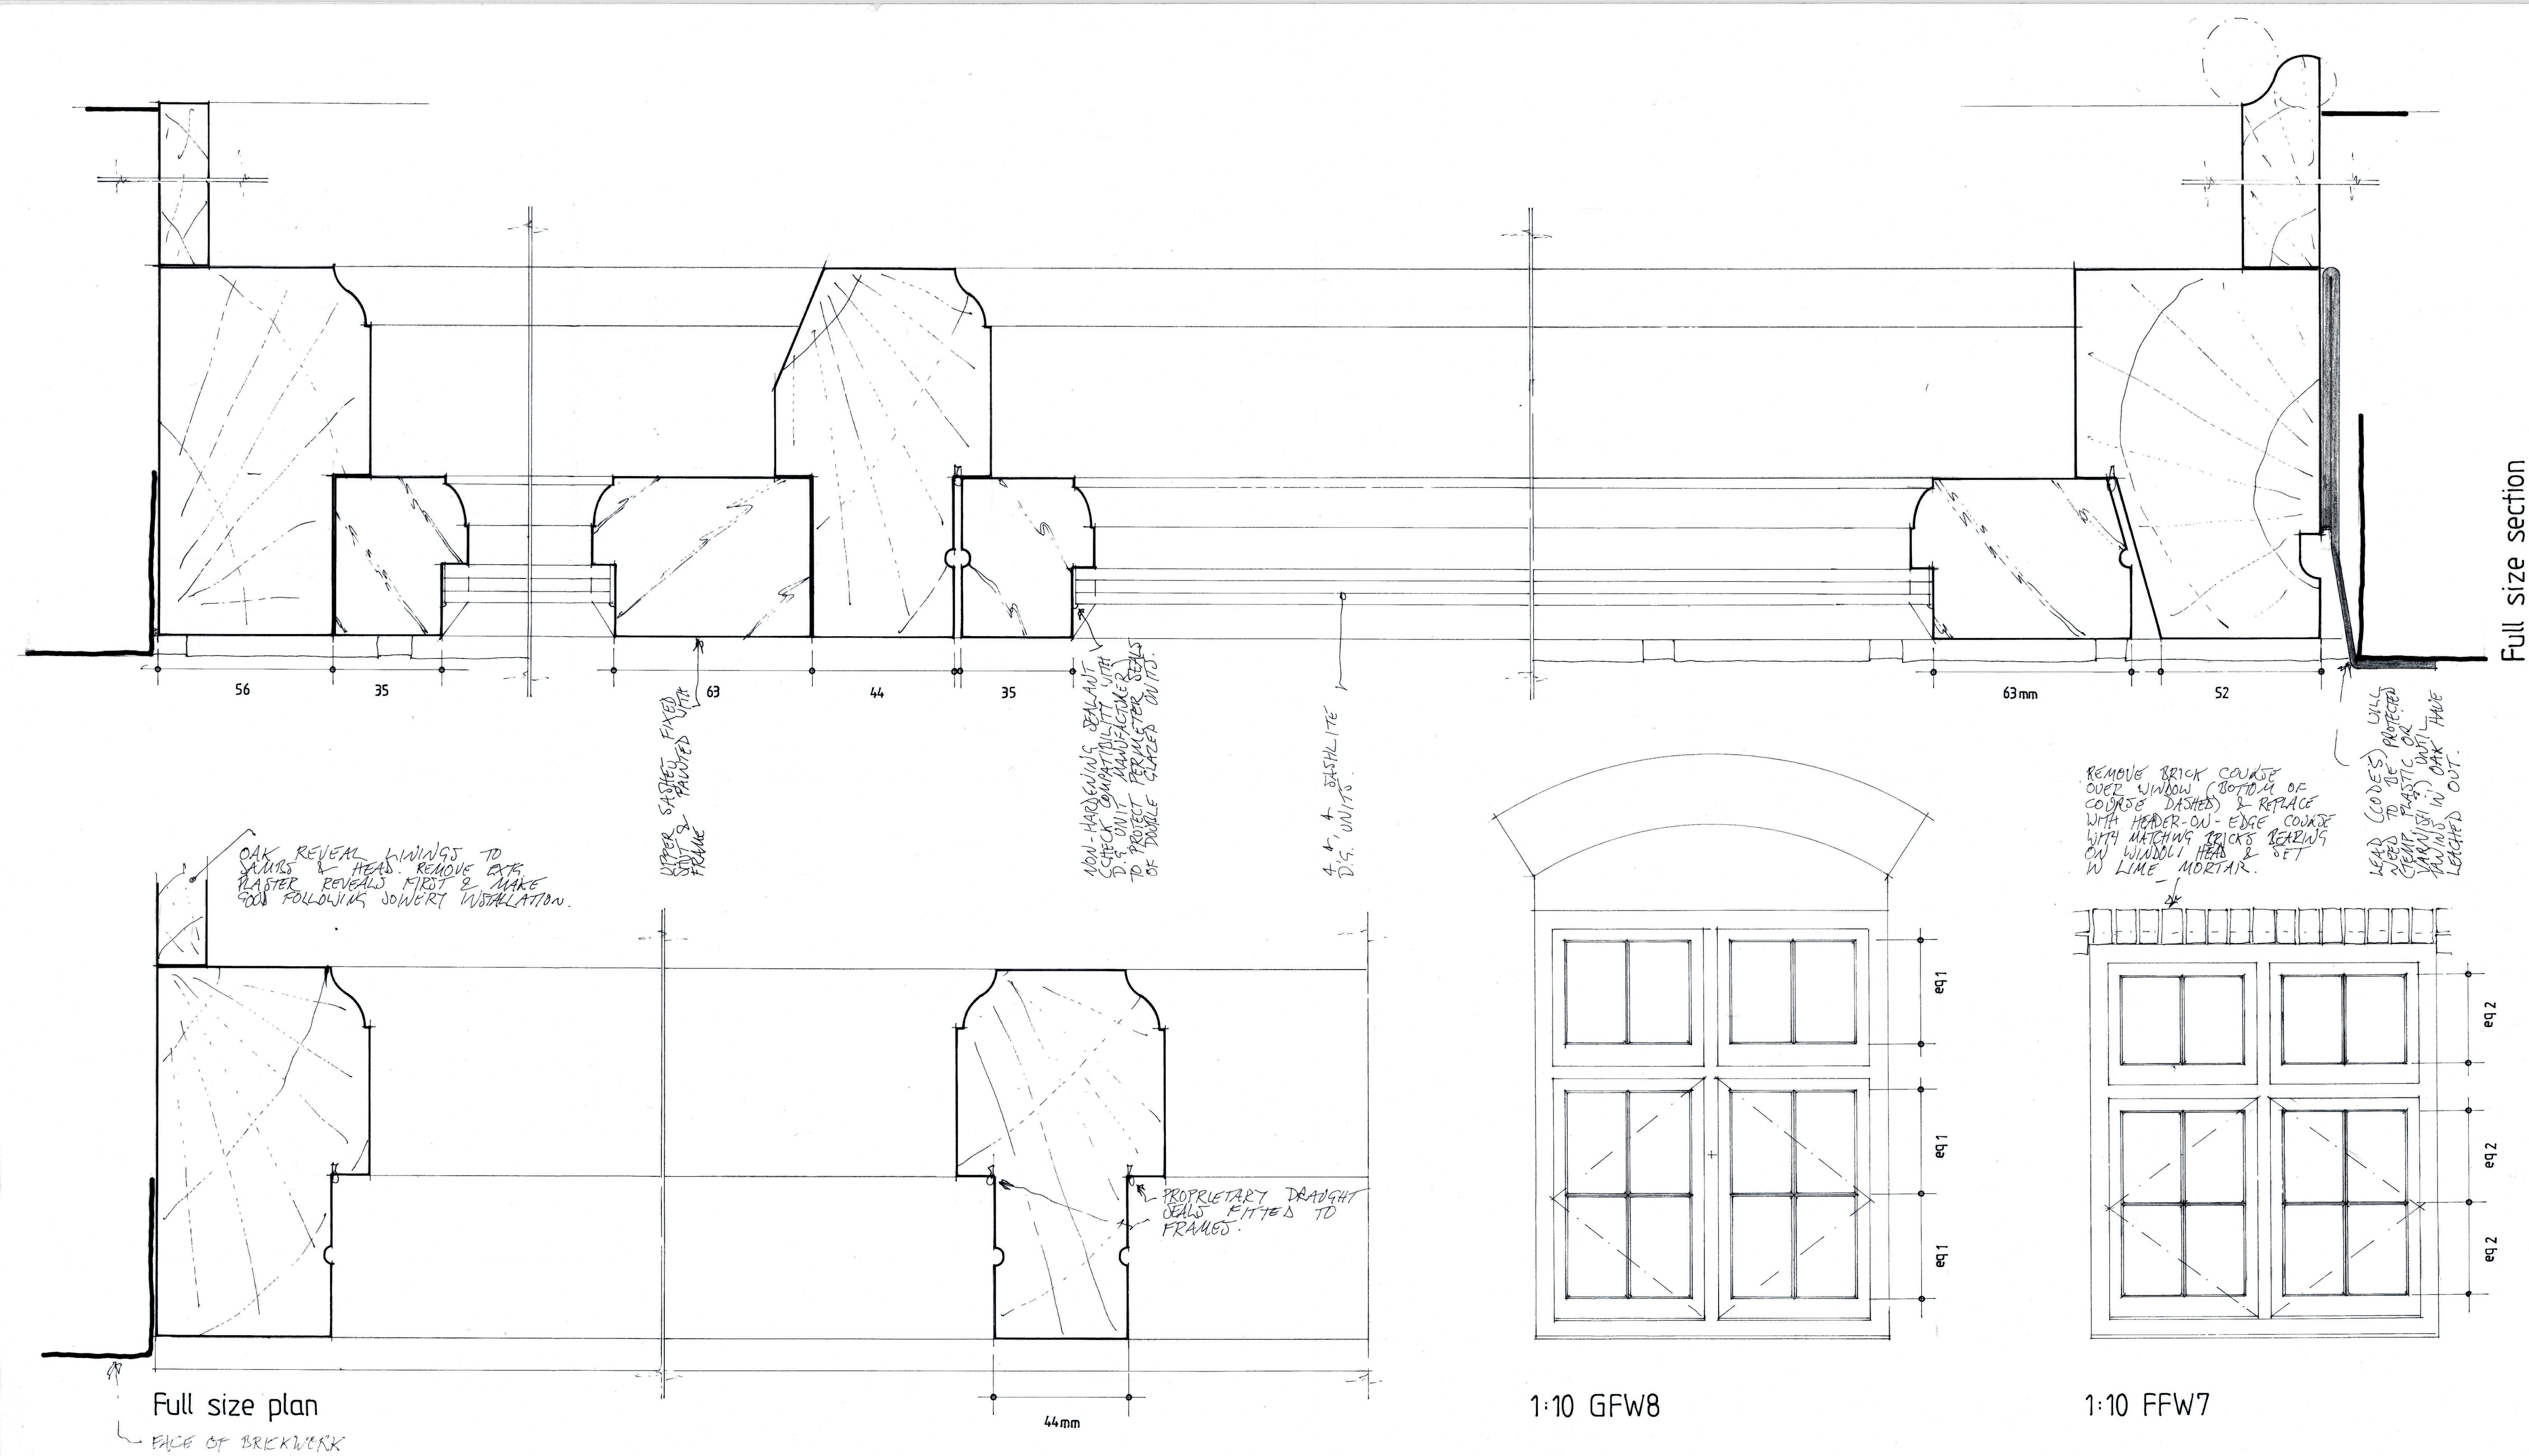

Norwood Farmhouse

Proposed windows GFW3 & 8, FFW4 & 7

Scale: full size & 1:10 at A1

Drwg.: NFM/1125/08

Drwg. by: T. Ellis Oct. 2026 Tel.: 01233 770498

Notes:

See drwg. 02 for elevations as proposed

See drwg. 04 for casement (sash) details

Establish critical dimensions on site prior to joinery manufacture

Manufacture joinery in English oak except sashes in Accoya

Glass within 800mm of floors to be toughened

Discuss & agree decorations with Clients