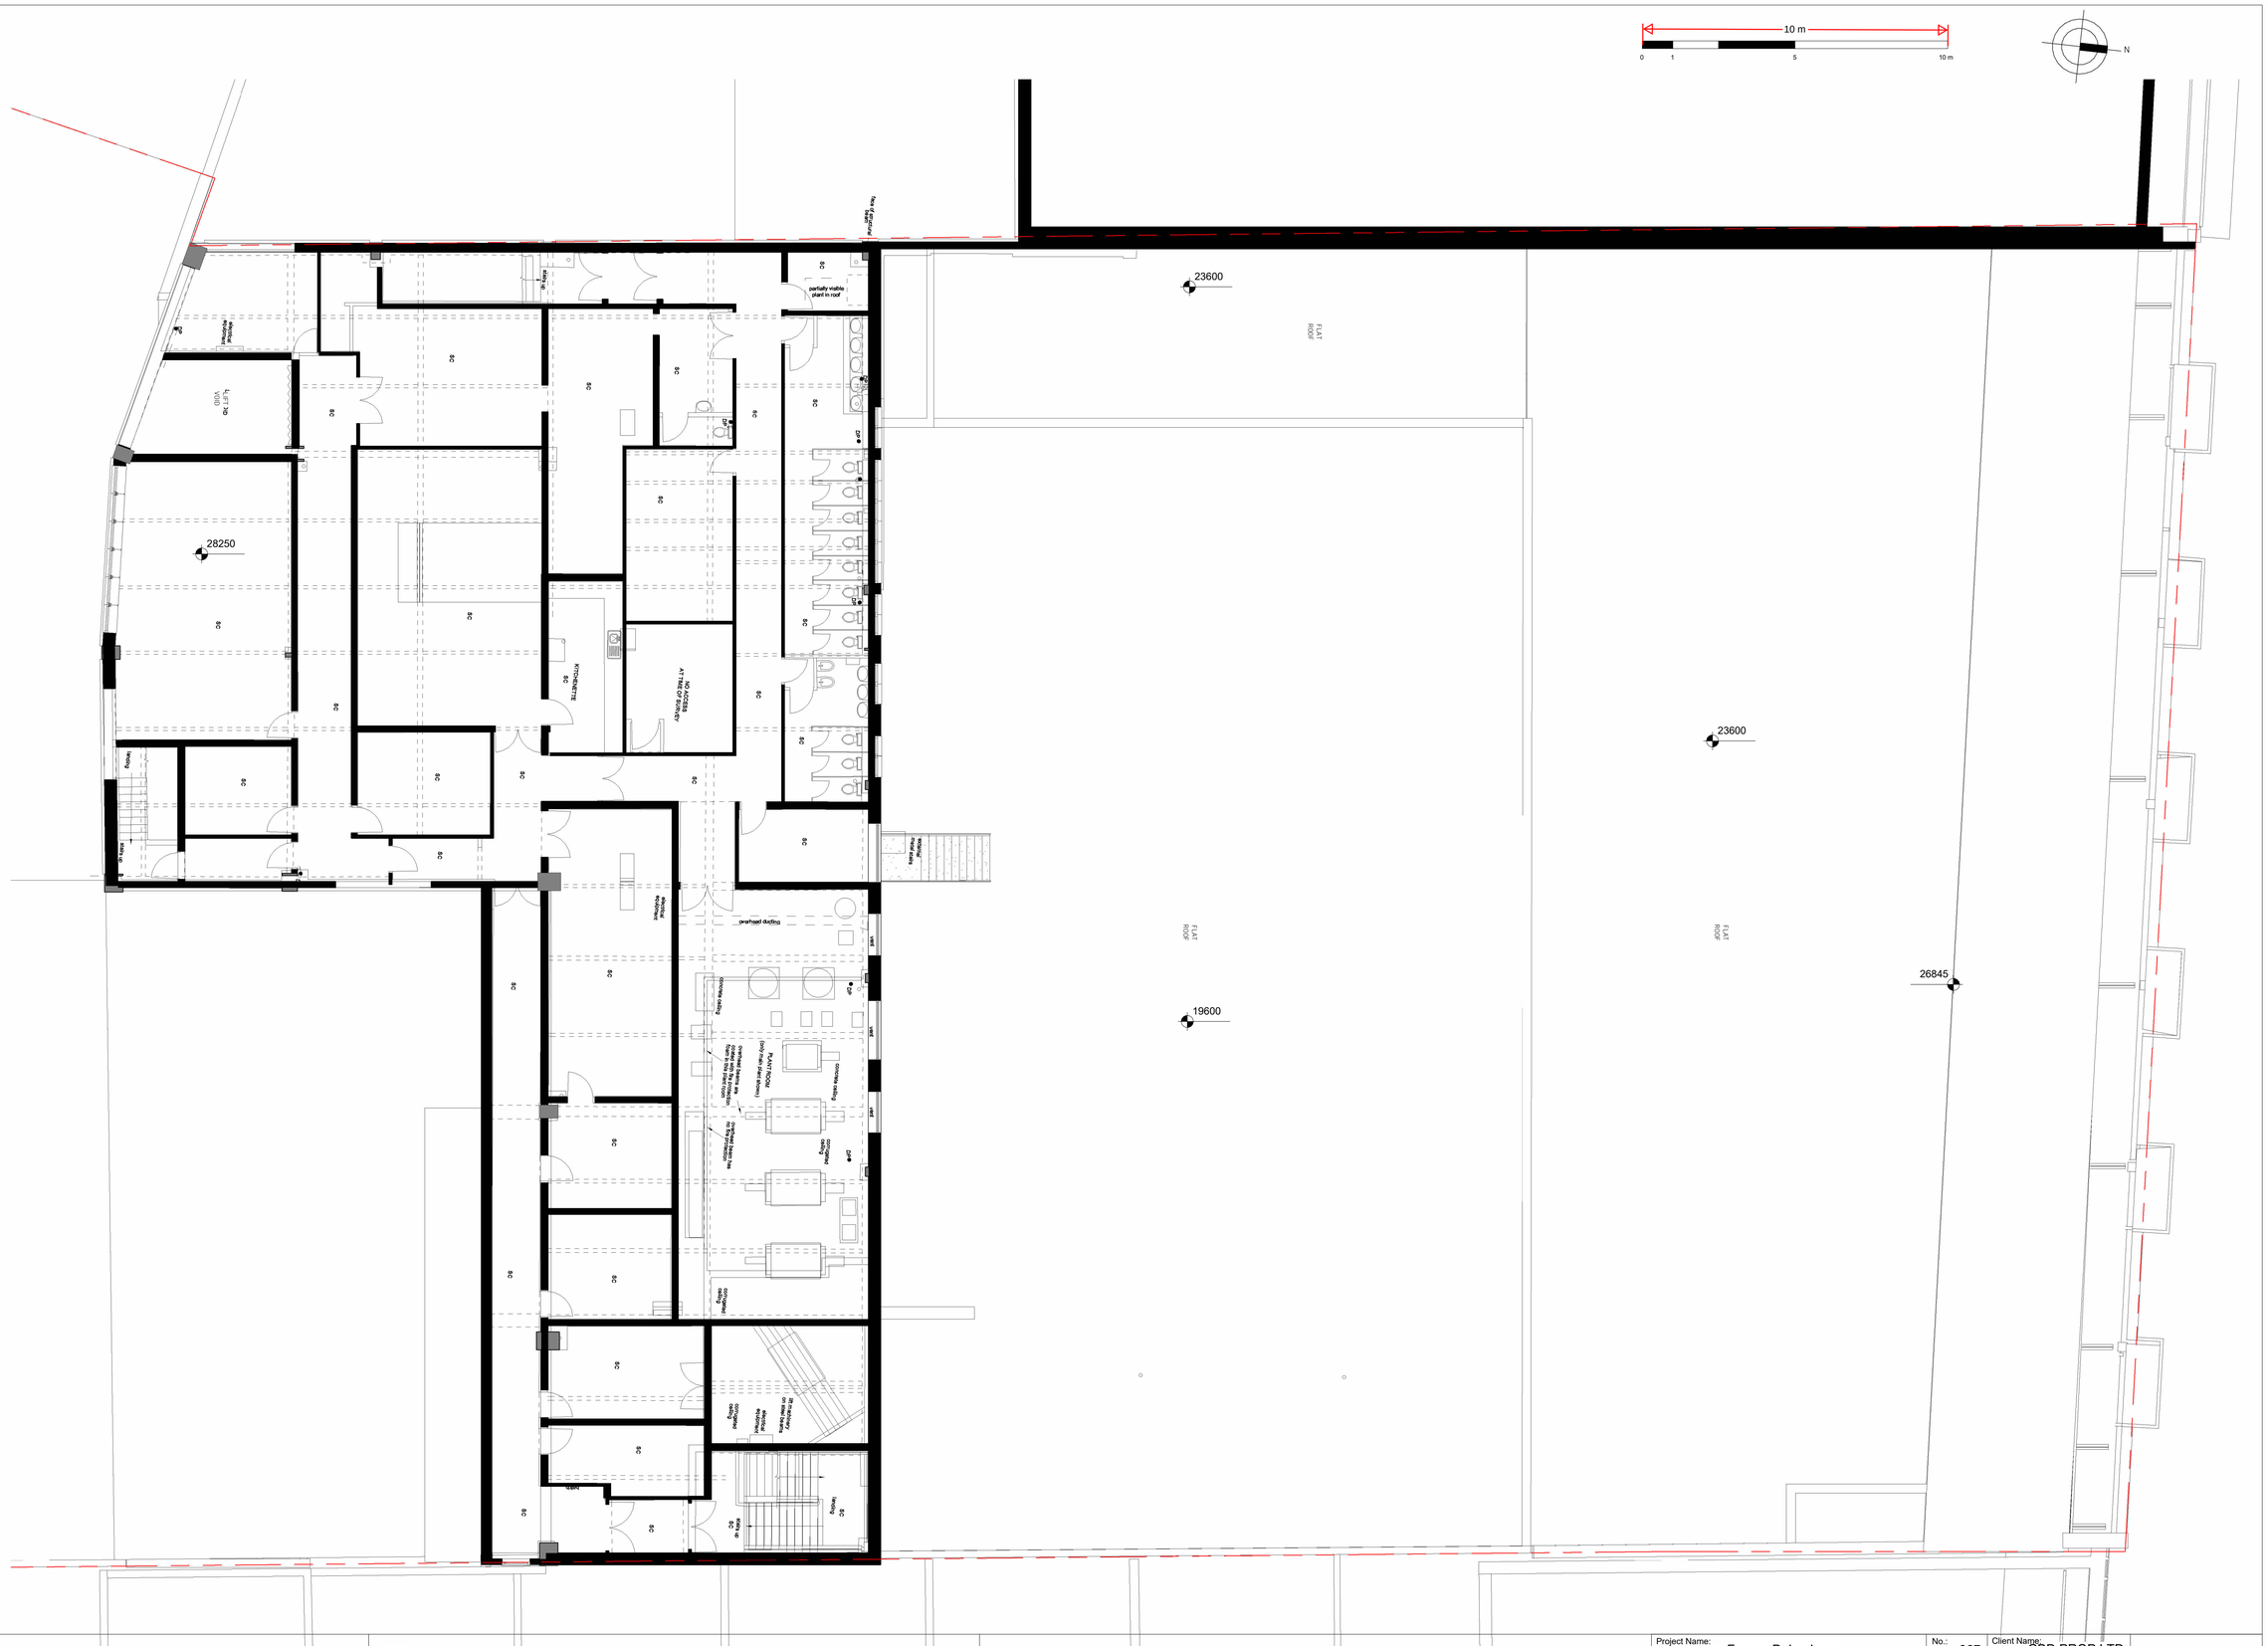
10 m
0
1
5
10 m
N
23600
FLAT ROOF
23600
FLAT ROOF
FLAT ROOF
26845
19600
28250
LIFT Dn. VOID
KITCHENETTE
ATTIC OF BELOW
partially visible plant in roof
Fire Escape
Existing Stairs
Existing Stairs
Existing Stairs