


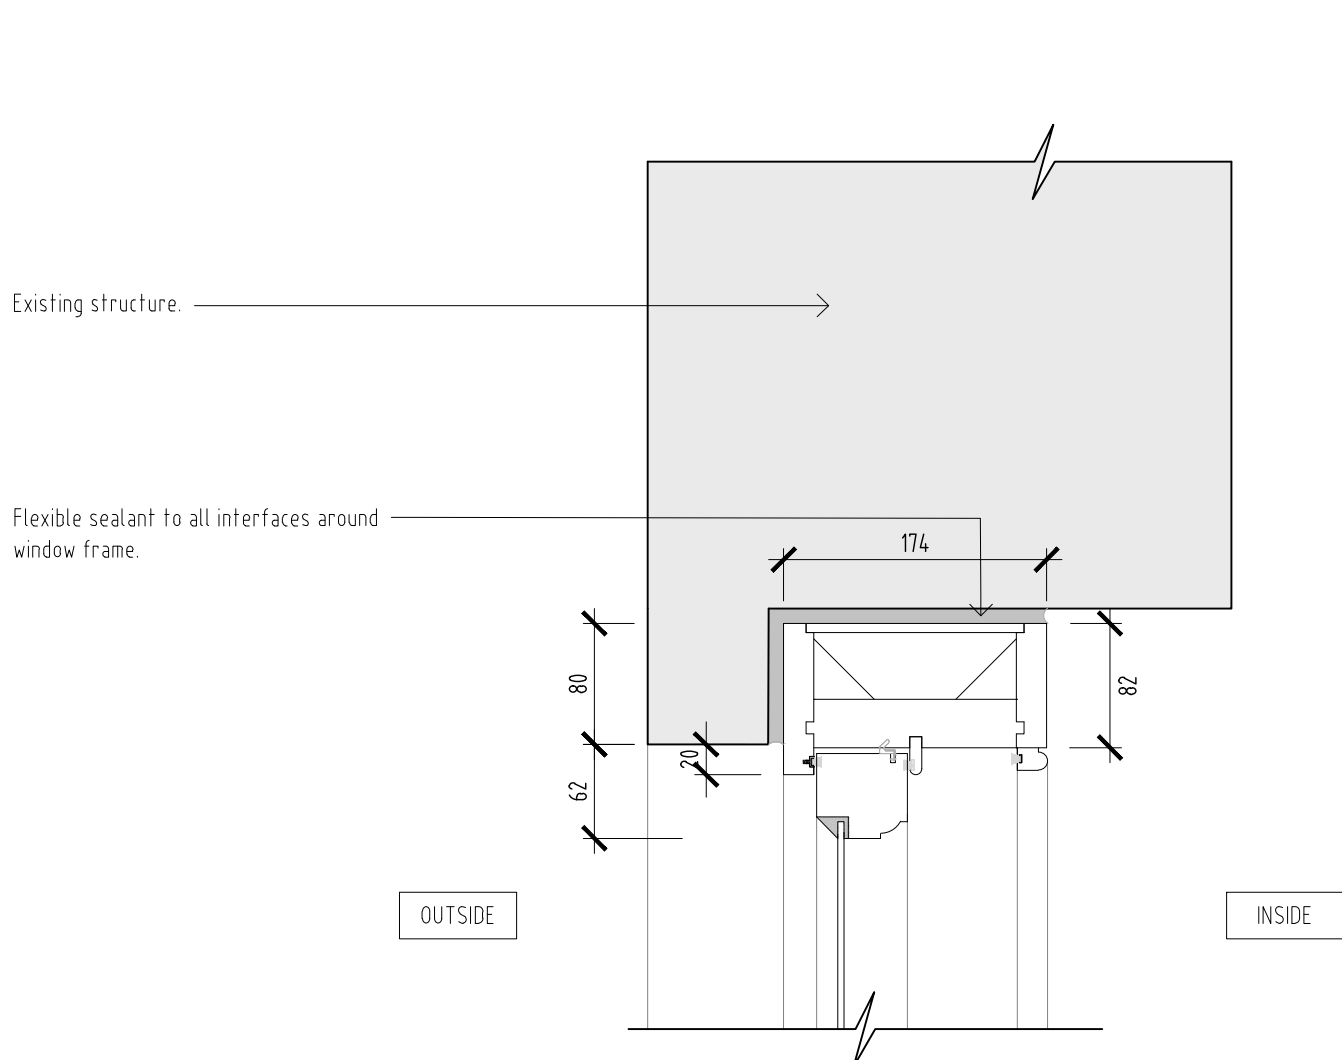


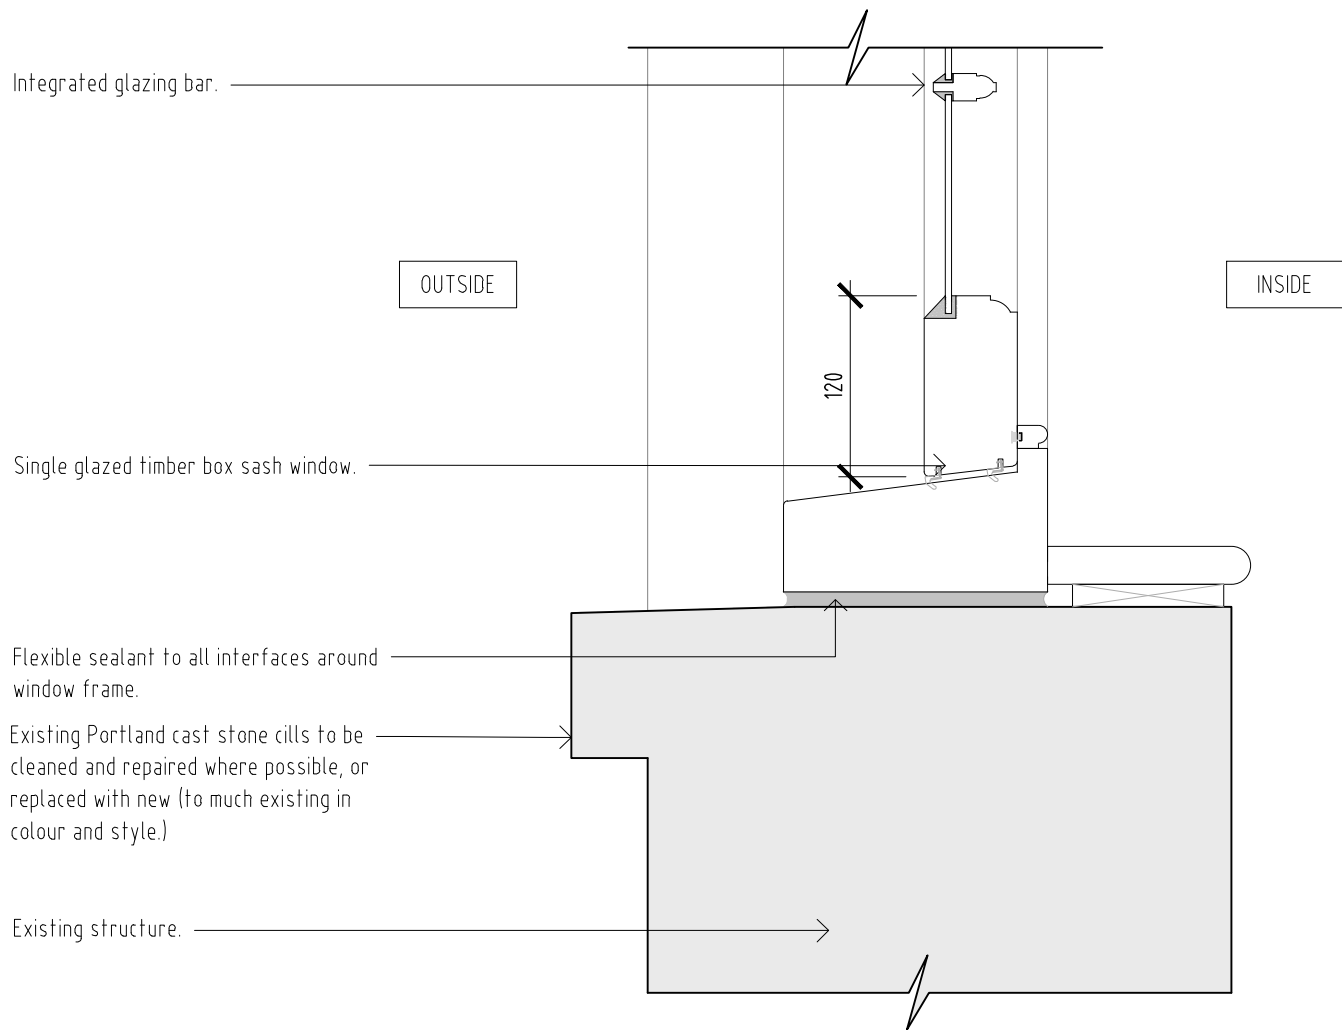


Single glazed timber box sash head detail

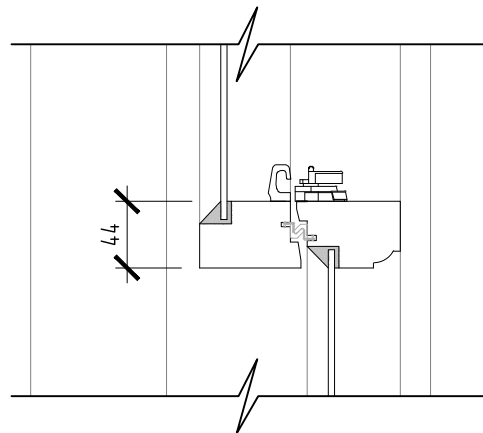

Single glazed timber box sash cill detail

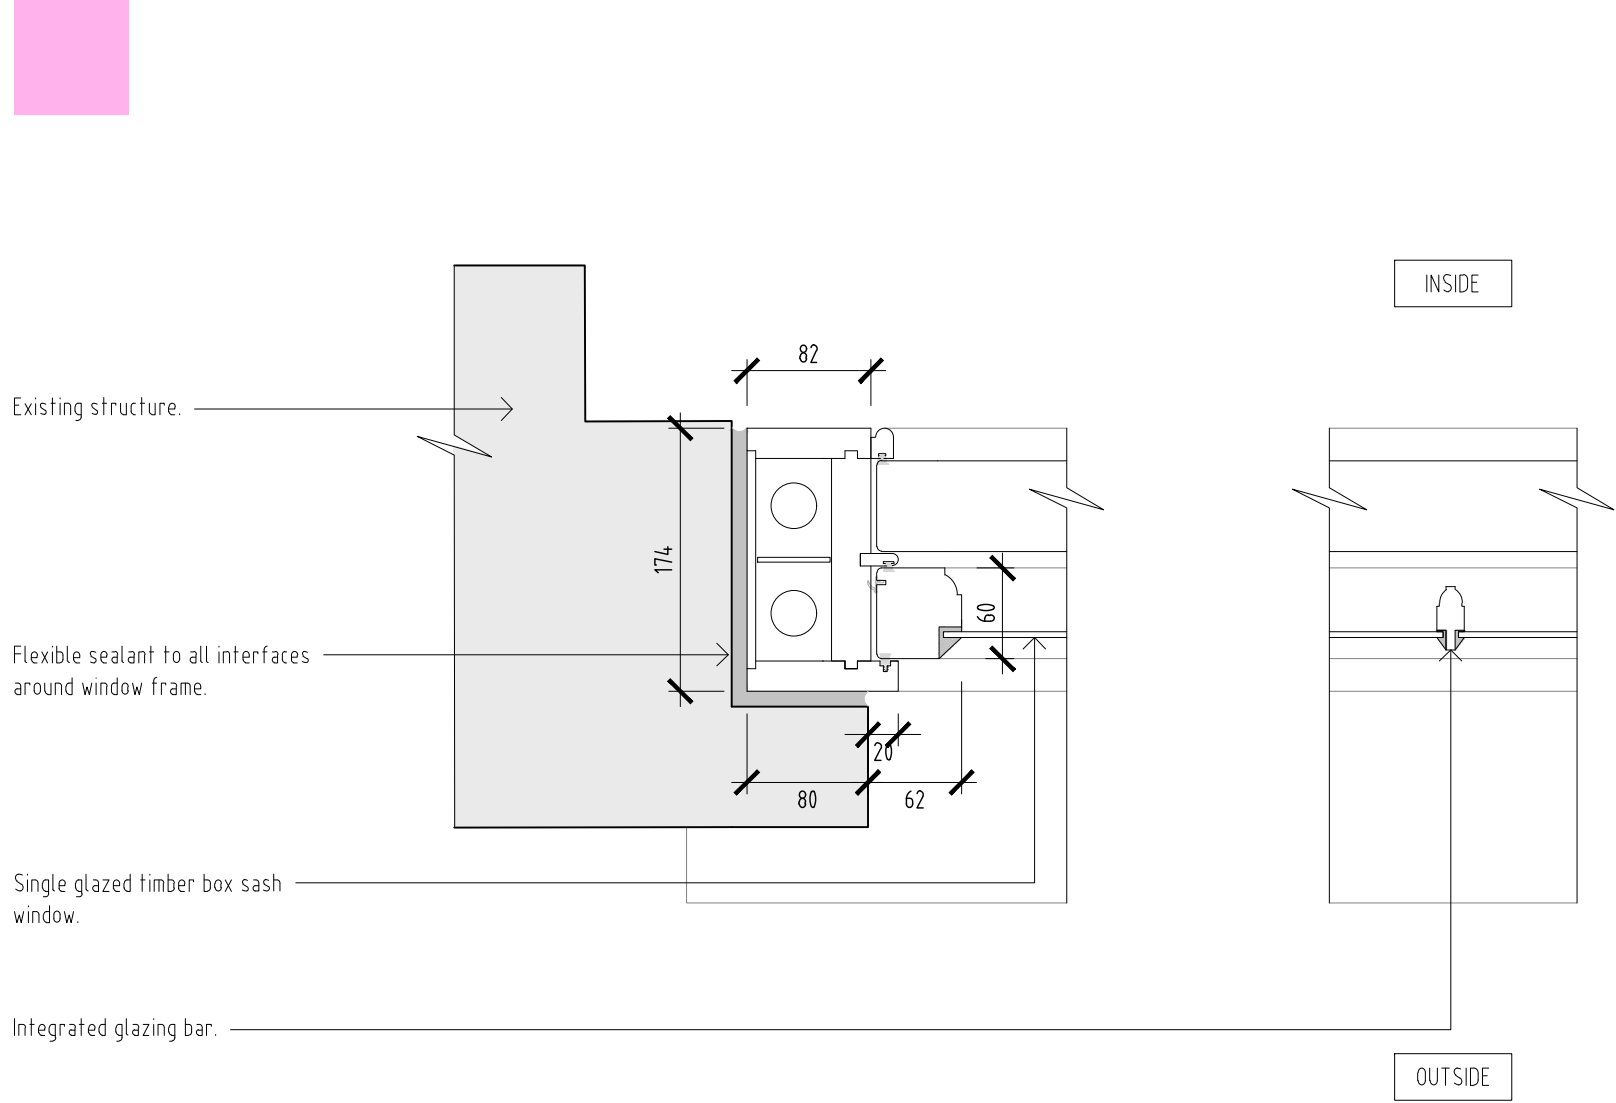

Single glazed timber box sash jamb detail

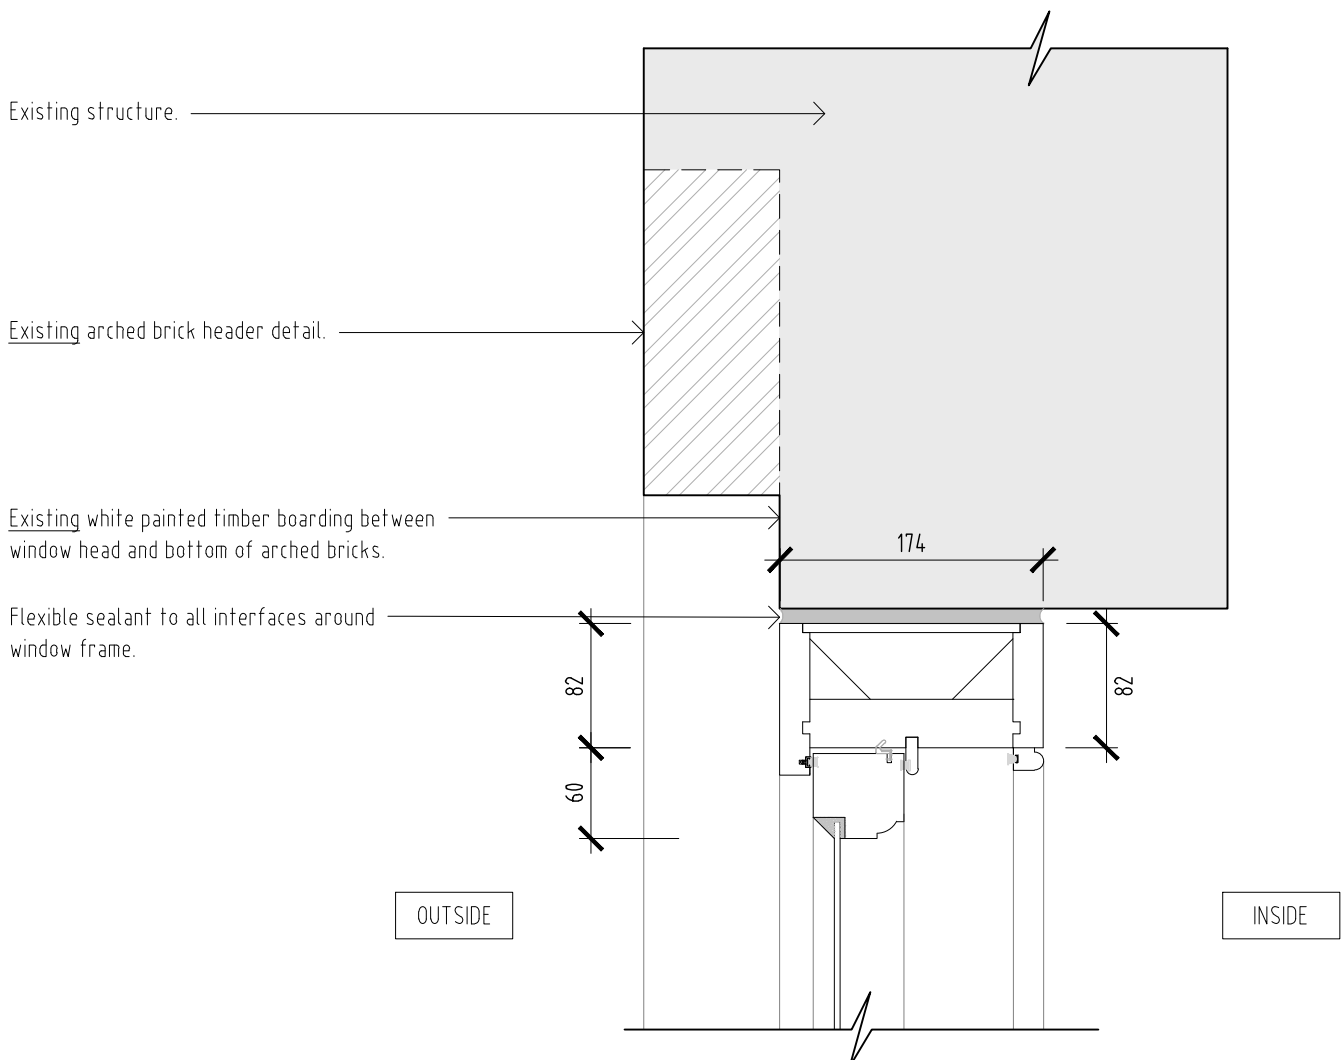

Single glazed timber box sash cill head detail w/existing arched header



DO NOT SCALE FROM THIS DRAWING - REPORT ANY DISCREPANCIES TO DESIGNER PRIOR TO COMMENCING WORKS

ALL DIMENSIONS TO BE VERIFIED BY THE CONTRACTOR ON SITE

THIS DRAWING REMAINS THE COPYRIGHT OF
TURNER JACKSON + DAY ASSOCIATES
AND CANNOT BE REPRODUCED WITHOUT WRITTEN CONSENT



Key

New single glazed, white painted timber sash window. With existing arched brick header where applicable (see elevations).

For specific window and door locations and elevation types refer to drawings information listed below:

Door and Window Location Elevations

- 1735 - C14.1_Main House Elevations
- 1735 - C14.2_Outbuilding Elevations

Door and Window Types Elevations

- 1735 - C14.6_Door and Window Types Elevations - Main House, Window Types 1 - 7.
- 1735 - C14.8_Window Types Elevations - Outbuilding, Window Type 2.
- 1735 - C14.9_Window Types Elevations - Outbuilding, Window Types 17 & 19.
- 1735 - C14.10_Window Types Elevations - Outbuilding, Window Type 25.

P01	Details updated			May '25	RG
REV	DESCRIPTION			DATE	BY
				CHKD	
TURNER JACKSON+DAY ASSOCIATES					
Radio House Thanet Way, Whitstable Kent CT5 3QX			t: 01227 261453 e: enquiries@tjda.co.uk www.turnerjacksonday.co.uk		
client details					
Custom House (Gravesend) Limited					
project details					
Custom House The Terrace, Gravesend, DA12 2BW					
drawing title					
Single Glazed Timber Box Sash Window Window Details Sheet 1					
date		scale		drawn by	
Oct'24		1:5@A1		JH	
checked by					
project no.		drawing no.		revision	
1735		C14.14		P01	